




Reproduced from an Ordnance Survey map with the permission of the
Controller of Her Majesty's Stationary Office.
©Crown Copyright. All rights reserved.

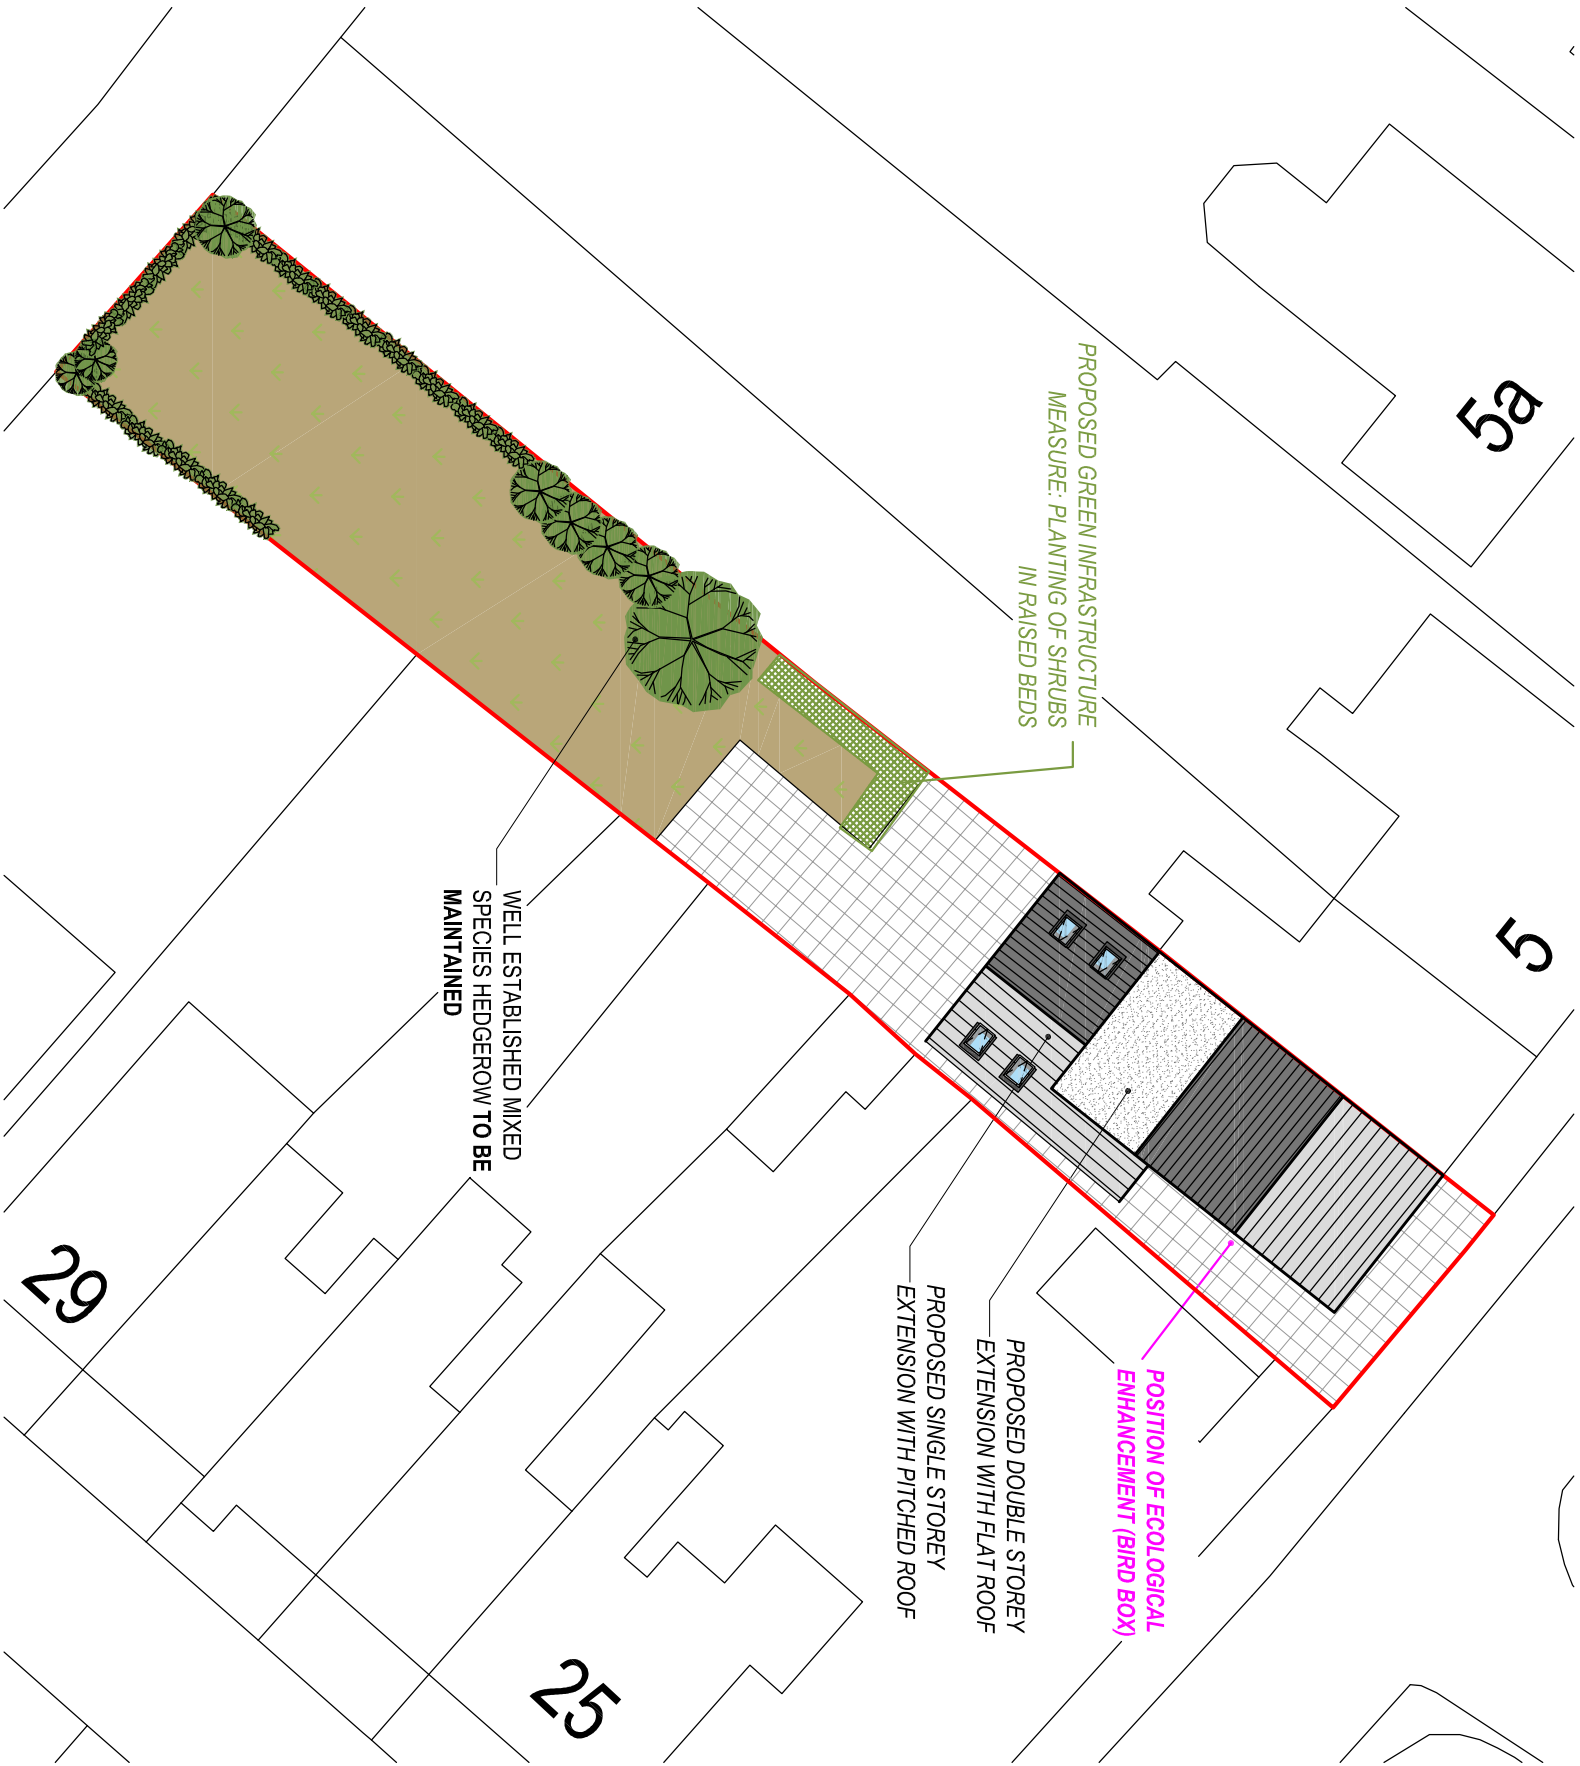

PROPOSED SITE PLAN
Scale 1:250

Client:

Mr. N. Launchbury-Jones
1 Wernwood Road
Ystyfera
Swansea
SA9 2NE

Project Title:

PROPOSED PART DOUBLE
PART SINGLE STOREY
REAR EXTENSION

General Notes:

- 1. Do not scale from this drawing. Take figures dimensions only.
- 2. Dimensions are in millimetres unless otherwise stated.

Drawing Issue:

PLANNING

Drawing Title:

PROPOSED SITE PLAN

Drawing No:

CPD-002

Revision:

Date:

20-09-2024

Revised:

Scale(s):

1:250

Paper Size:

A3



Cwm Planning & Design Ltd.
(Civil, Structural & Architectural)