

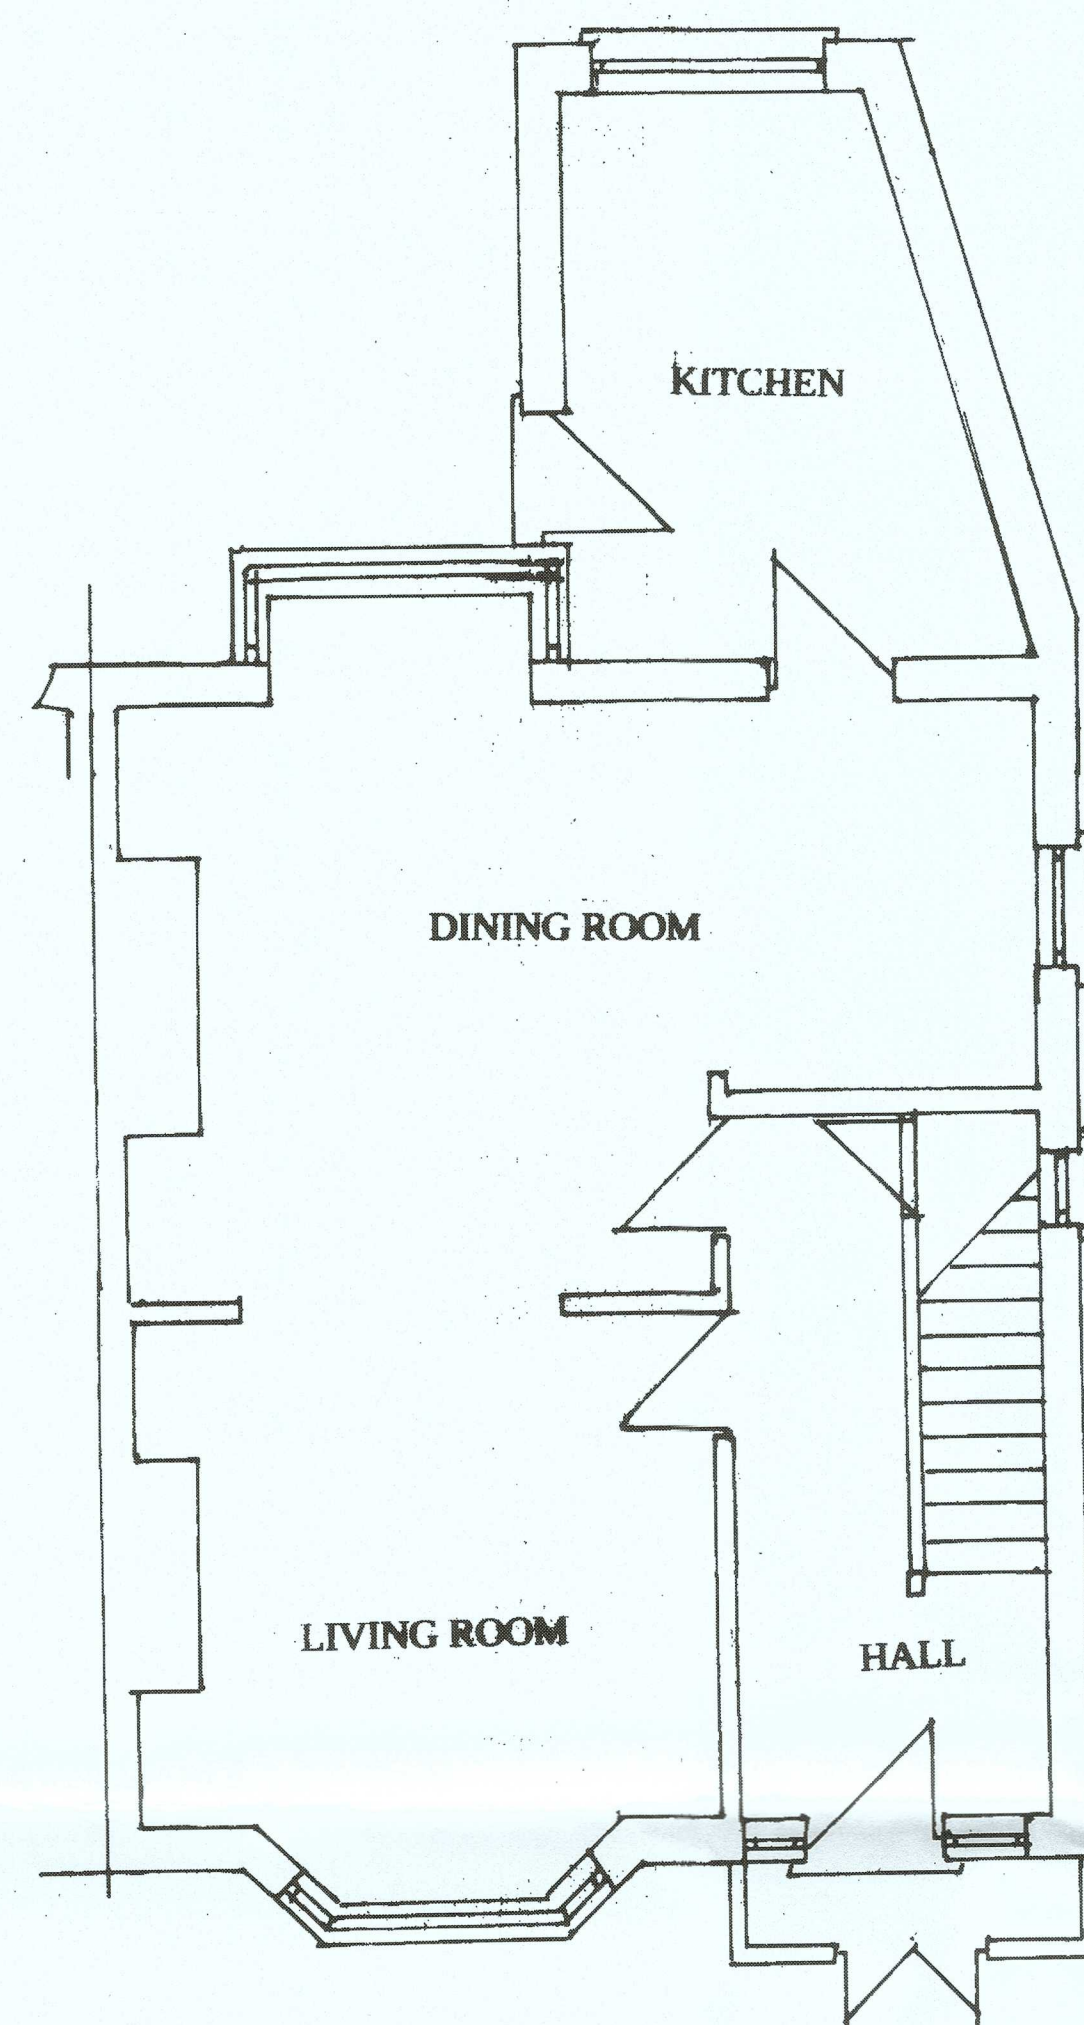



SITE LOCATION PLAN
AREA 2 HA
SCALE 1:1250 on A4
CENTRE COORDINATES: 278947, 187363

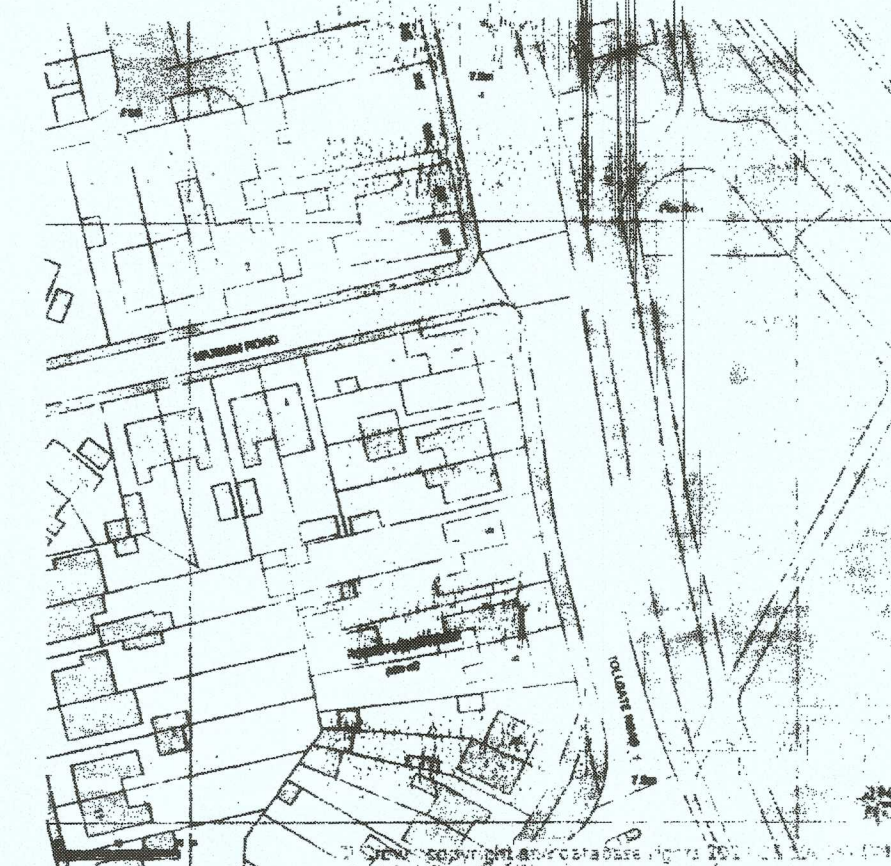

EXISTING GROUND FLOOR PLAN- SCALE 1:50


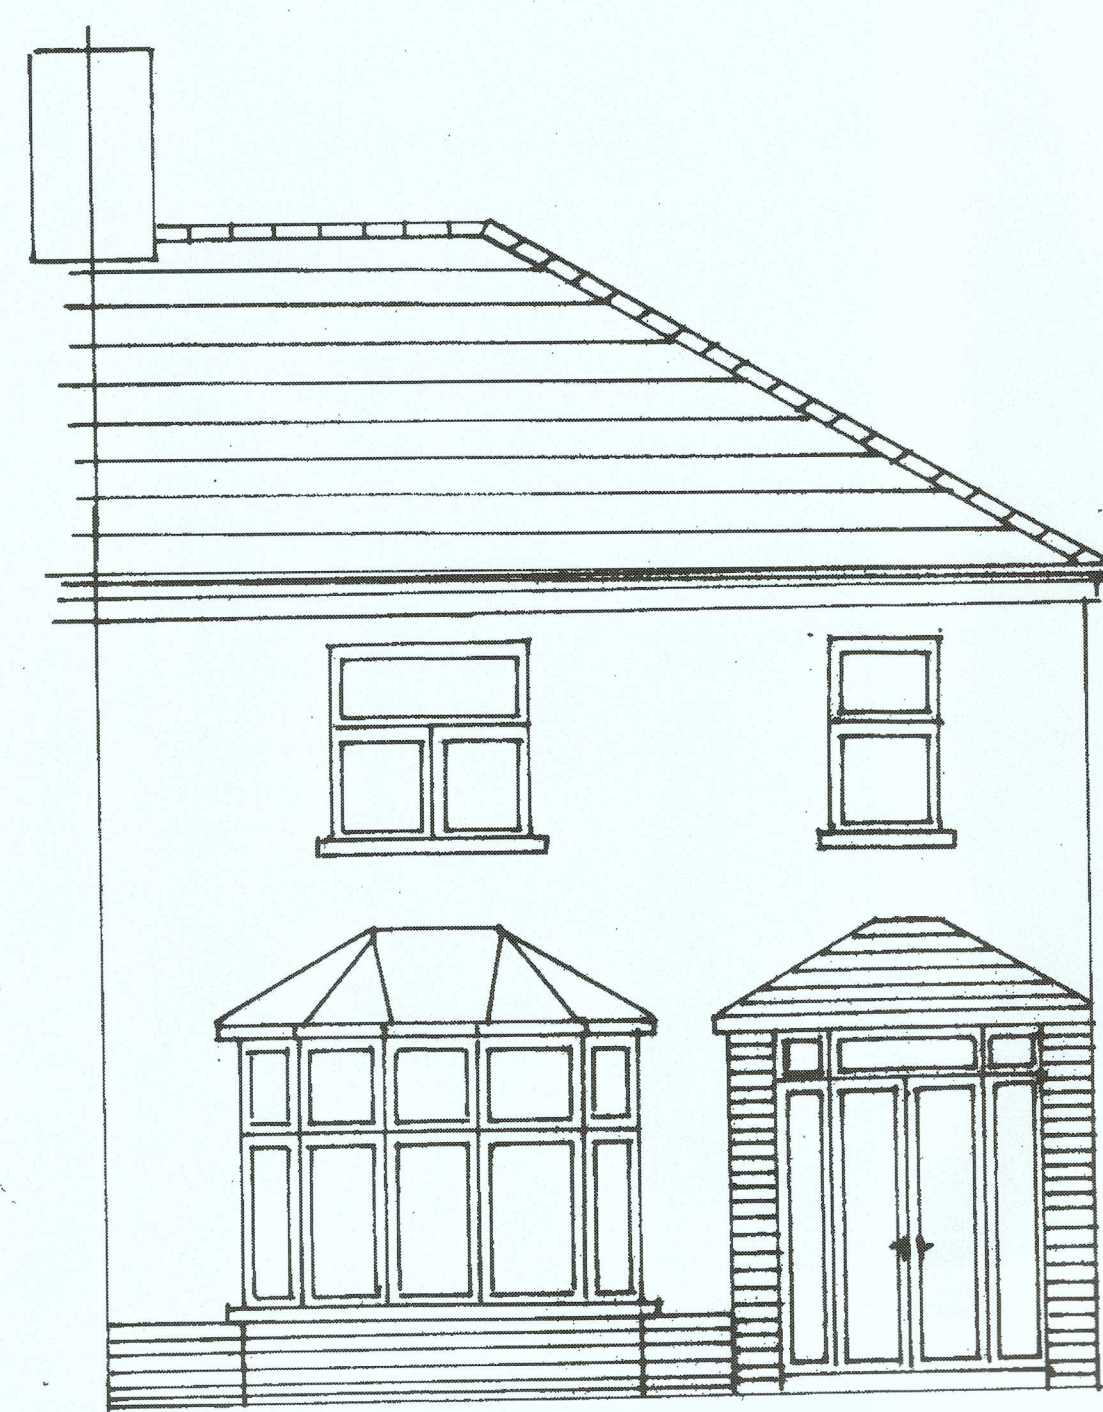


EXISTING FRONT ELEVATION- SCALE 1:50
(this elevation does not change from existing to proposed)

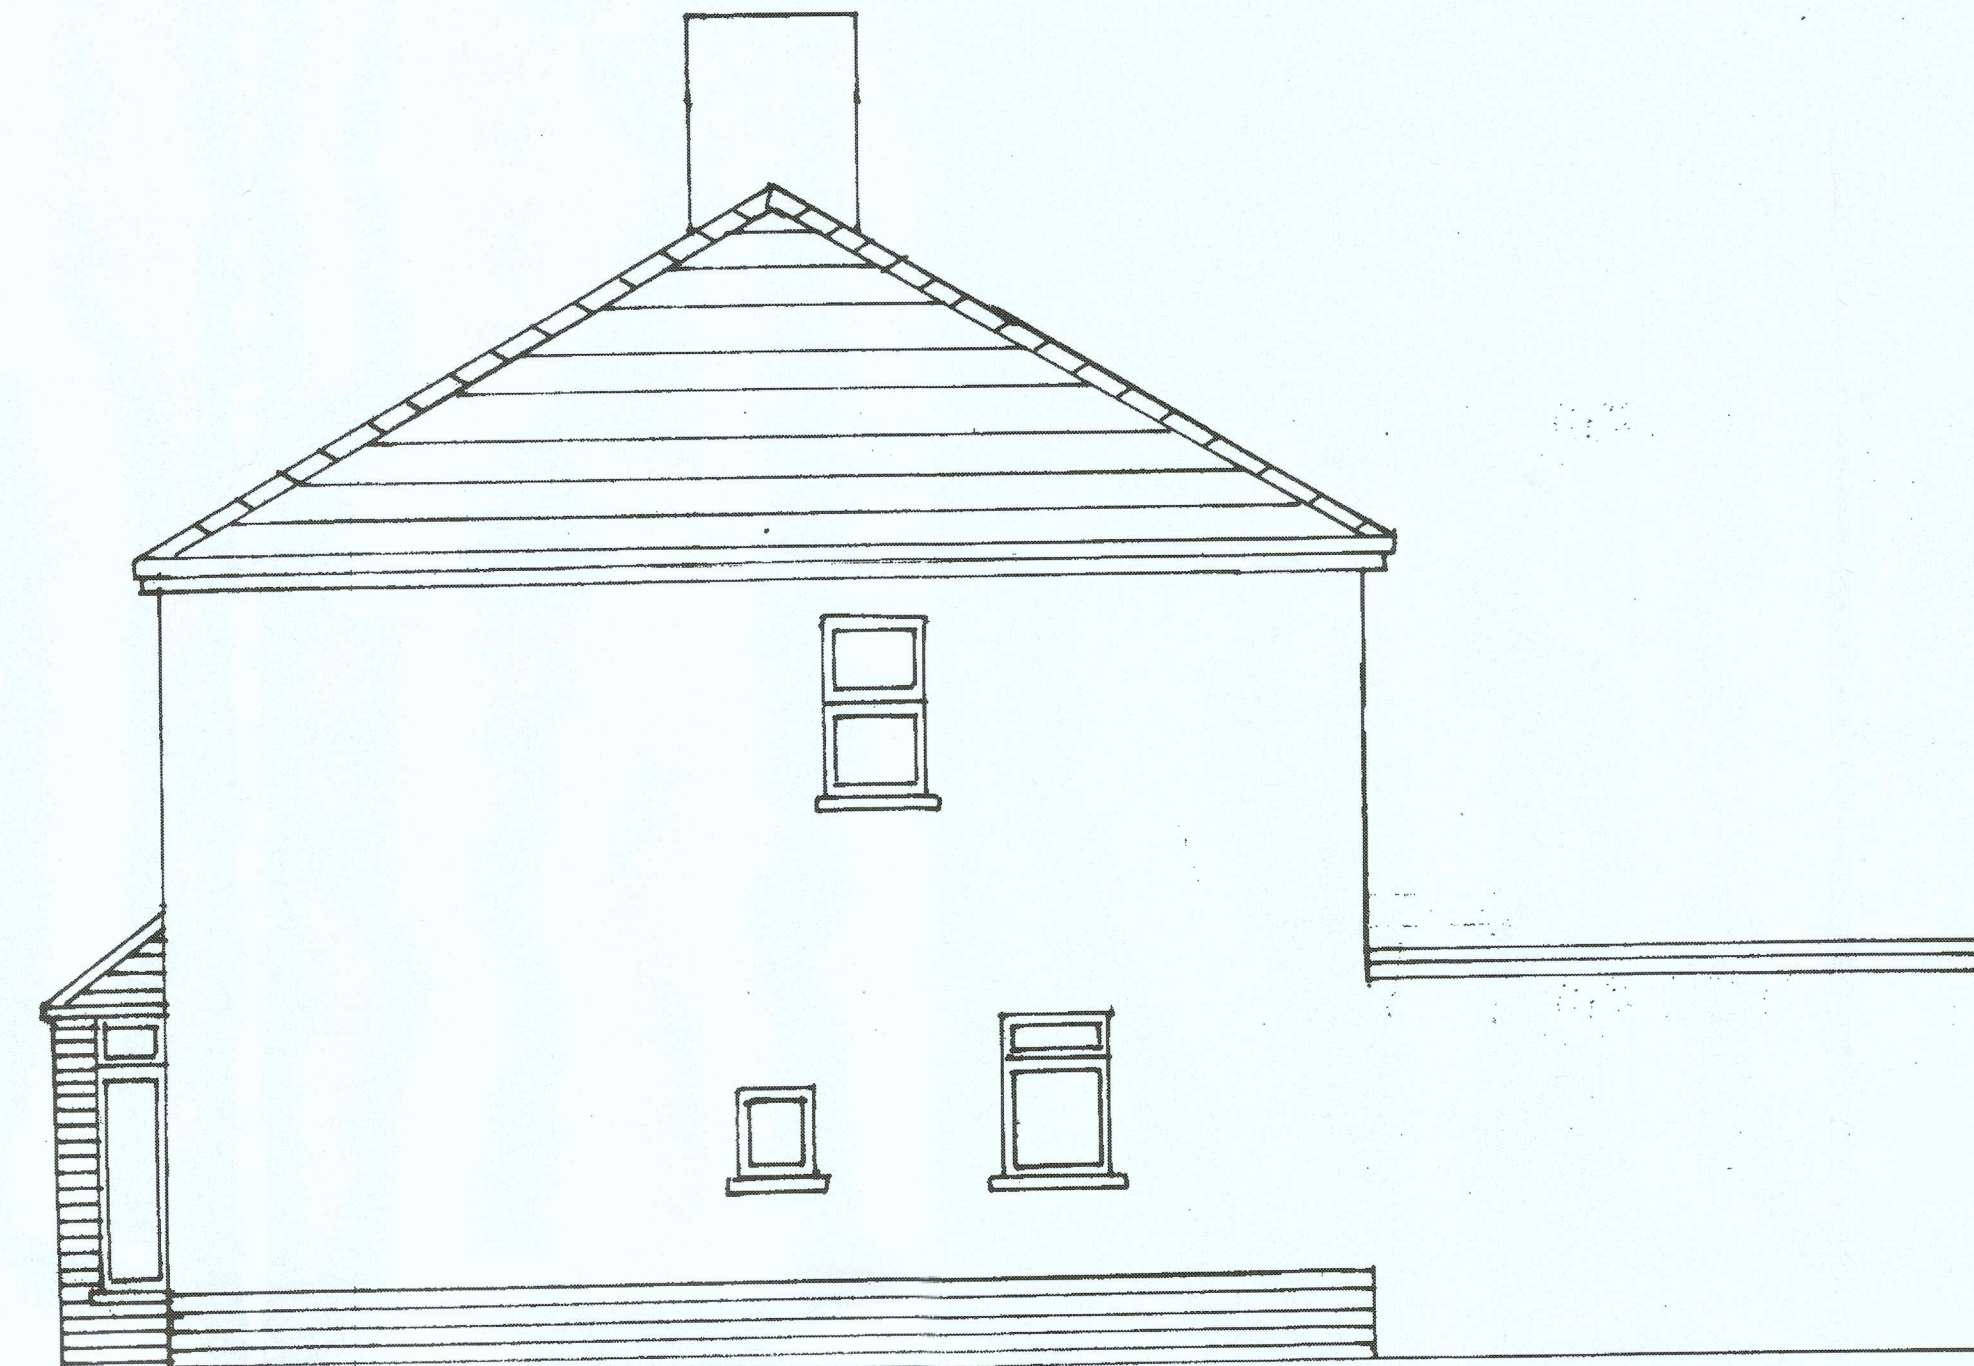


EXISTING SIDE ELEVATION- SCALE 1:50

BLOCK/SITE PLAN
AREA 90m x 90m
SCALE 1:500 on A4
CENTRE COORDINATES: 278947, 187363

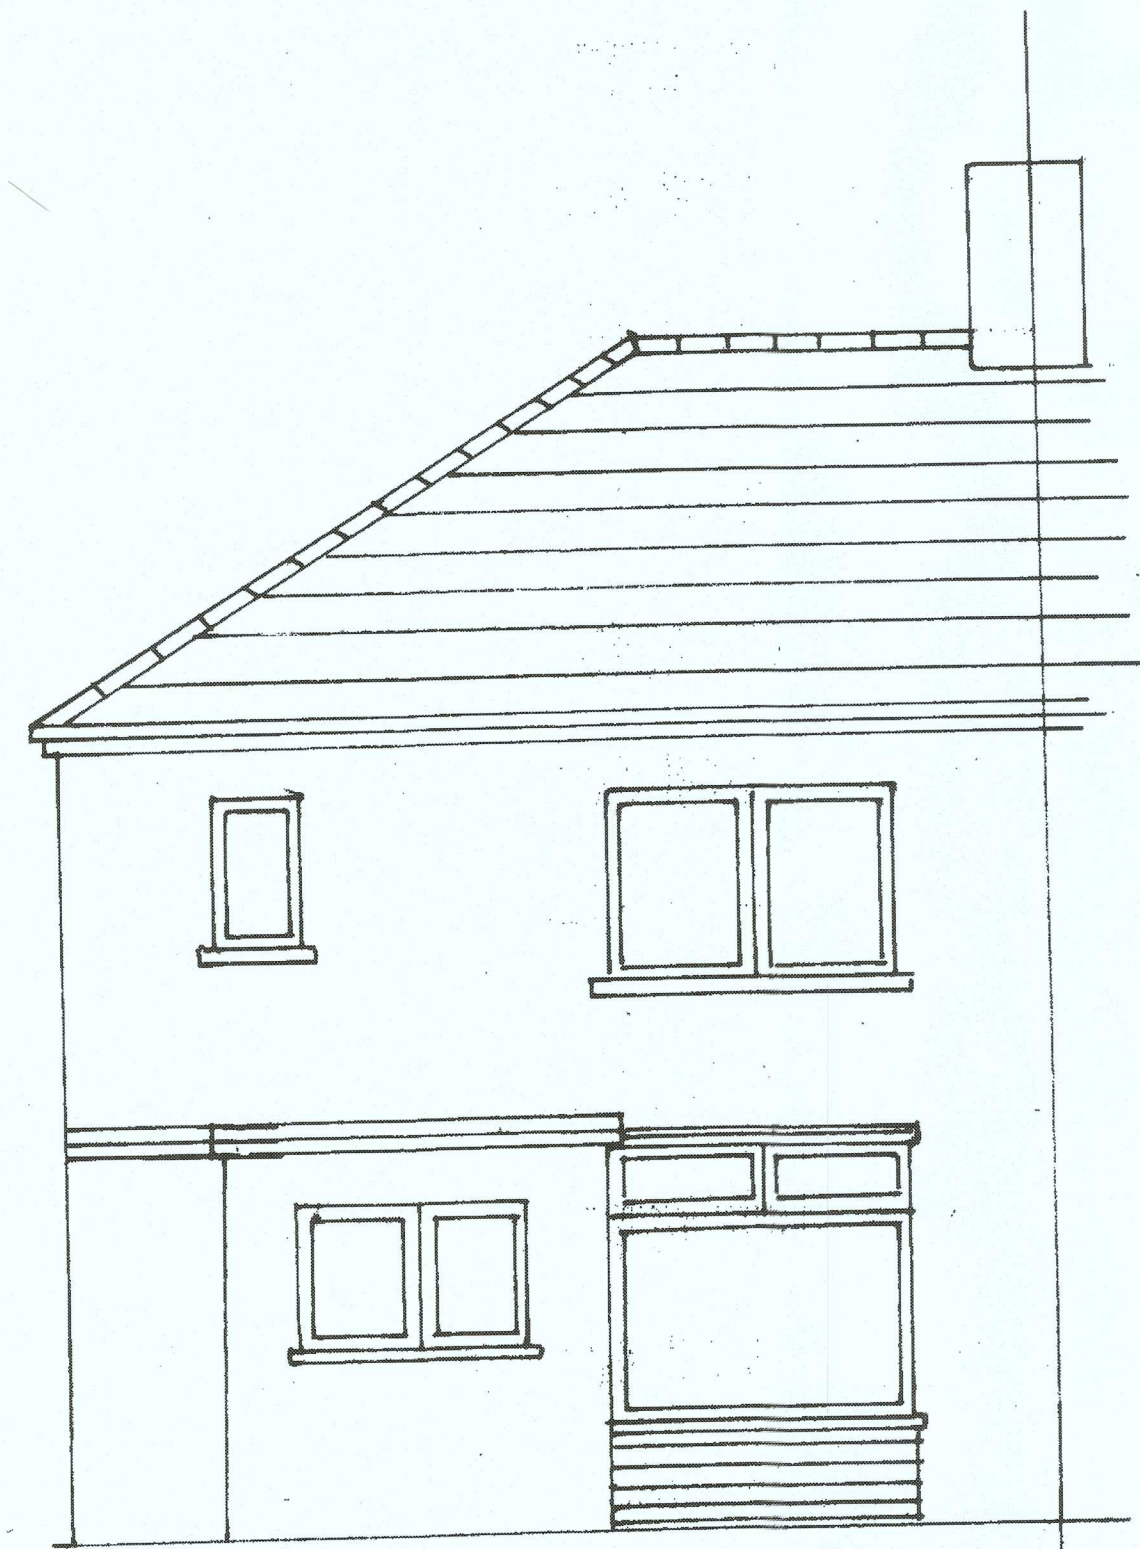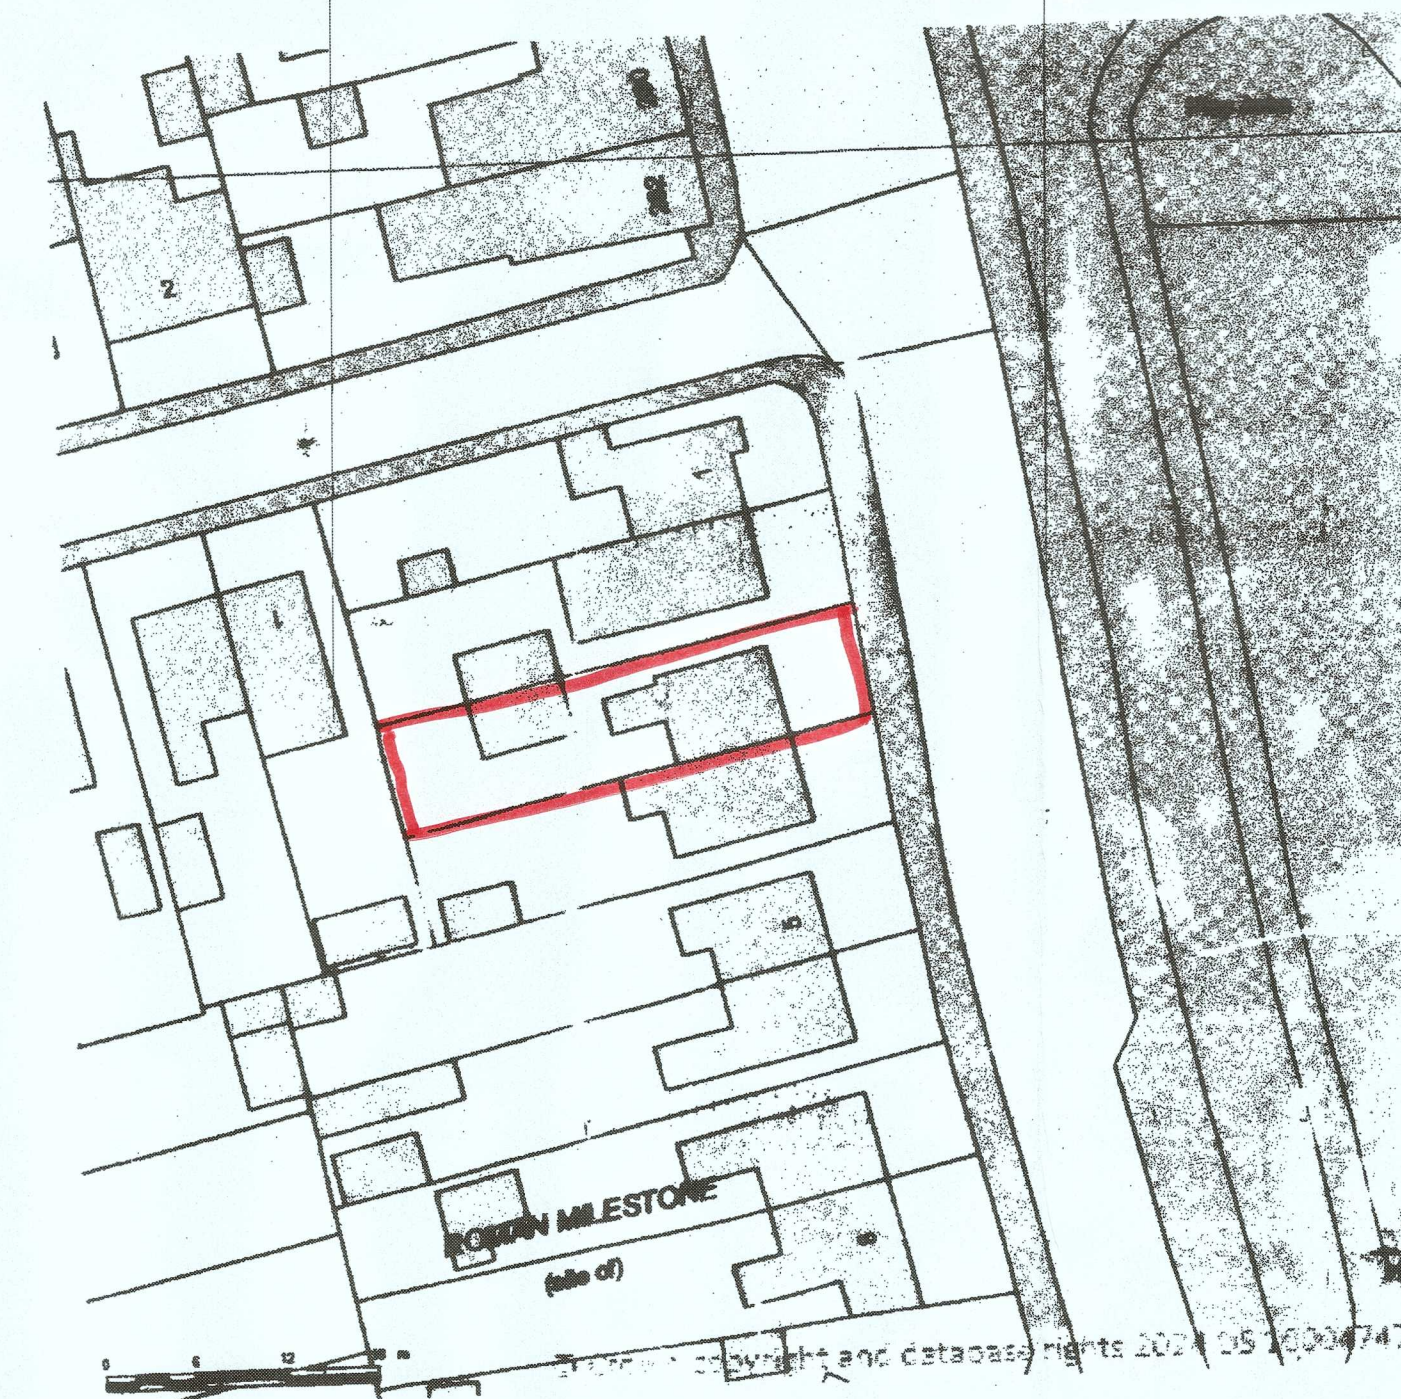

EXISTING REAR ELEVATION- SCALE 1:50

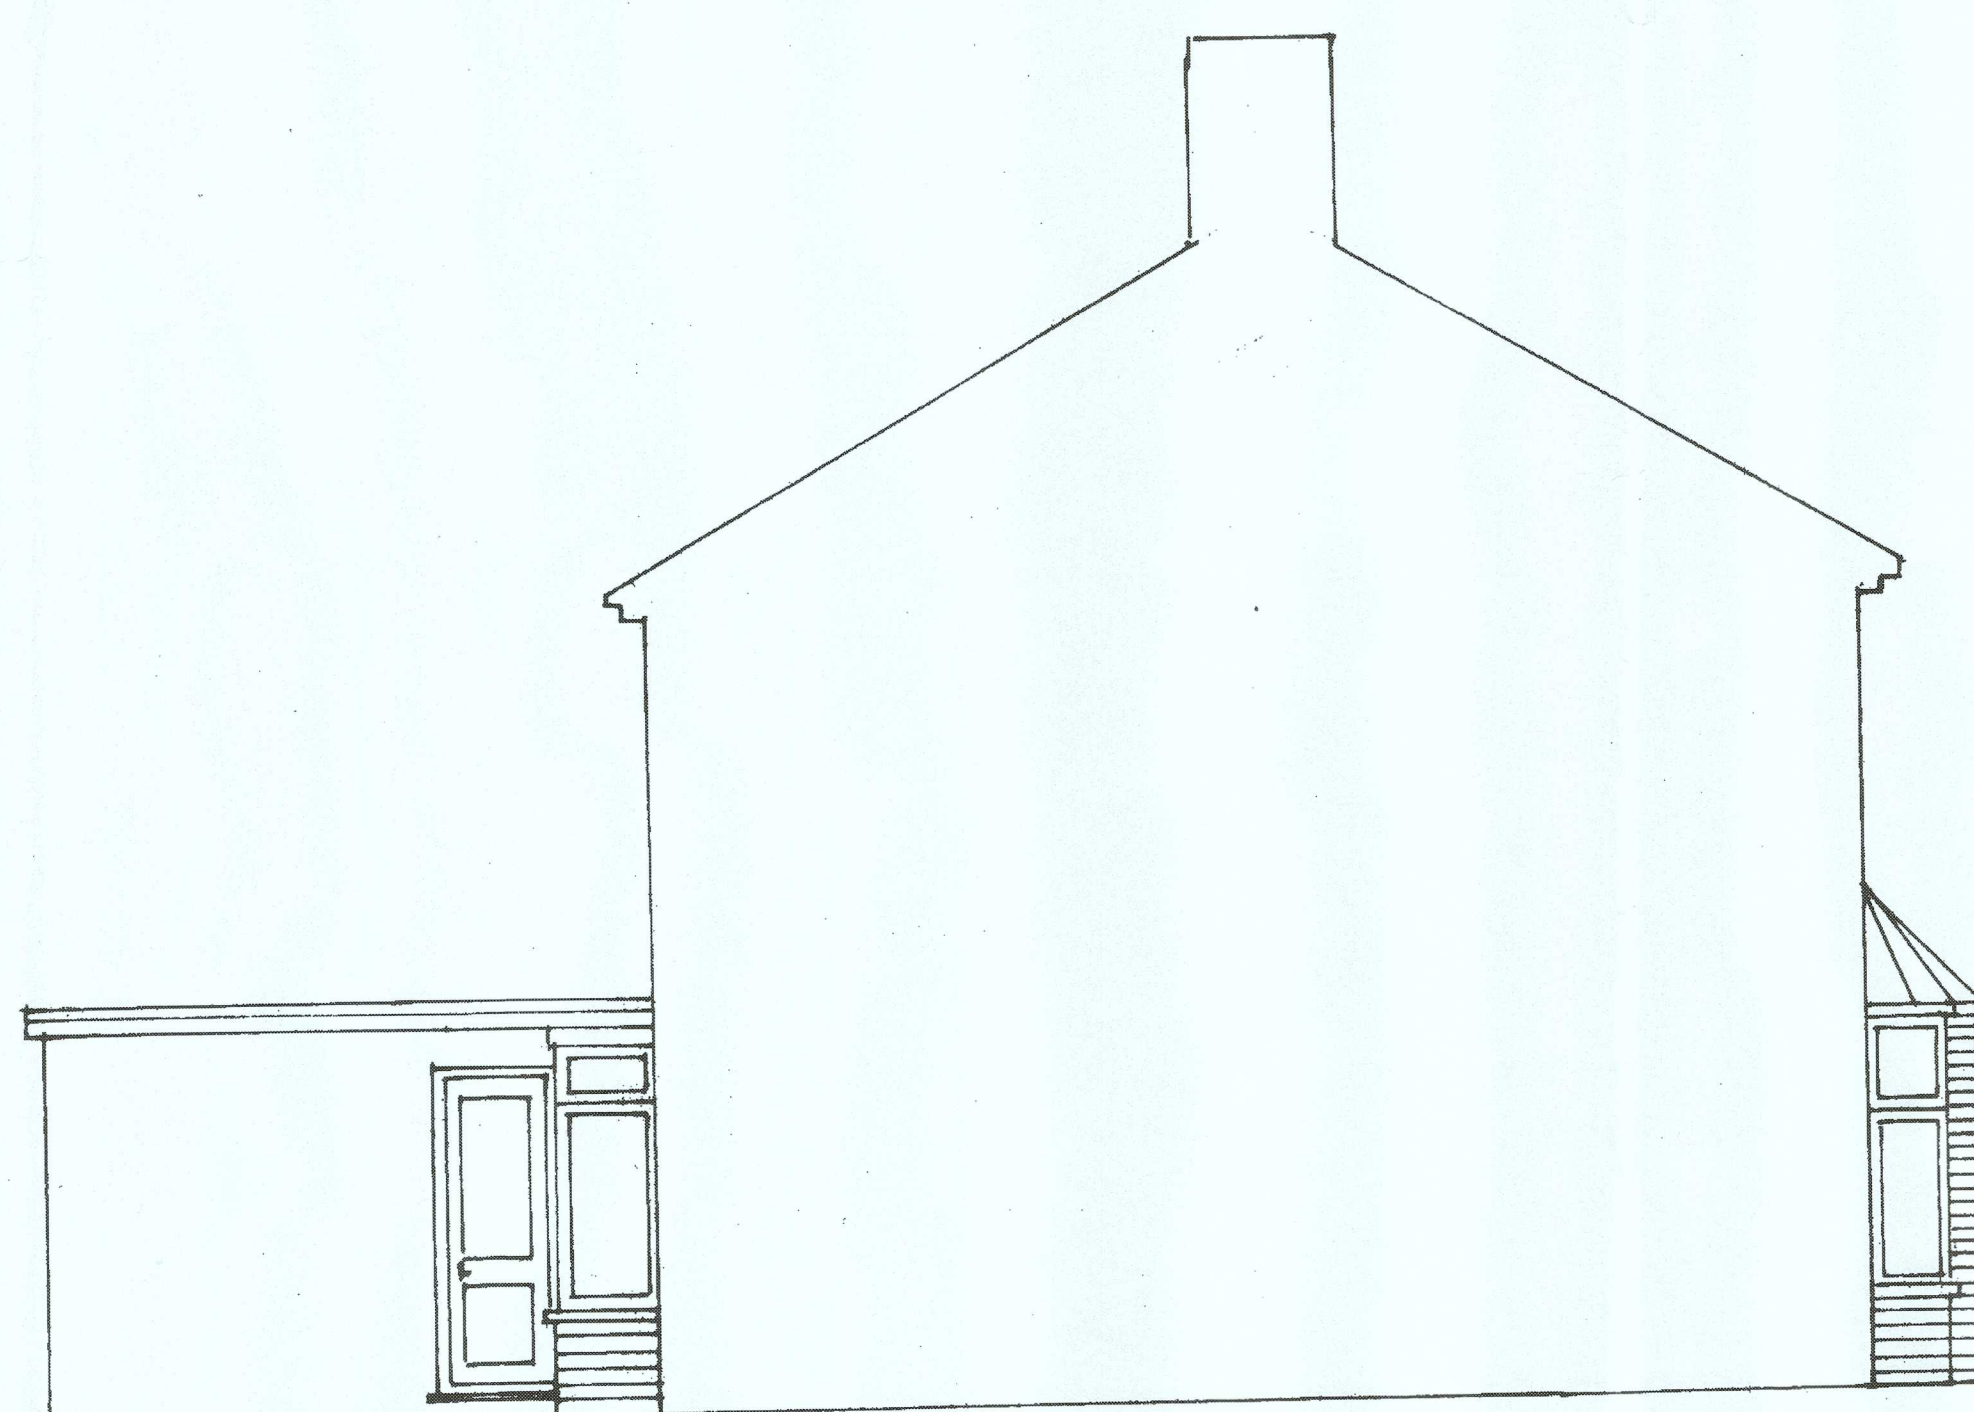

EXISTING SIDE ELEVATION- SCALE 1:50

CLIENT	SCALE	DRWG NO
MISS LAKHDEE KAUR	AS SHOWN	01
PROJECT	ADDRESS	
PROPOSED GROUND FLOOR REAR EXTENSION	3 TOLLGATE ROAD PORT TALBOT SA13 2DD	
EXISTING FLOOR PLANS AND ELEVATIONS		