





PROPOSED GROUND FLOOR PLAN- SCALE 1:50

Roof- flat roof, fibre glass or rubber
Windows and doors- UPVC
Walls- render to match the existing

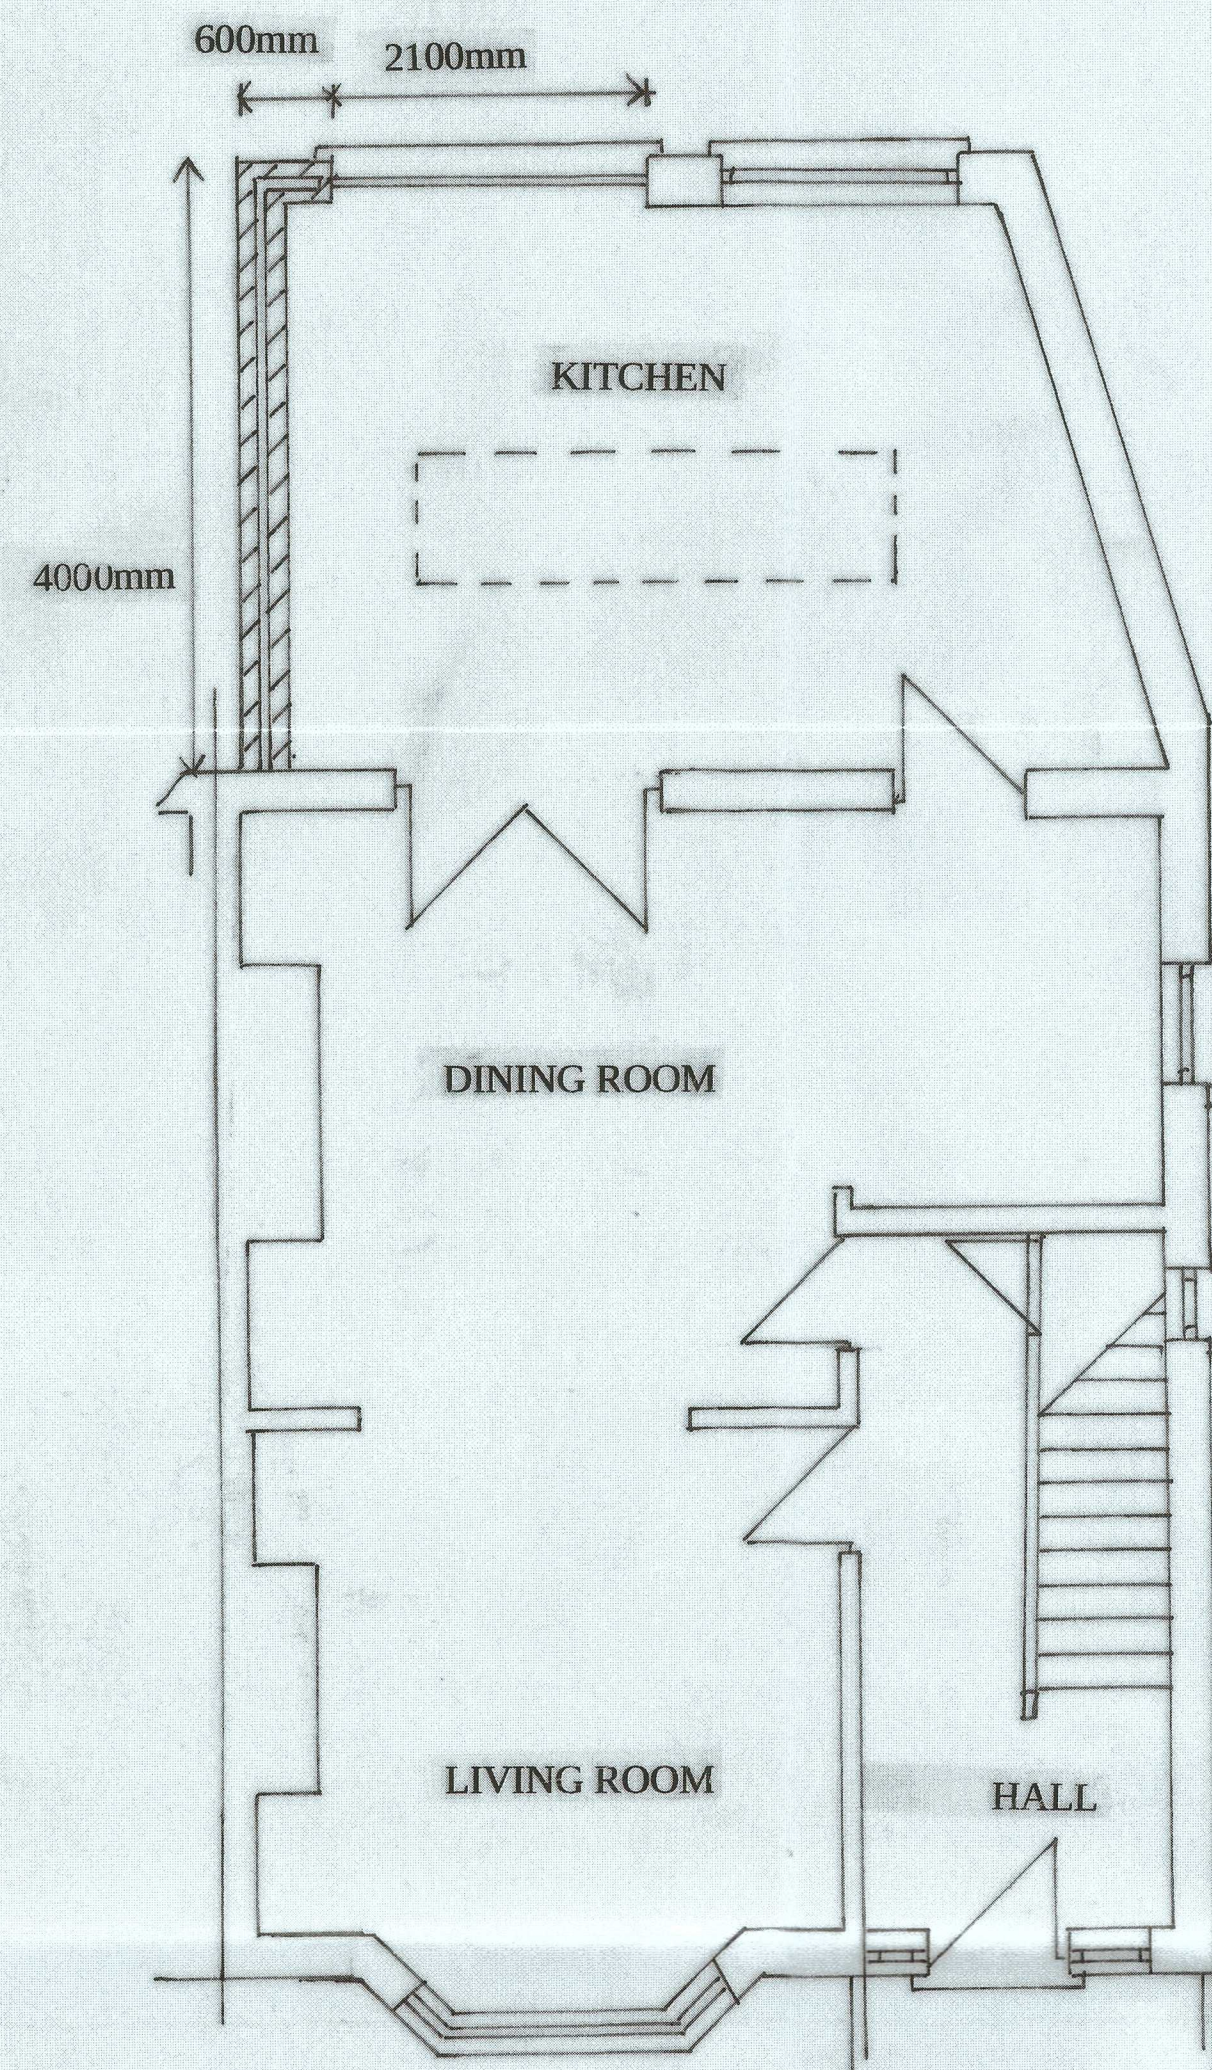


PROPOSED SIDE ELEVATION- SCALE 1:50

PROPOSED
BLOCK/SITE PLAN
AREA 90m x 90m
SCALE 1:500 on A4
CENTRE COORDINATES: 278347, 187363

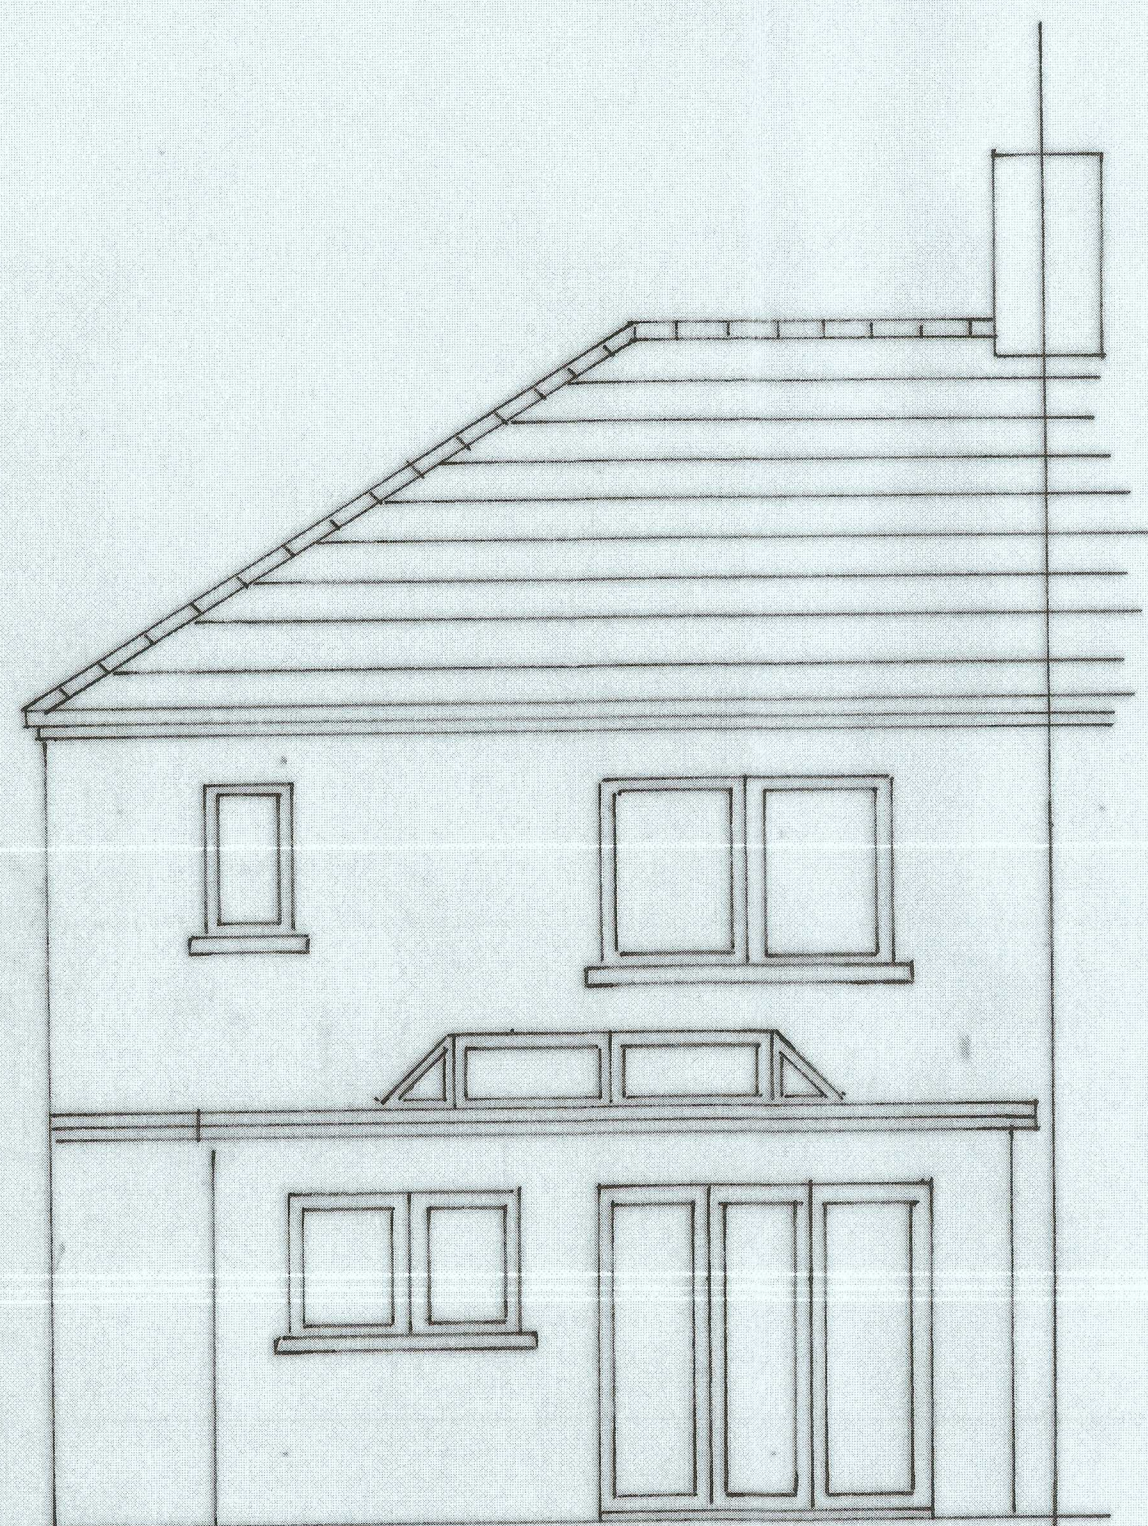

PROPOSED REAR ELEVATION- SCALE 1:50

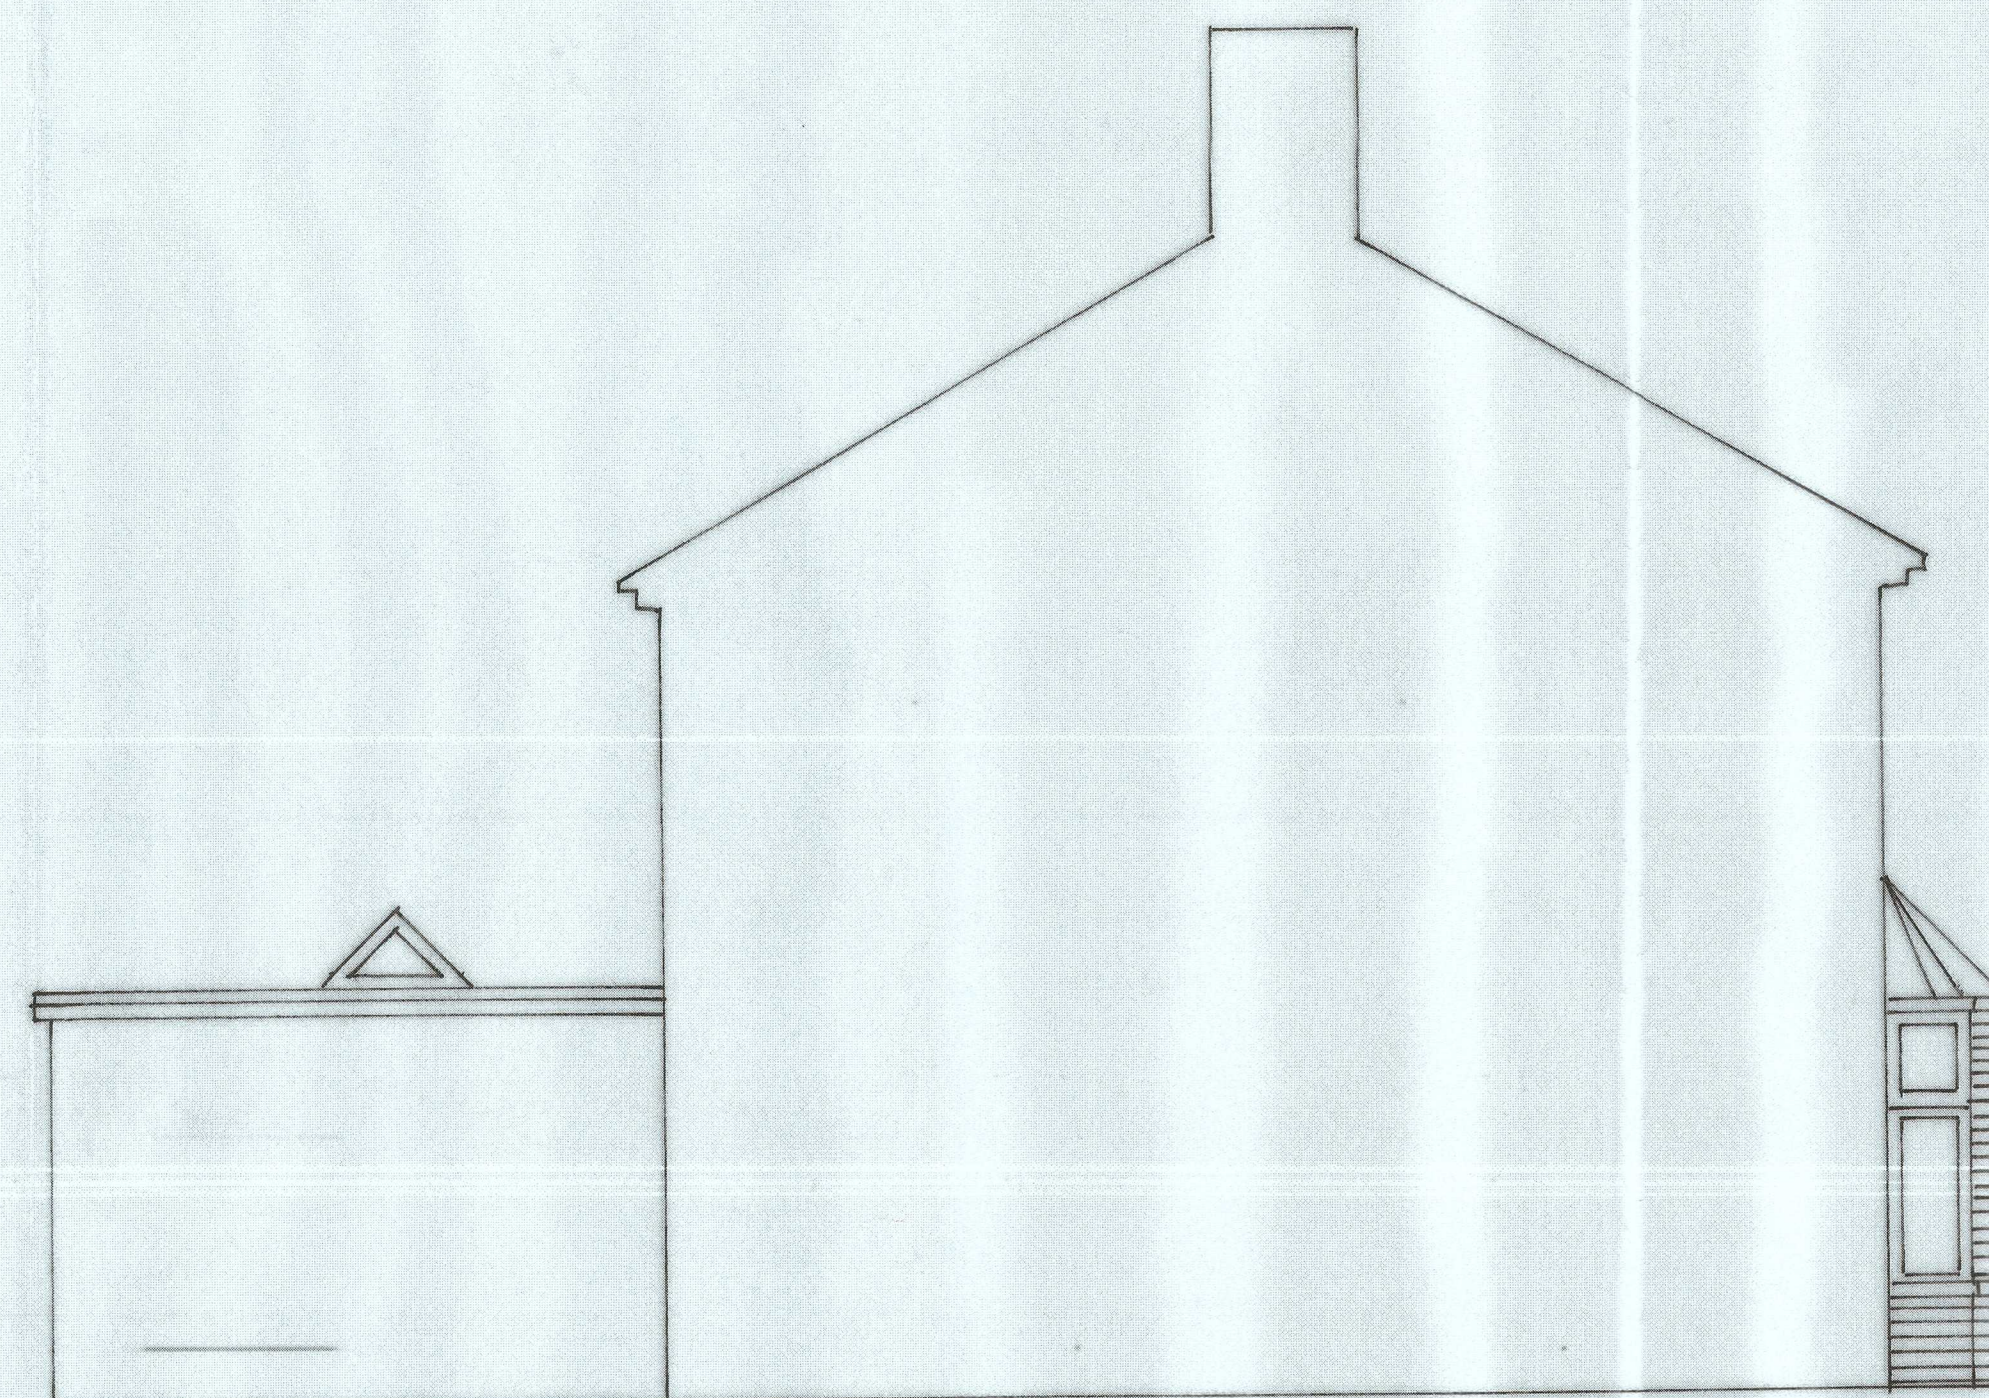

PROPOSED SIDE ELEVATION- SCALE 1:50

CLIENT MISS LAKHBIR KAUR	
ADDRESS 3 TOLLGATE ROAD PORT TALBOT SA13 2DD	SCALE AS SHOWN DRWG.NO 02
PROJECT PROPOSED GROUND FLOOR REAR EXTENSION PROPOSED FLOOR PLANS AND ELEVATIONS	