


Kennedy James Griffiths
Chartered Architects and Project Managers

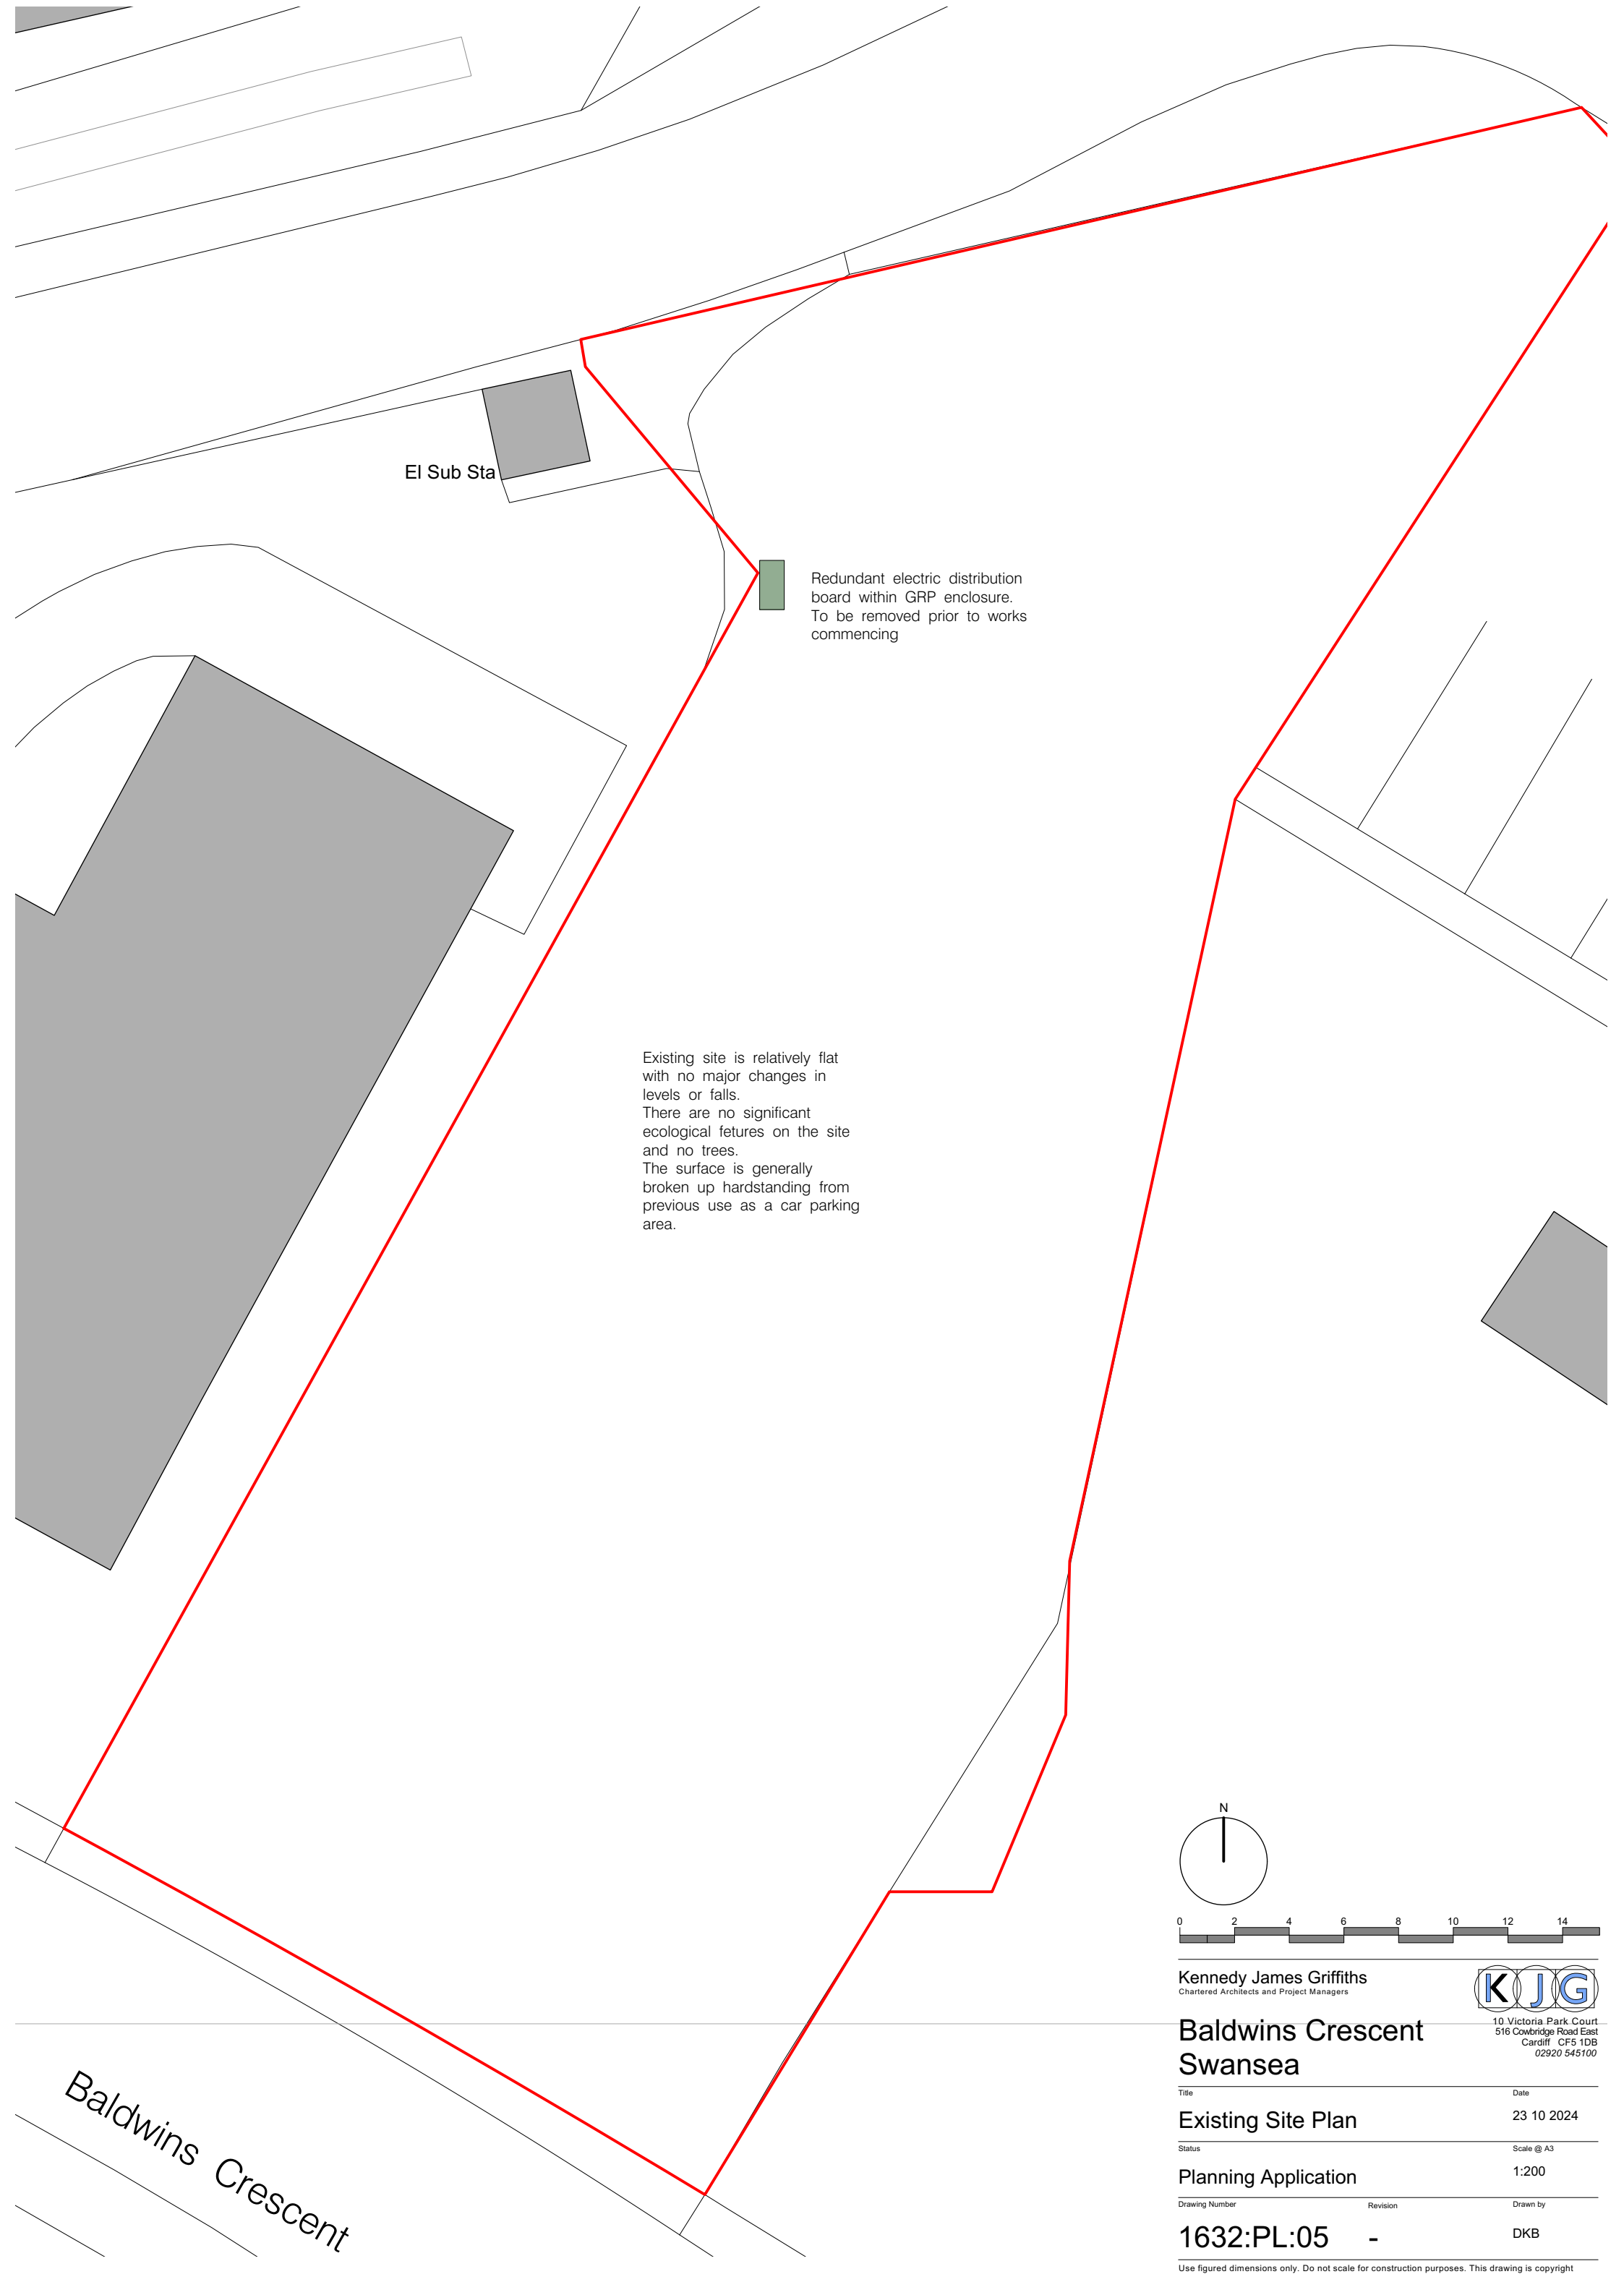

Baldwins Crescent Swansea

Title		Date
Existing Site Plan		23 10 2024
Status		Scale @ A3
Planning Application		1:200
Drawing Number	Revision	Drawn by
1632:PL:05	-	DKB

Use figured dimensions only. Do not scale for construction purposes. This drawing is copyright