
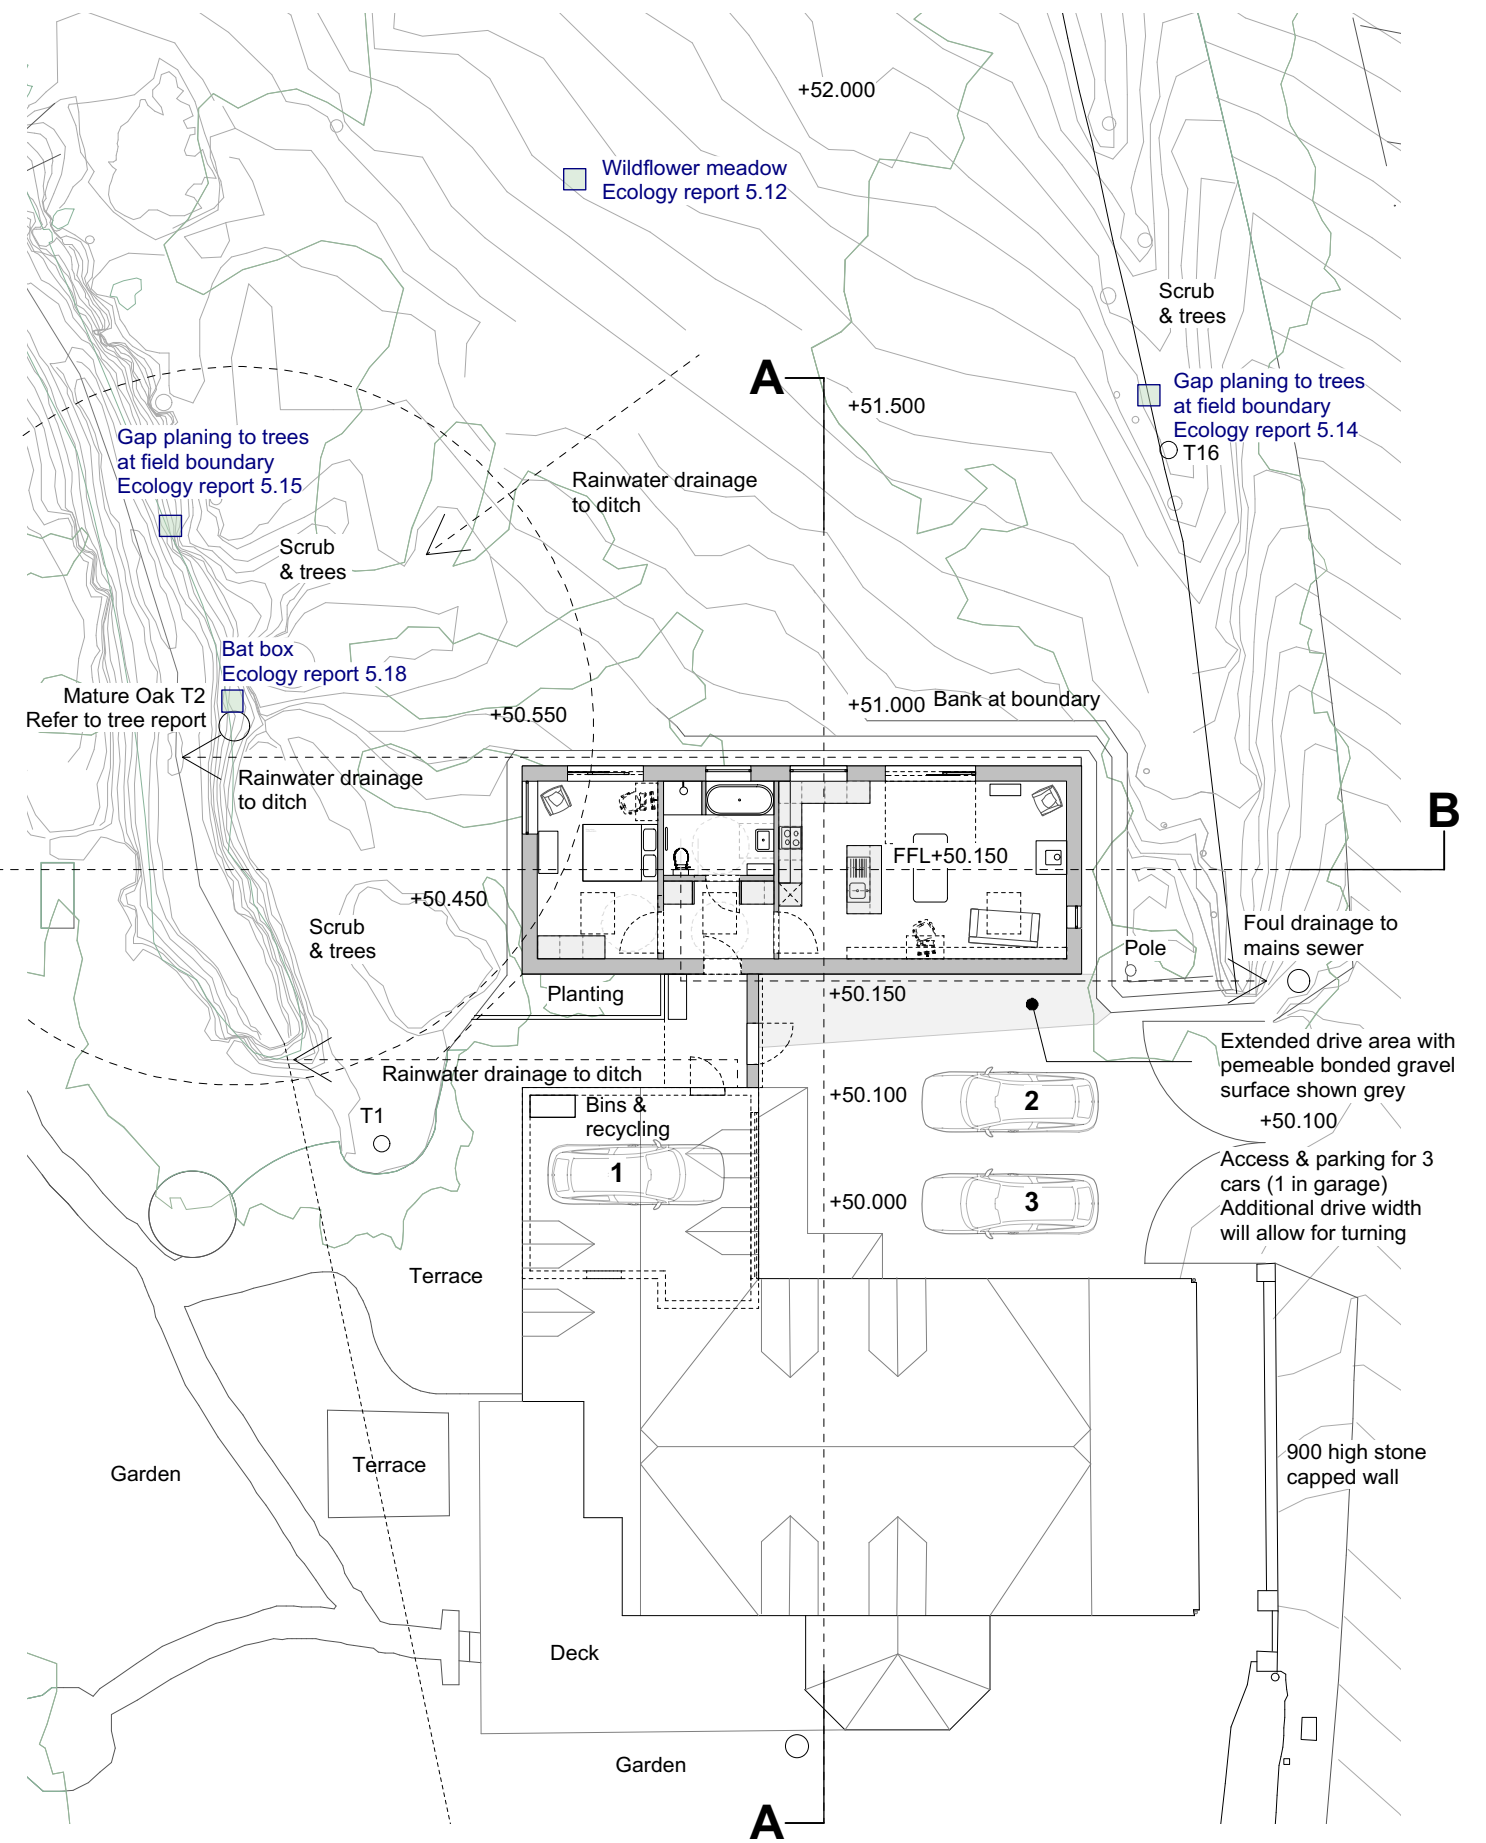


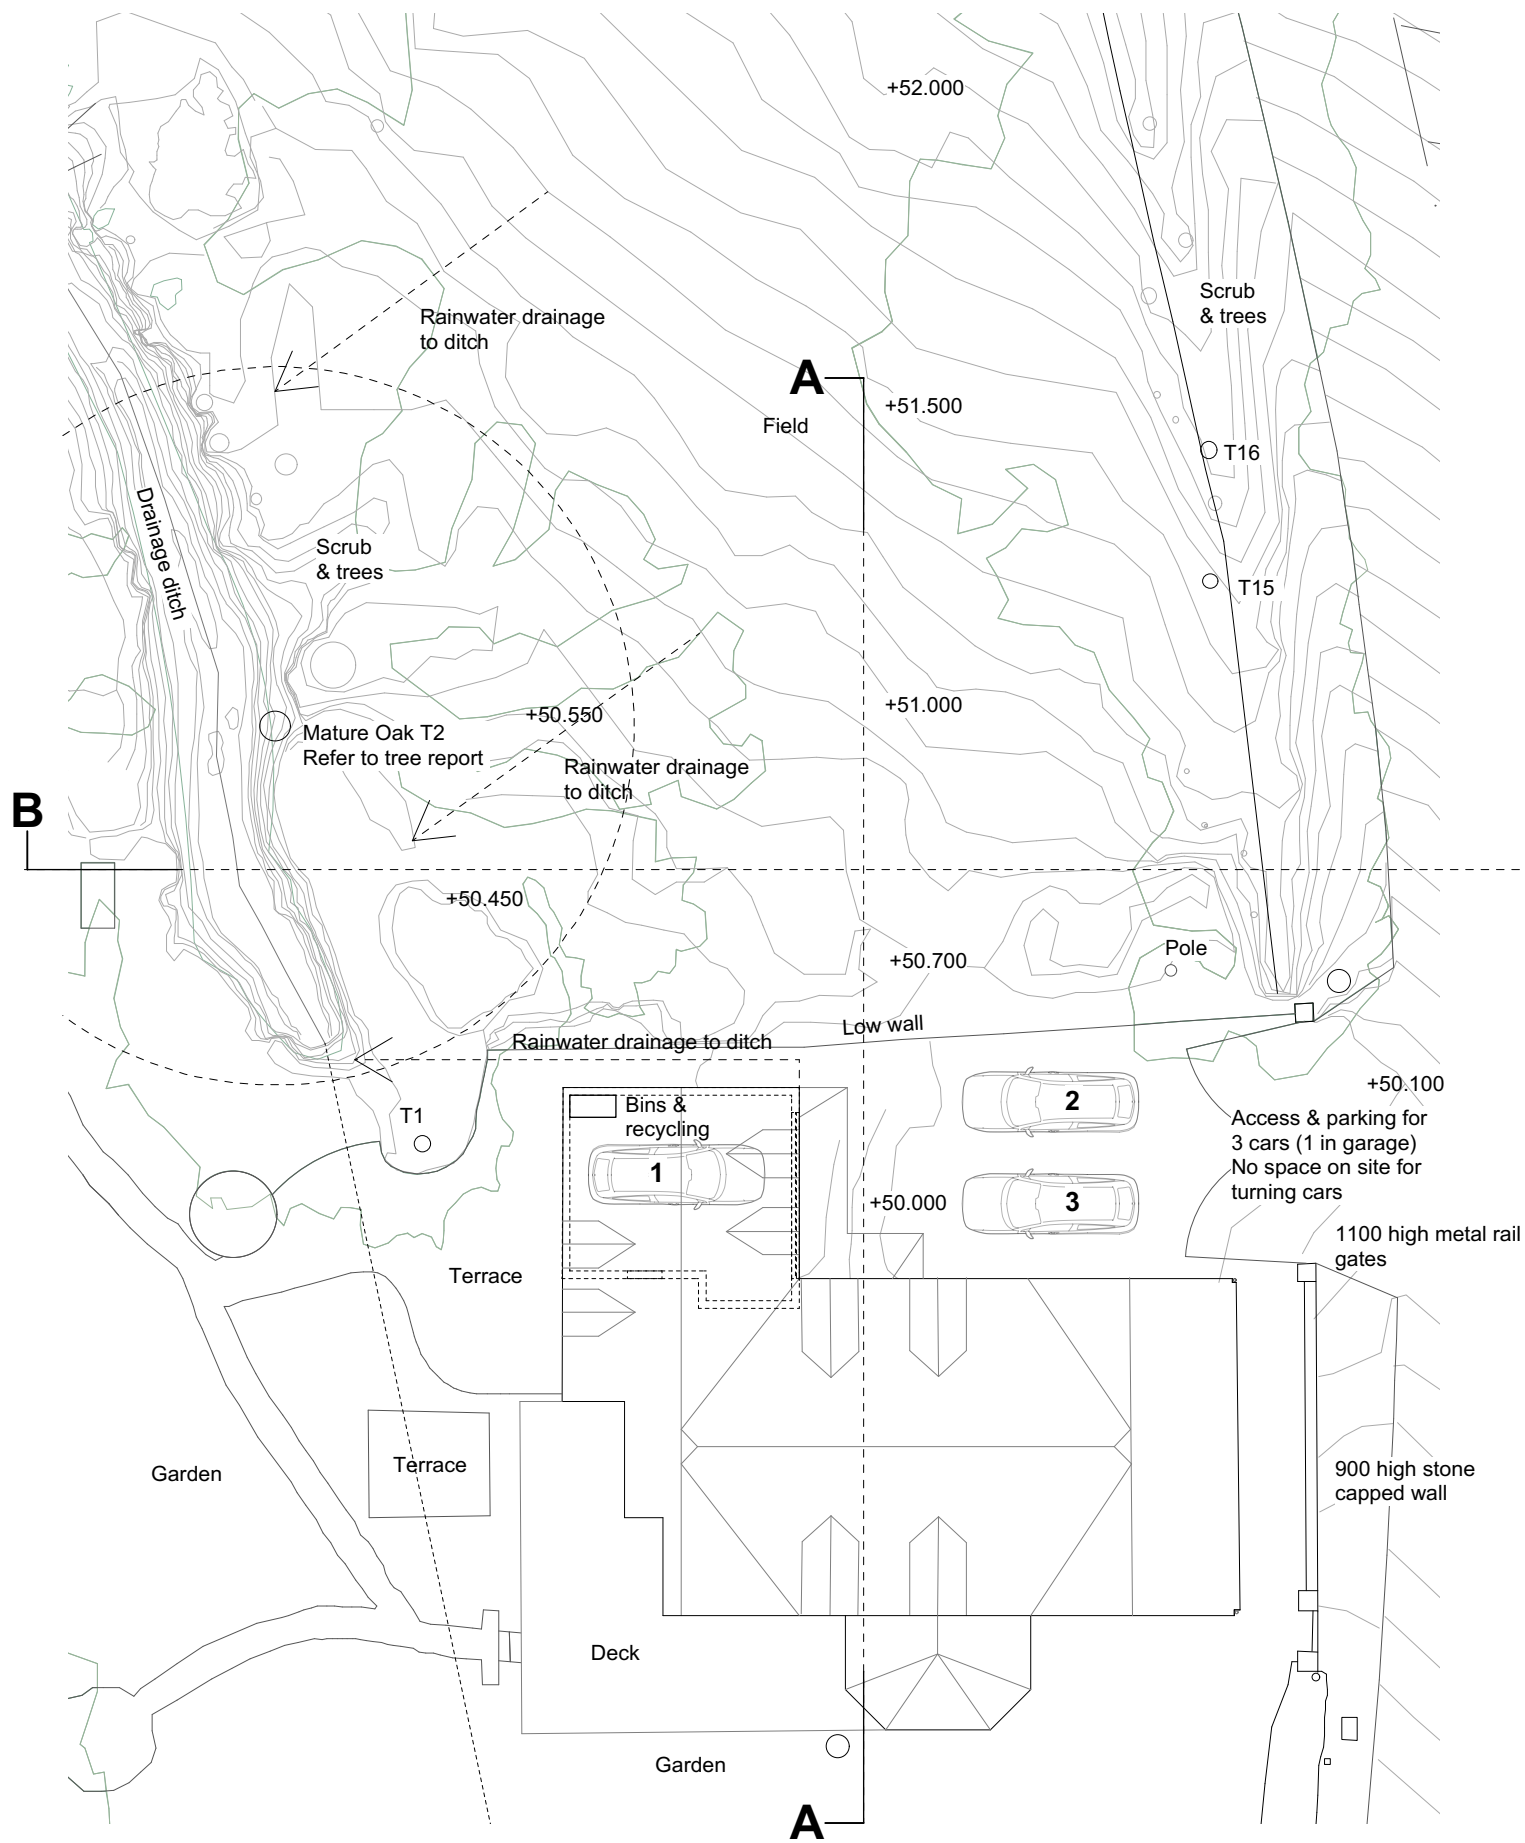

Ecological enhancements shown green
Refer to ecologist report for details.

Ecological enhancements outside of
the red line boundary are for general
improvement of the wider site

www.blackcatarchitects.co.uk
Andrew Docherty
07976965560

Project 060 Bryn Celyn
Drawing 1101
Title Existing & Proposed Site Plans
Scale 1:200 @ A3
Rev H
Date 11.11.24
Status PLANNING