


Notes: AP Architecture and Planning Ltd cannot guarantee that planning permission will be granted.
Drawing remains the Copyright of AP Architecture & Planning Ltd.


Legend

Extent of Site Area -


SITE LOCATION PLAN 1:1250

 


EXISTING BLOCK PLAN 1:500

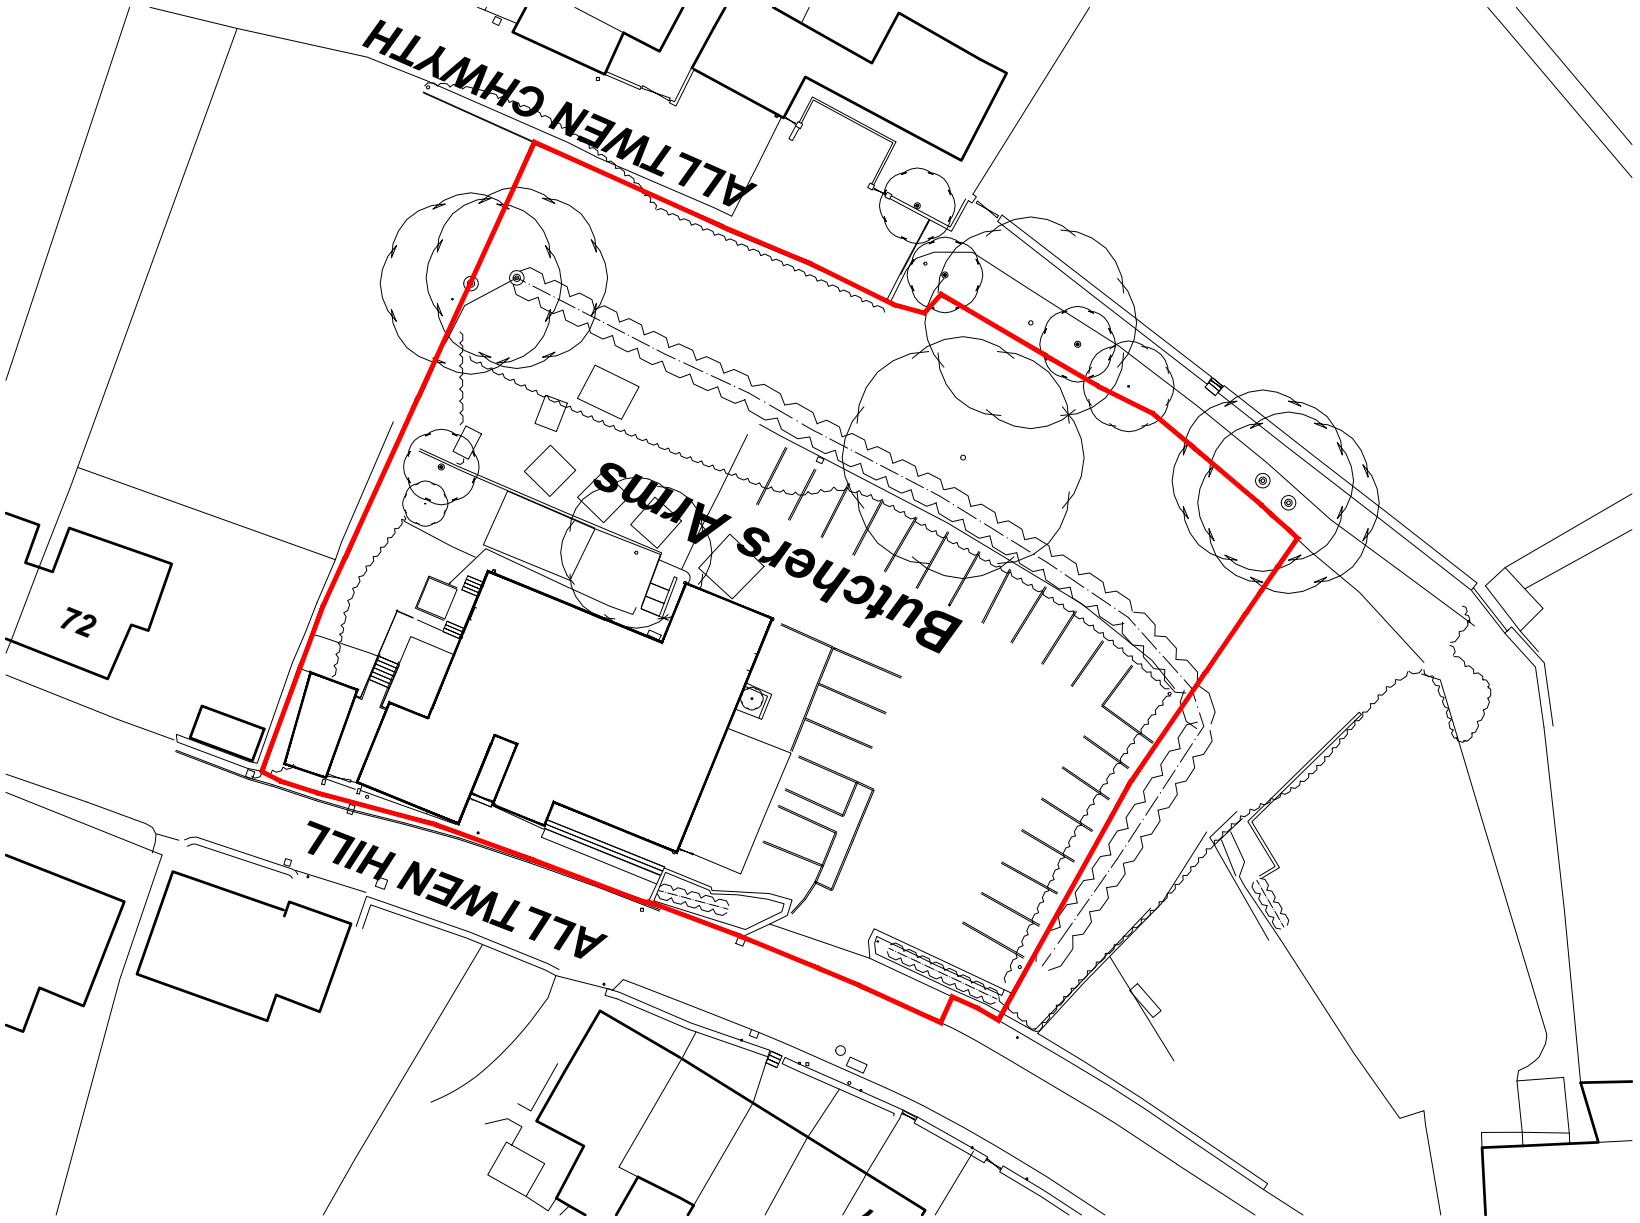


EXISTING REAR ELEVATION 1:100

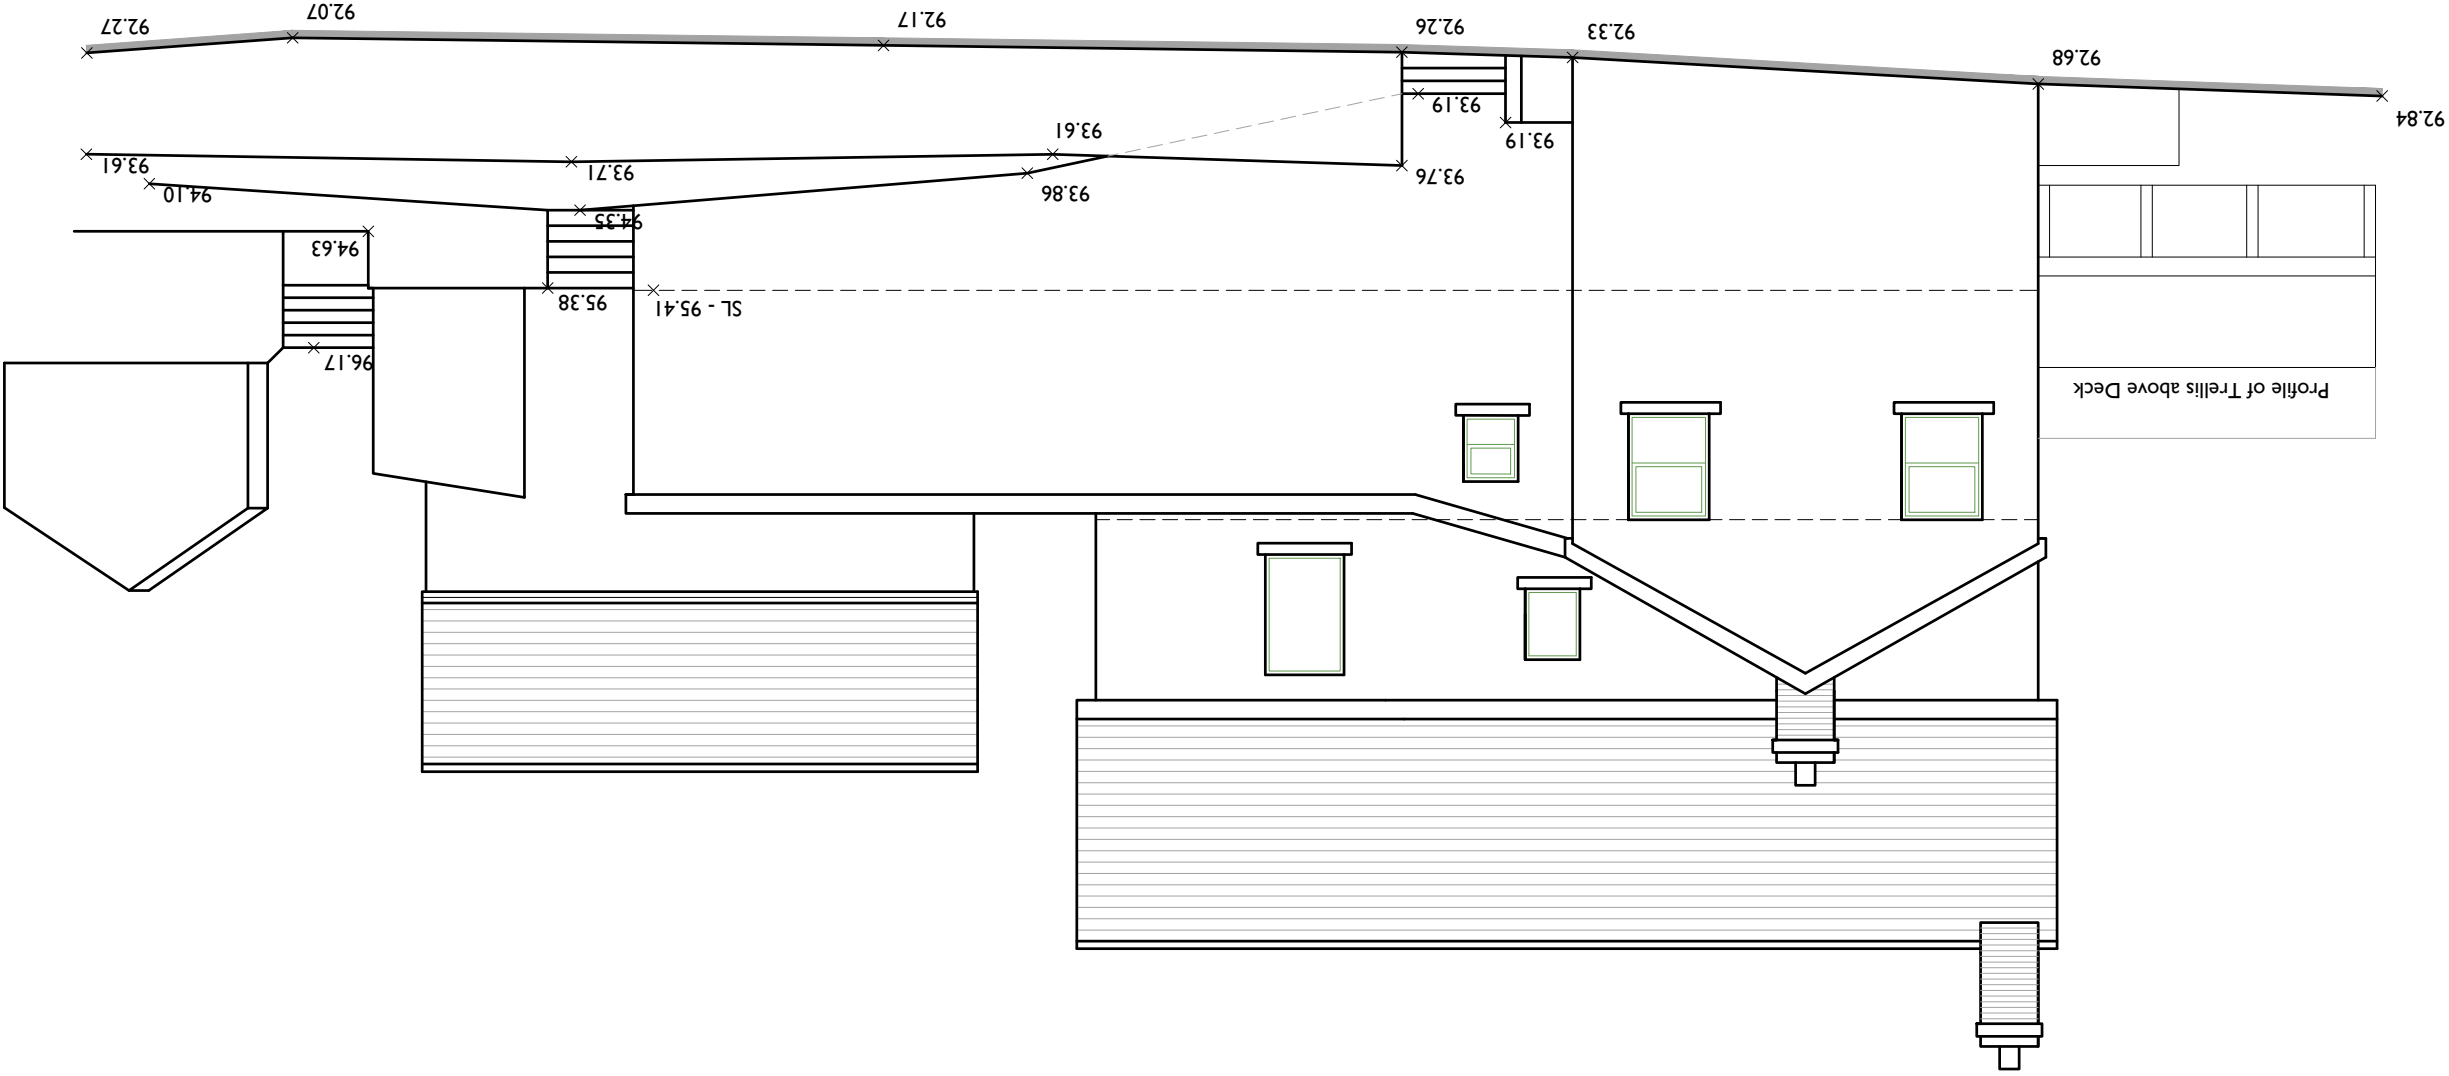


EXISTING FRONT ELEVATION 1:100

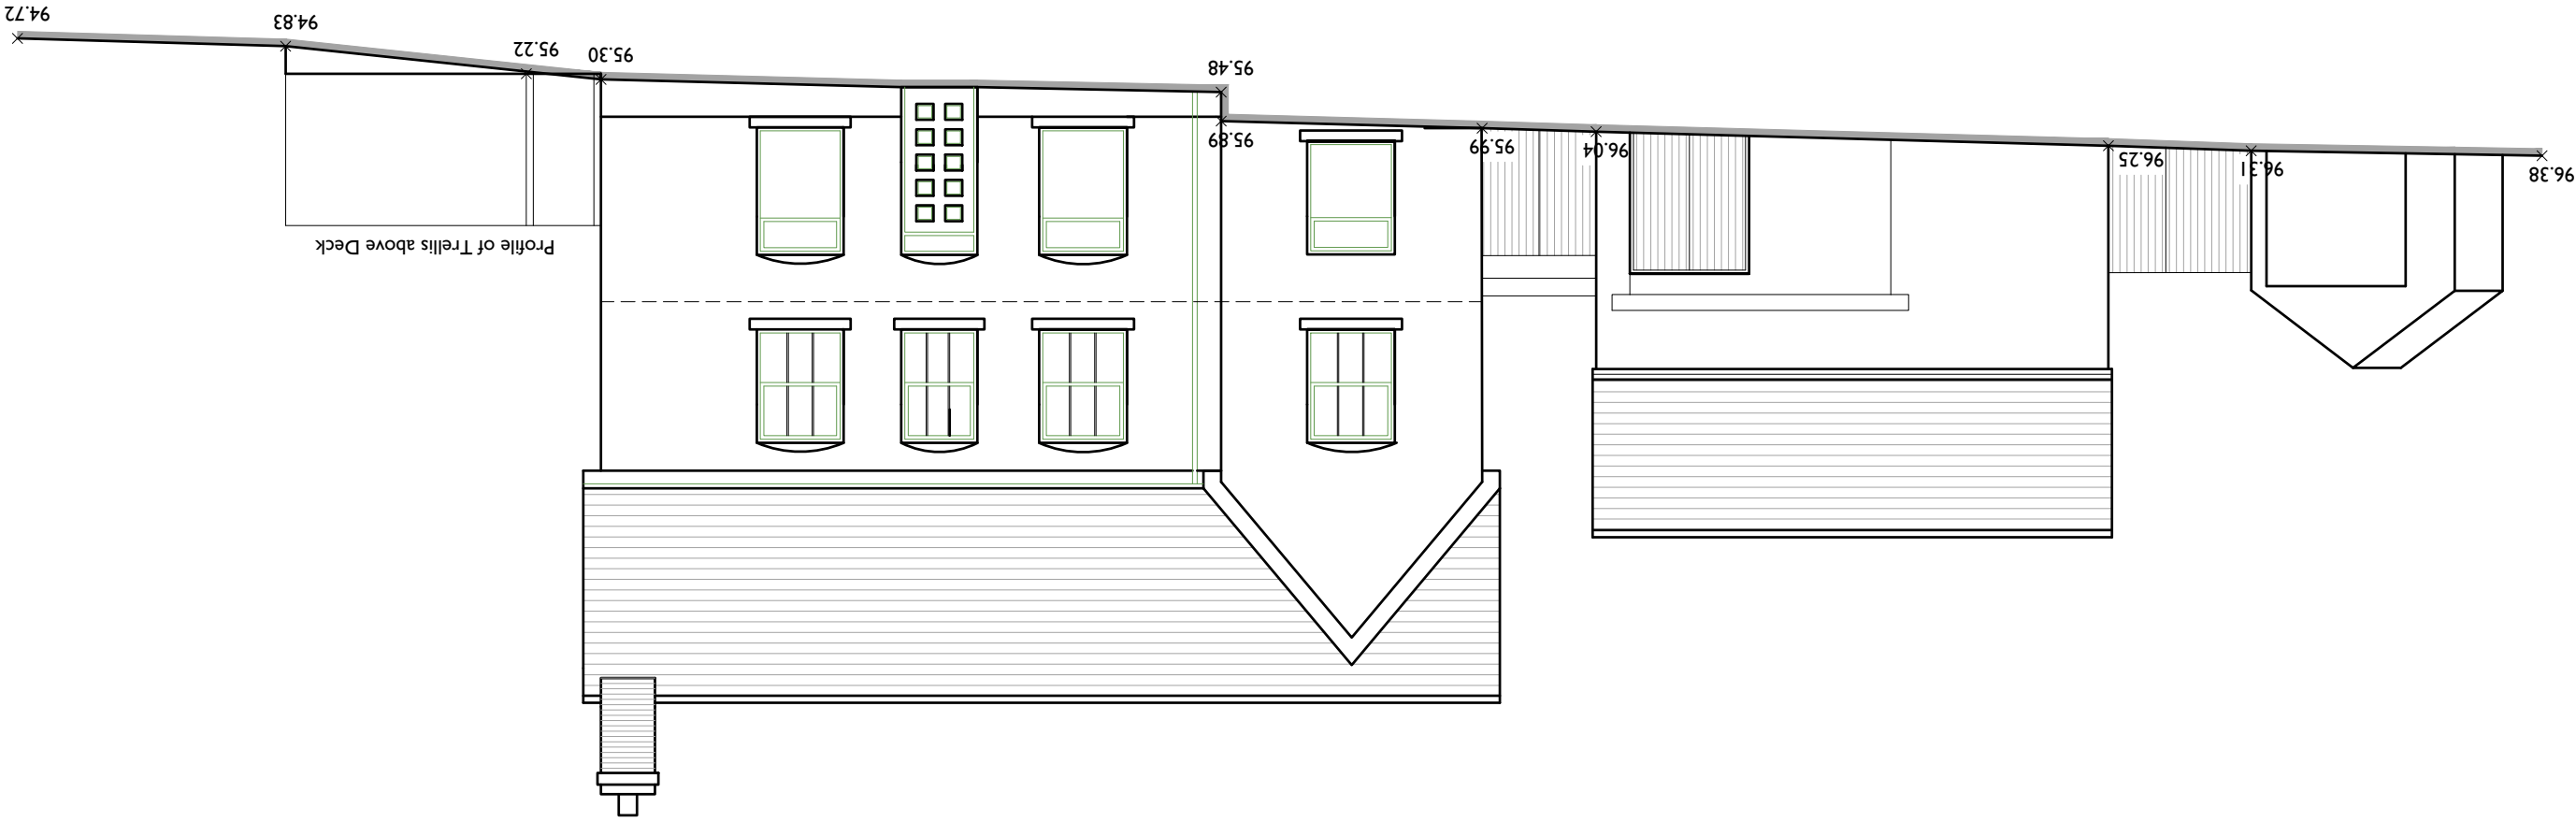

EXISTING SIDE ELEVATION 1:100

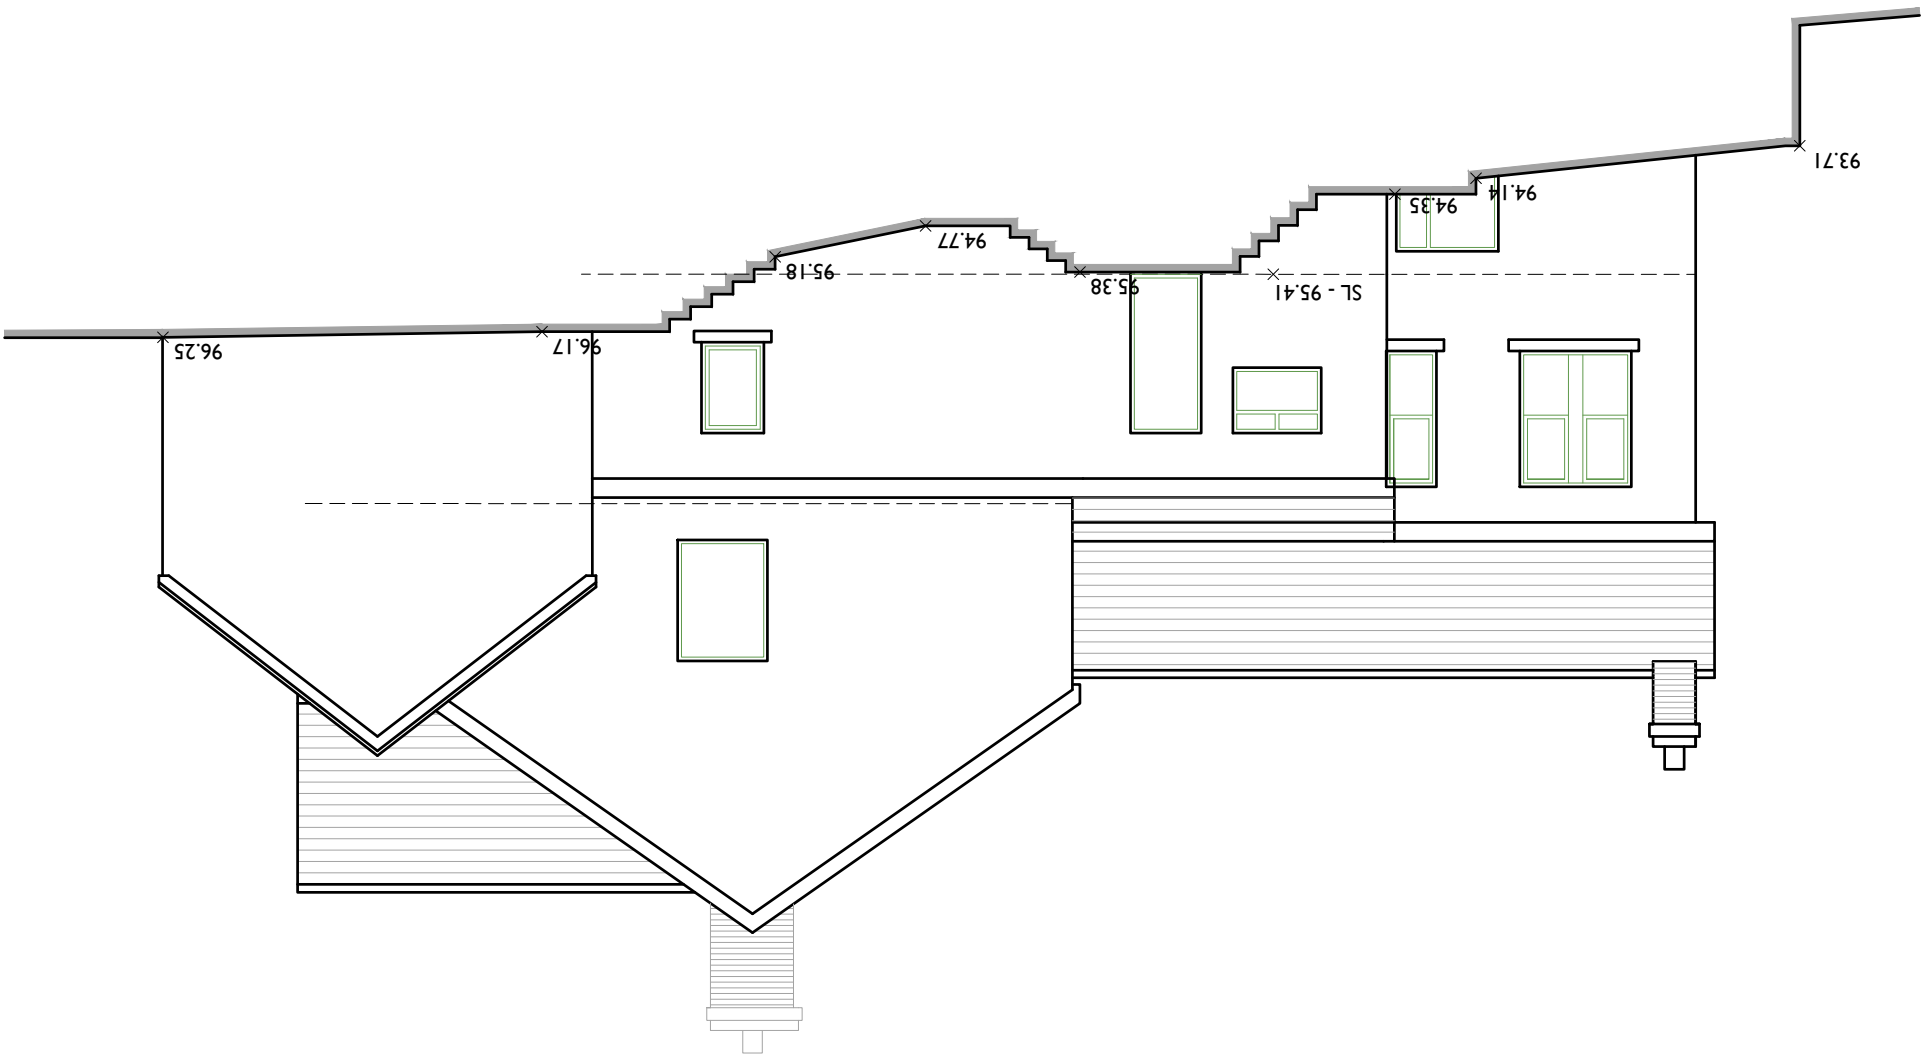

EXISTING SIDE ELEVATION 1:100

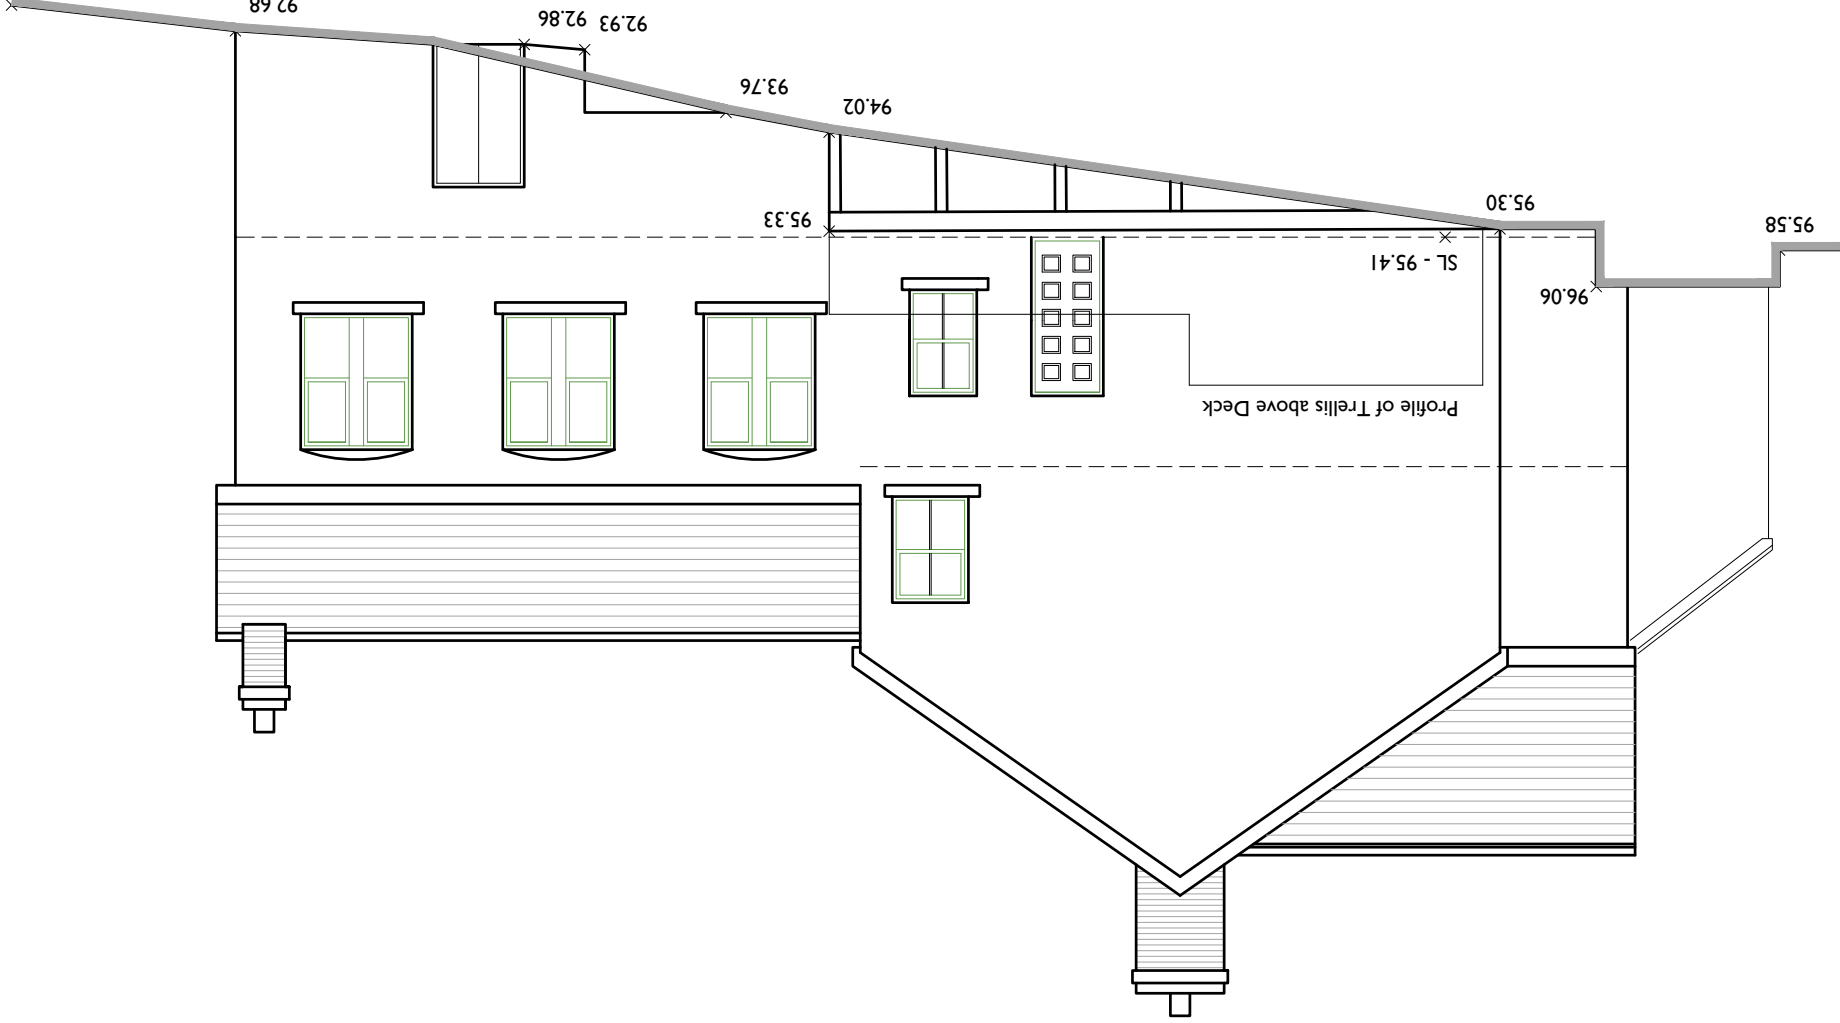

PLANNING ISSUE

REV A (06.11.2024) - Additional info added to site location and block plan and elevations updated, as requested by LPA.
REV B (11.11.2024) - Additional info added as requested by LPA.

project The Butchers Arms, Alltwn Hill, Alltwn, Pontardawe, Neath, SA8 3BP
drawing SITE LOCATION PLAN, EXISTING BLOCK PLAN AND EXISTING ELEVATIONS
date Oct 2024

scales Varies@A1

client The Butchers Arms (Alltwn) LLP
job / drawing no. 10.94.102B

AP ARCHITECTURE + PLANNING LTD
16 Heol Tircoed Penllynar Swansea SA4 9QZ
t 07575 224489 e admin@ap-ap.co.uk w www.ap-ap.co.uk