





PROPOSED FRONT ELEVATION 1:100

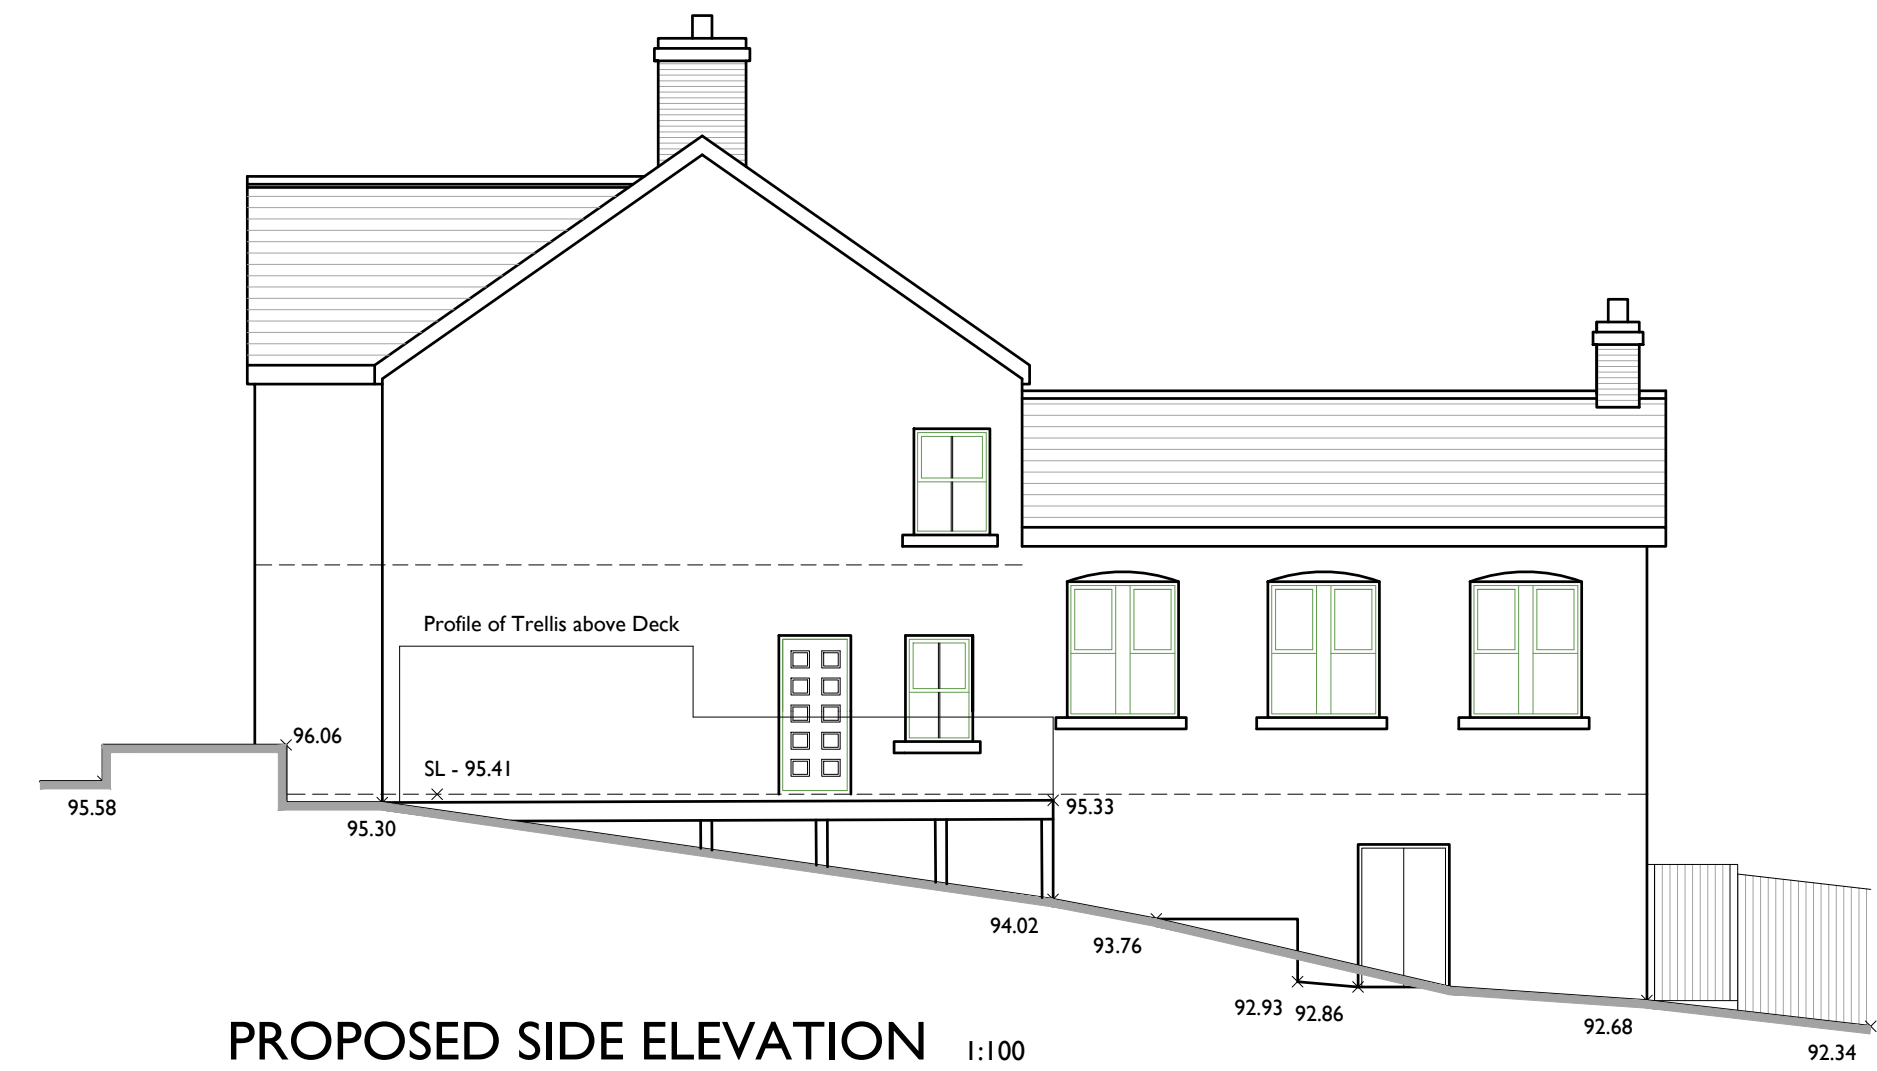

PROPOSED SIDE ELEVATION 1:100

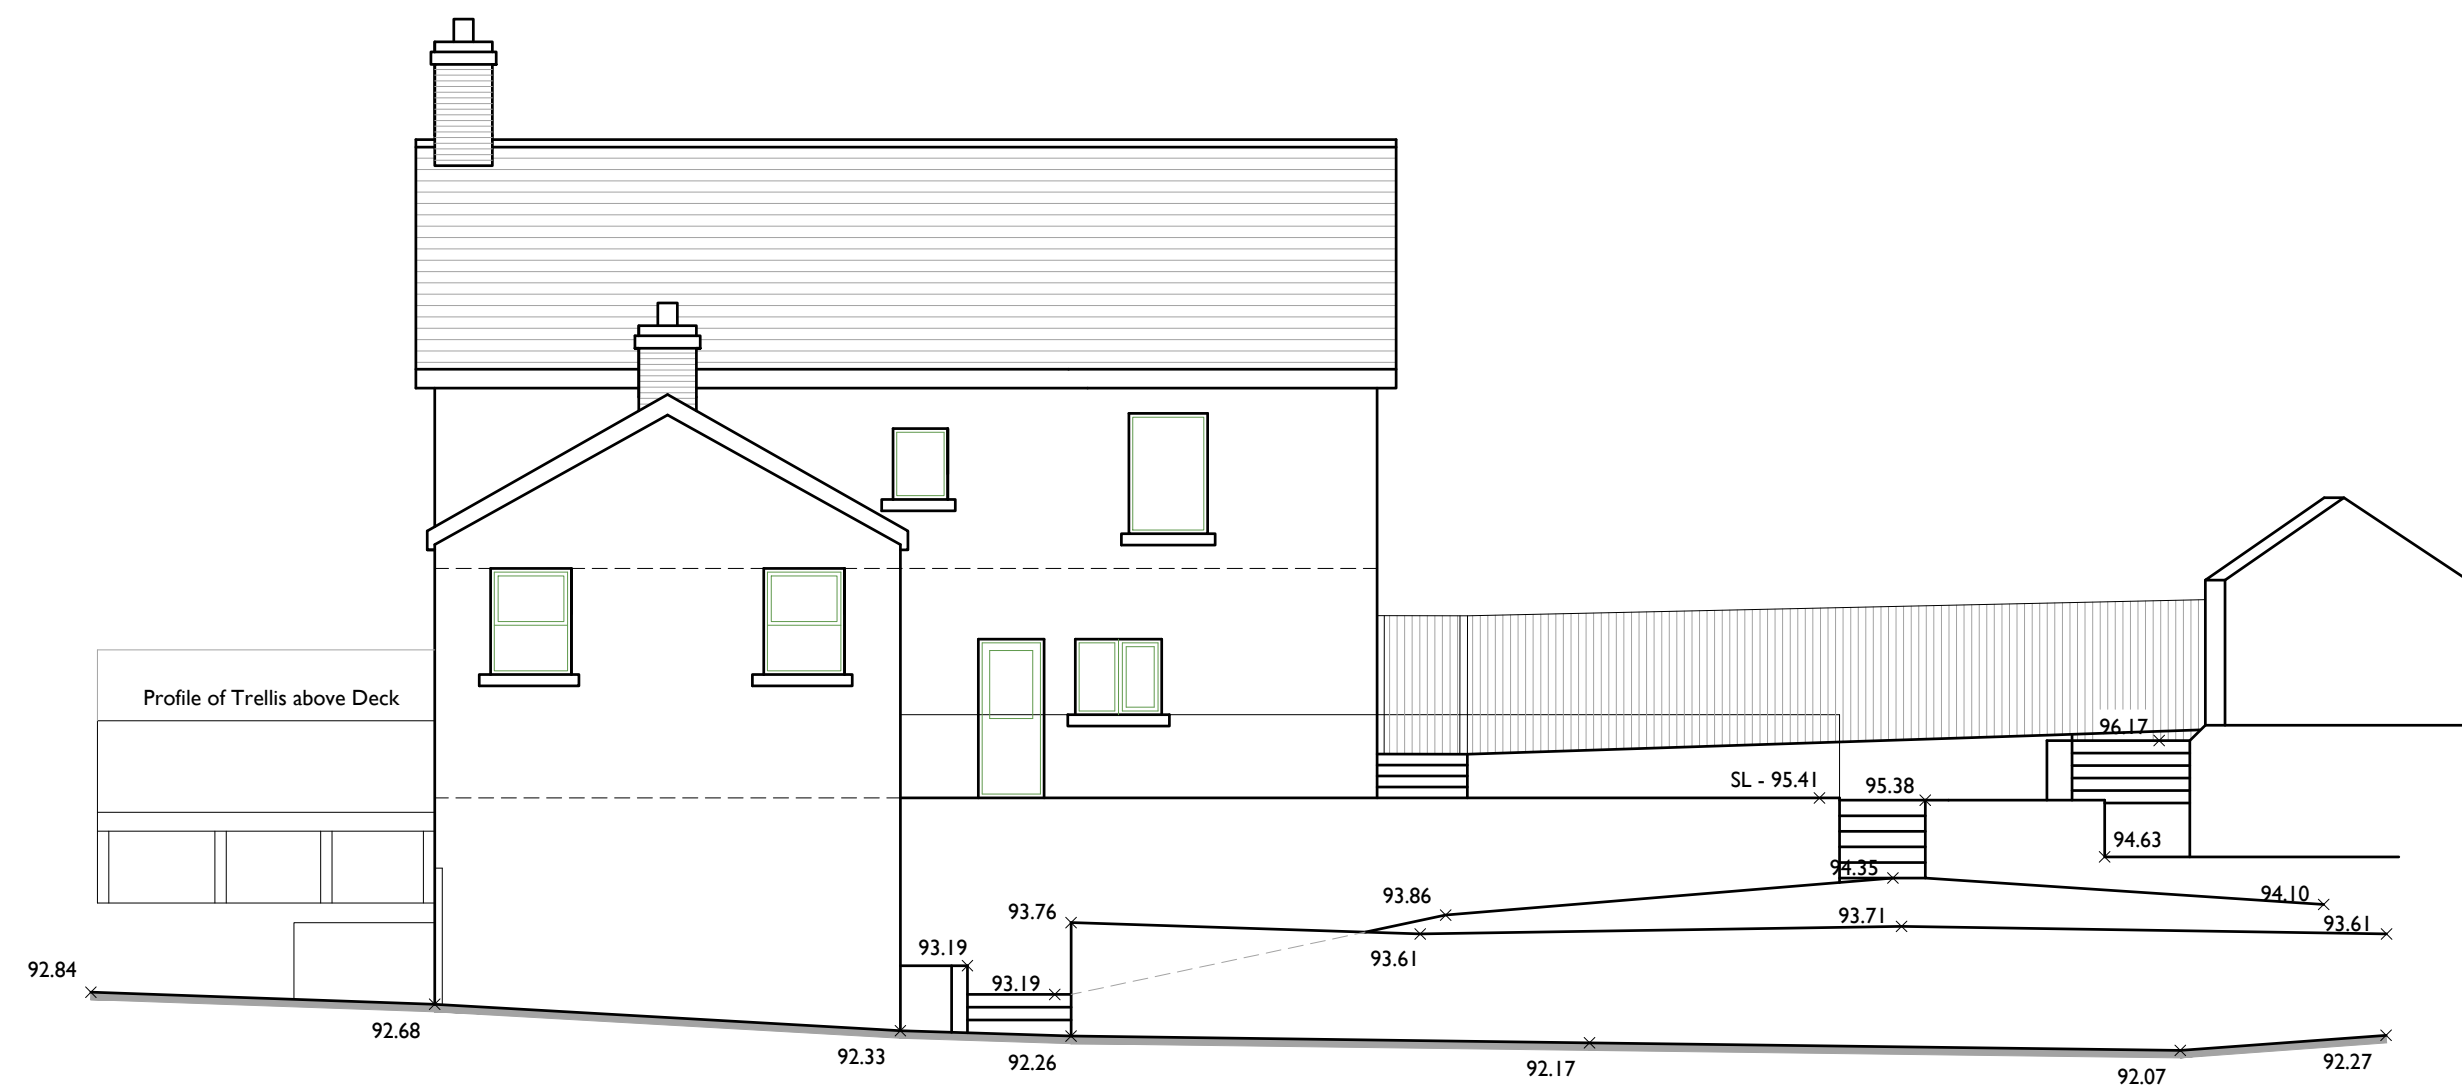

PROPOSED REAR ELEVATION 1:100



PROPOSED SIDE ELEVATION 1:100



PROPOSED BLOCK PLAN 1:500

Legend

Extent of Site Area -

Notes:
Drawing remains the Copyright of AP Architecture & Planning Ltd.
AP Architecture and Planning Ltd cannot guarantee that planning permission will be granted.

PLANNING ISSUE

REV A (06.11.2024) - Additional info added to block plan and elevations updated, as requested by LPA.
REV A (11.11.2024) - Additional info added as requested by LPA.

project	drawing	date	client	job / drawing no.	scales	client
The Butchers Arms, Alltwn Hill, Alltwn, Pontardawe, Neath. SA8 3BP	PROPOSED BLOCK PLAN AND PROPOSED ELEVATIONS	Oct 2024	The Butchers Arms (Alltwn) LLP	10.94.104B	Varies@A1	46 Heol Tircoed · Penllergaer · Swansea · SA4 9QZ
						t 07575 224489 e adrian@ap-ap.co.uk w www.ap-ap.co.uk

ap=ap
AP ARCHITECTURE + PLANNING LTD