
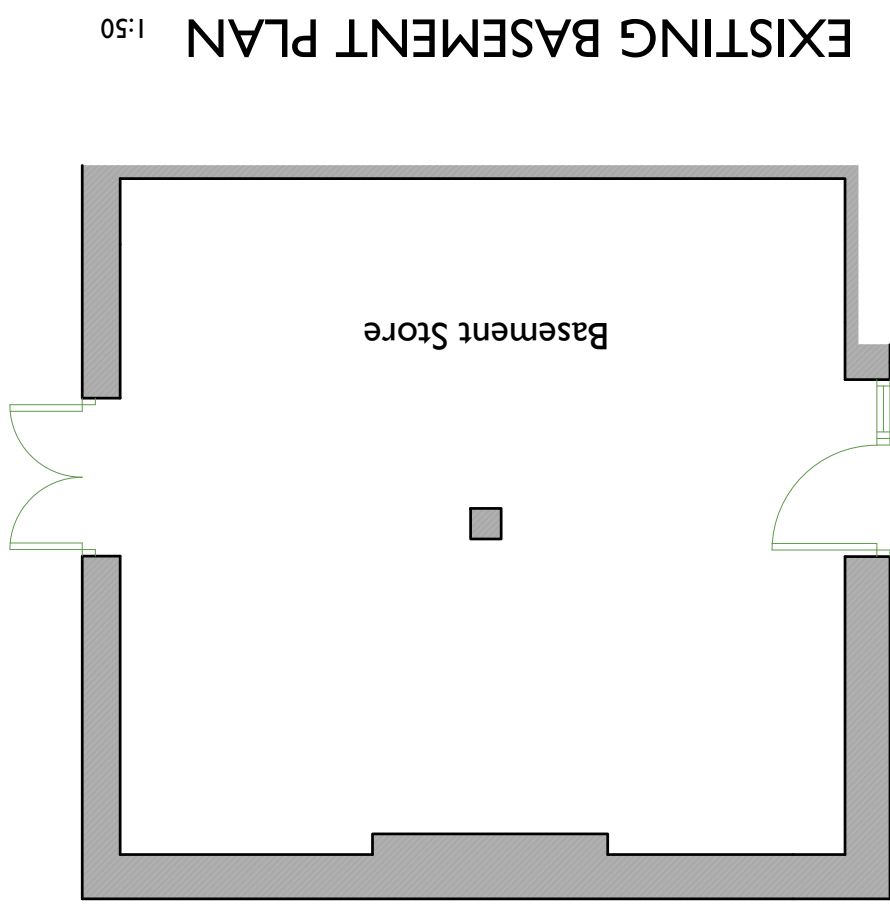


Notes:
AP Architecture and Planning Ltd cannot guarantee that planning permission will be granted.

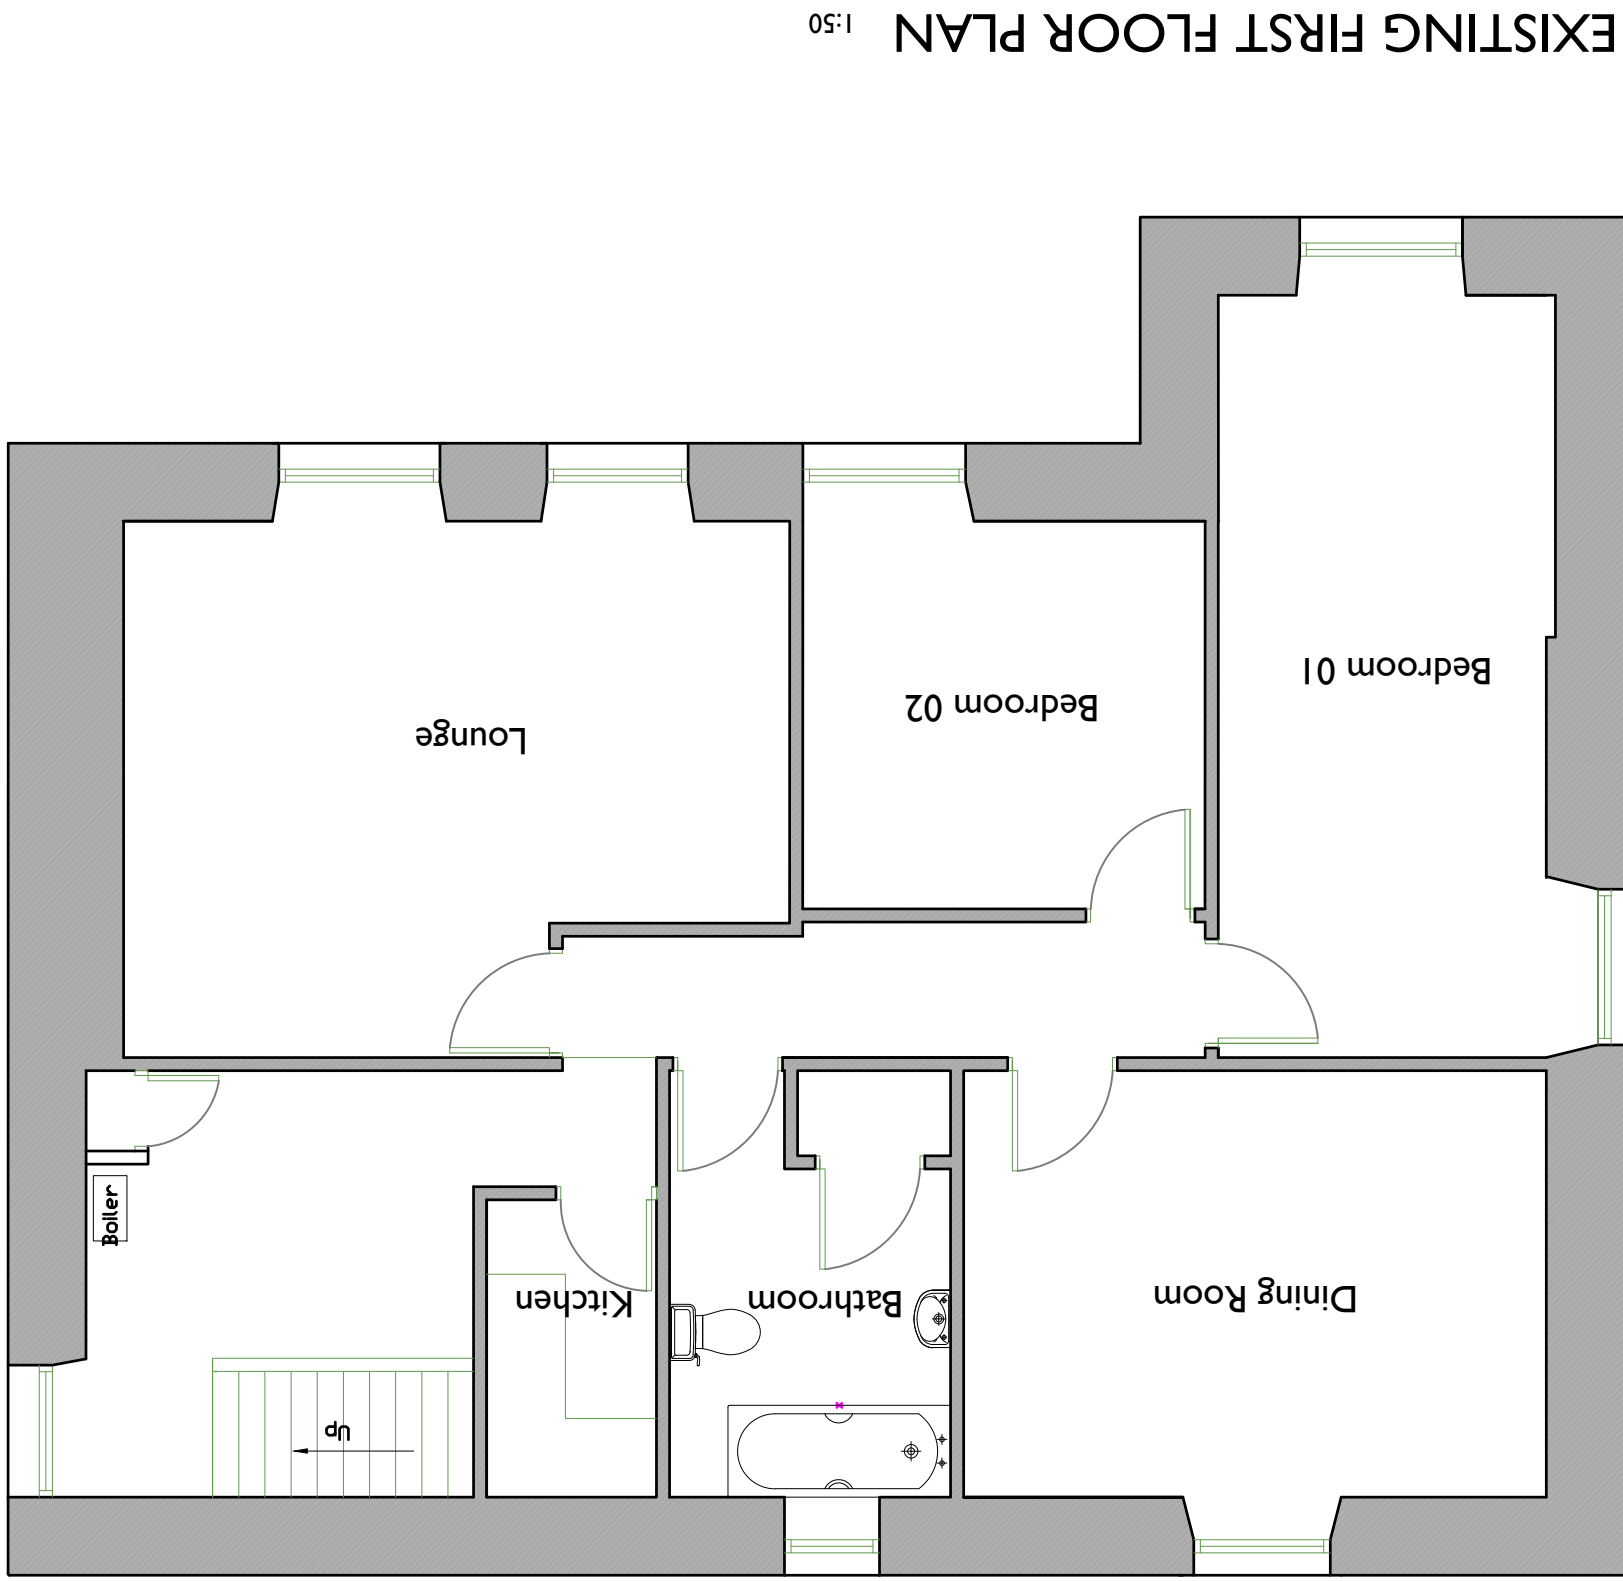

PLANNING ISSUE

REV A (06.11.2024) - Existing basement plan added to drawings as requested by LPA.

client
The Butchers Arms (Alltweh) LLP
job / drawing no.
10.94.101A
scales
1:50@A1
e admin@ap-ap.co.uk
t 07575 224489
w www.ap-ap.co.uk

project
The Butchers Arms, Alltweh Hill,
Alltweh, Pontardawe, Neath, SA8 3BP
drawing
EXISTING FLOOR PLANS
date
Oct 2024
46 Heol Tiroed Penllengar Swansea SA4 9QZ

AP ARCHITECTURE + PLANNING LTD