




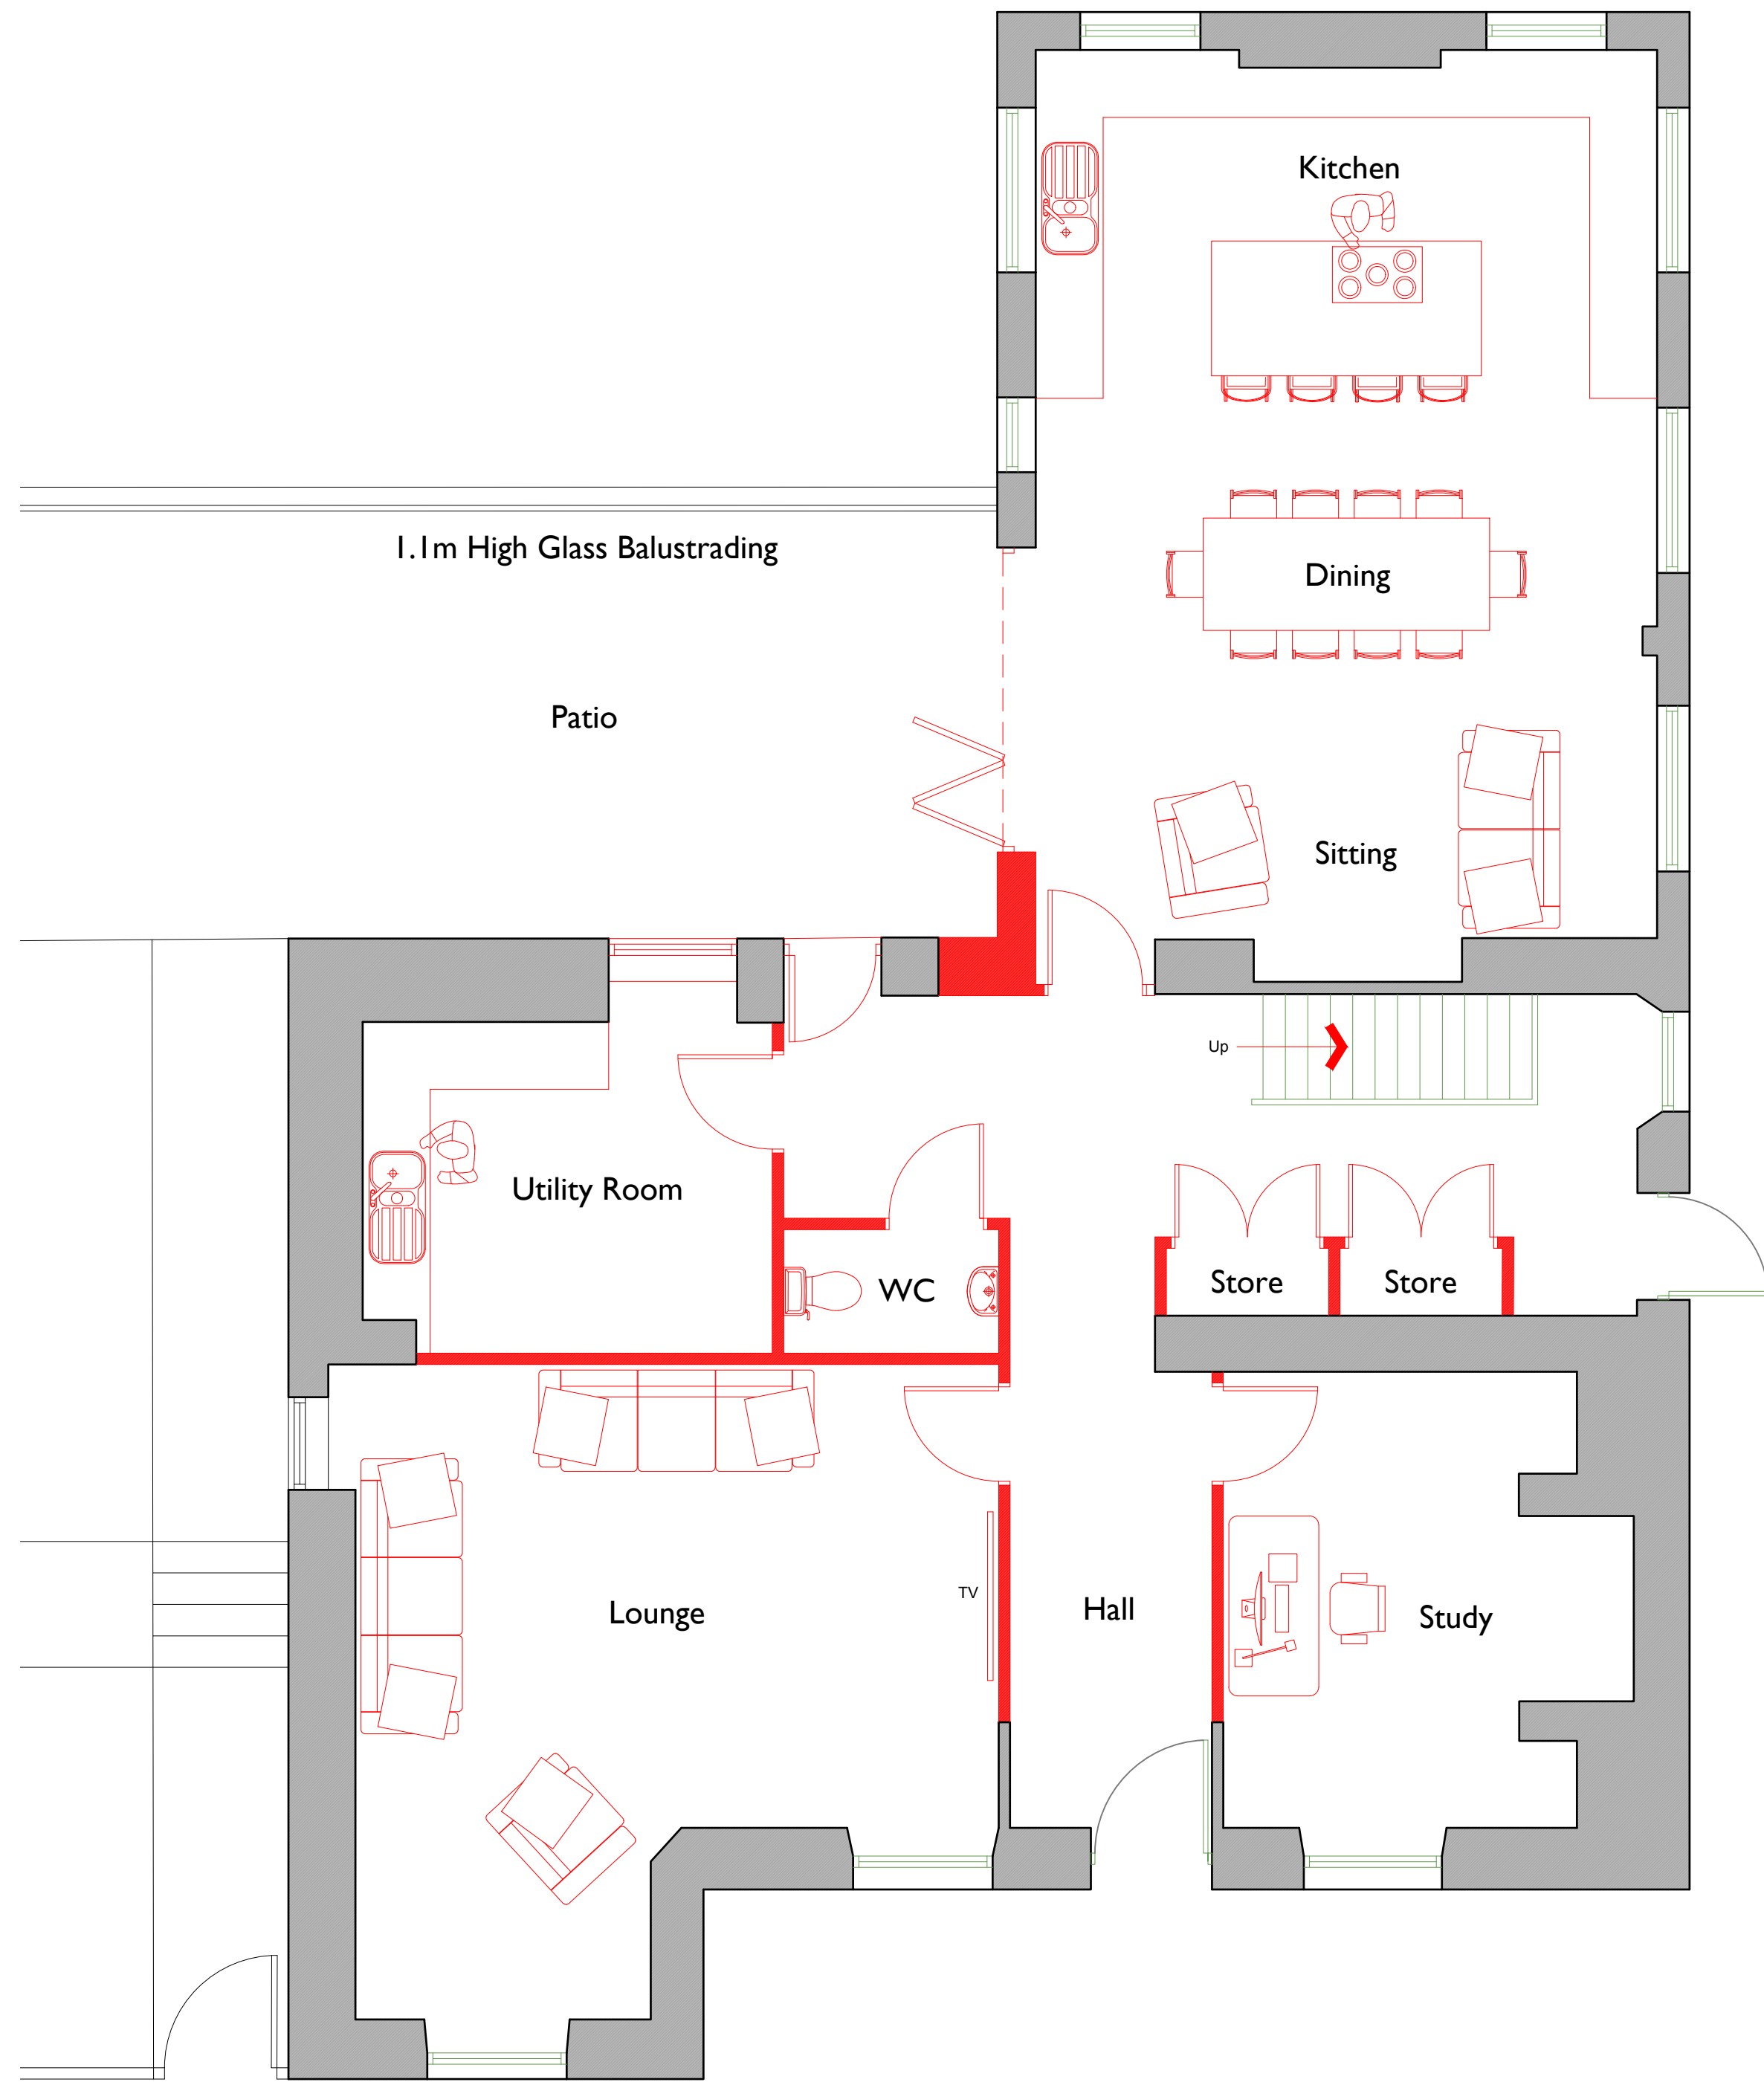

PROPOSED GROUND FLOOR PLAN 1:50

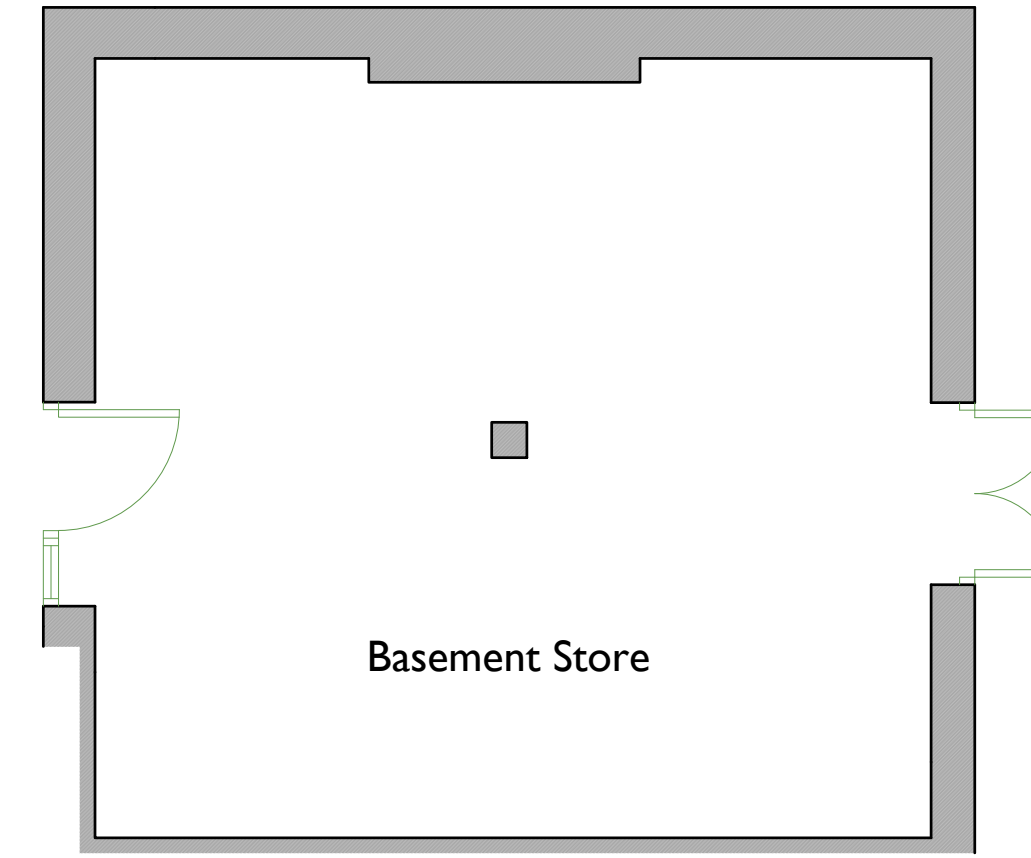

PROPOSED BASEMENT PLAN 1:50

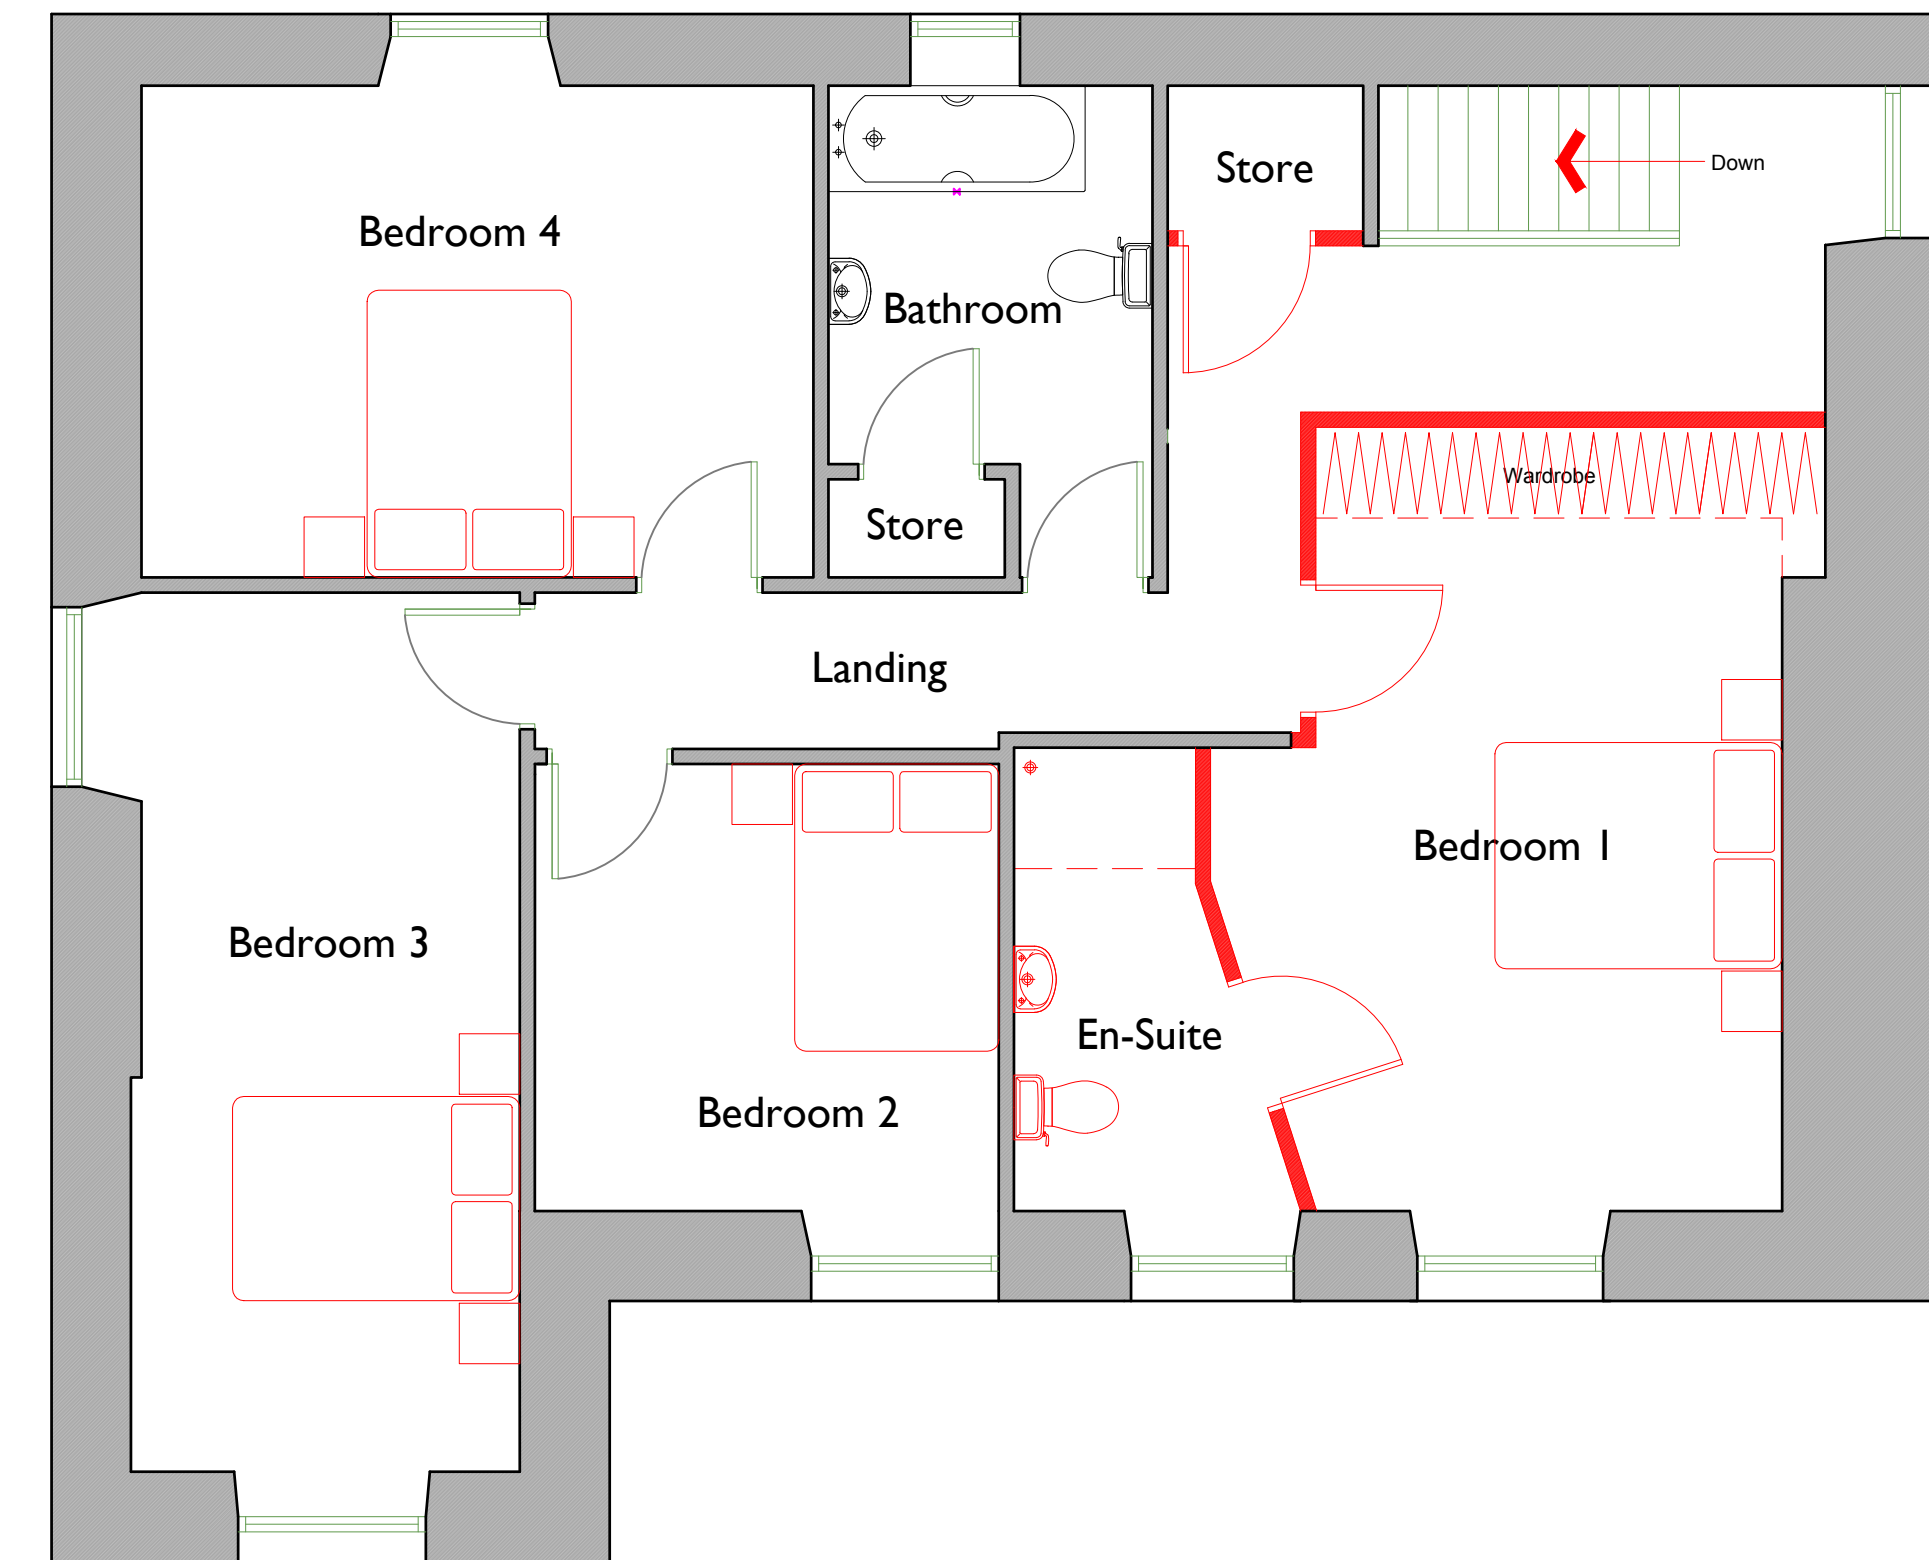

PROPOSED FIRST FLOOR PLAN 1:50

Notes:
Drawing remains the Copyright of AP Architecture & Planning Ltd.
AP Architecture and Planning Ltd cannot guarantee that planning permission will be granted.

PLANNING ISSUE

REV A (06.11.2024) - Proposed basement plan added to drawing as requested by LPA.

project
The Butchers Arms, Alltwn Hill,
Alltwn, Pontardawe, Neath. SA8 3BP

client
The Butchers Arms (Alltwn) LLP

drawing
PROPOSED FLOOR PLANS

job / drawing no.
10.94.103A

date
Oct 2024

scales
1:50@A1

ap=ap
AP ARCHITECTURE + PLANNING LTD

46 Heol Tiroed · Penllergar · Swansea · SA4 9QZ

t 07575 224489
e adrian@ap-ap.co.uk
w www.ap-ap.co.uk