



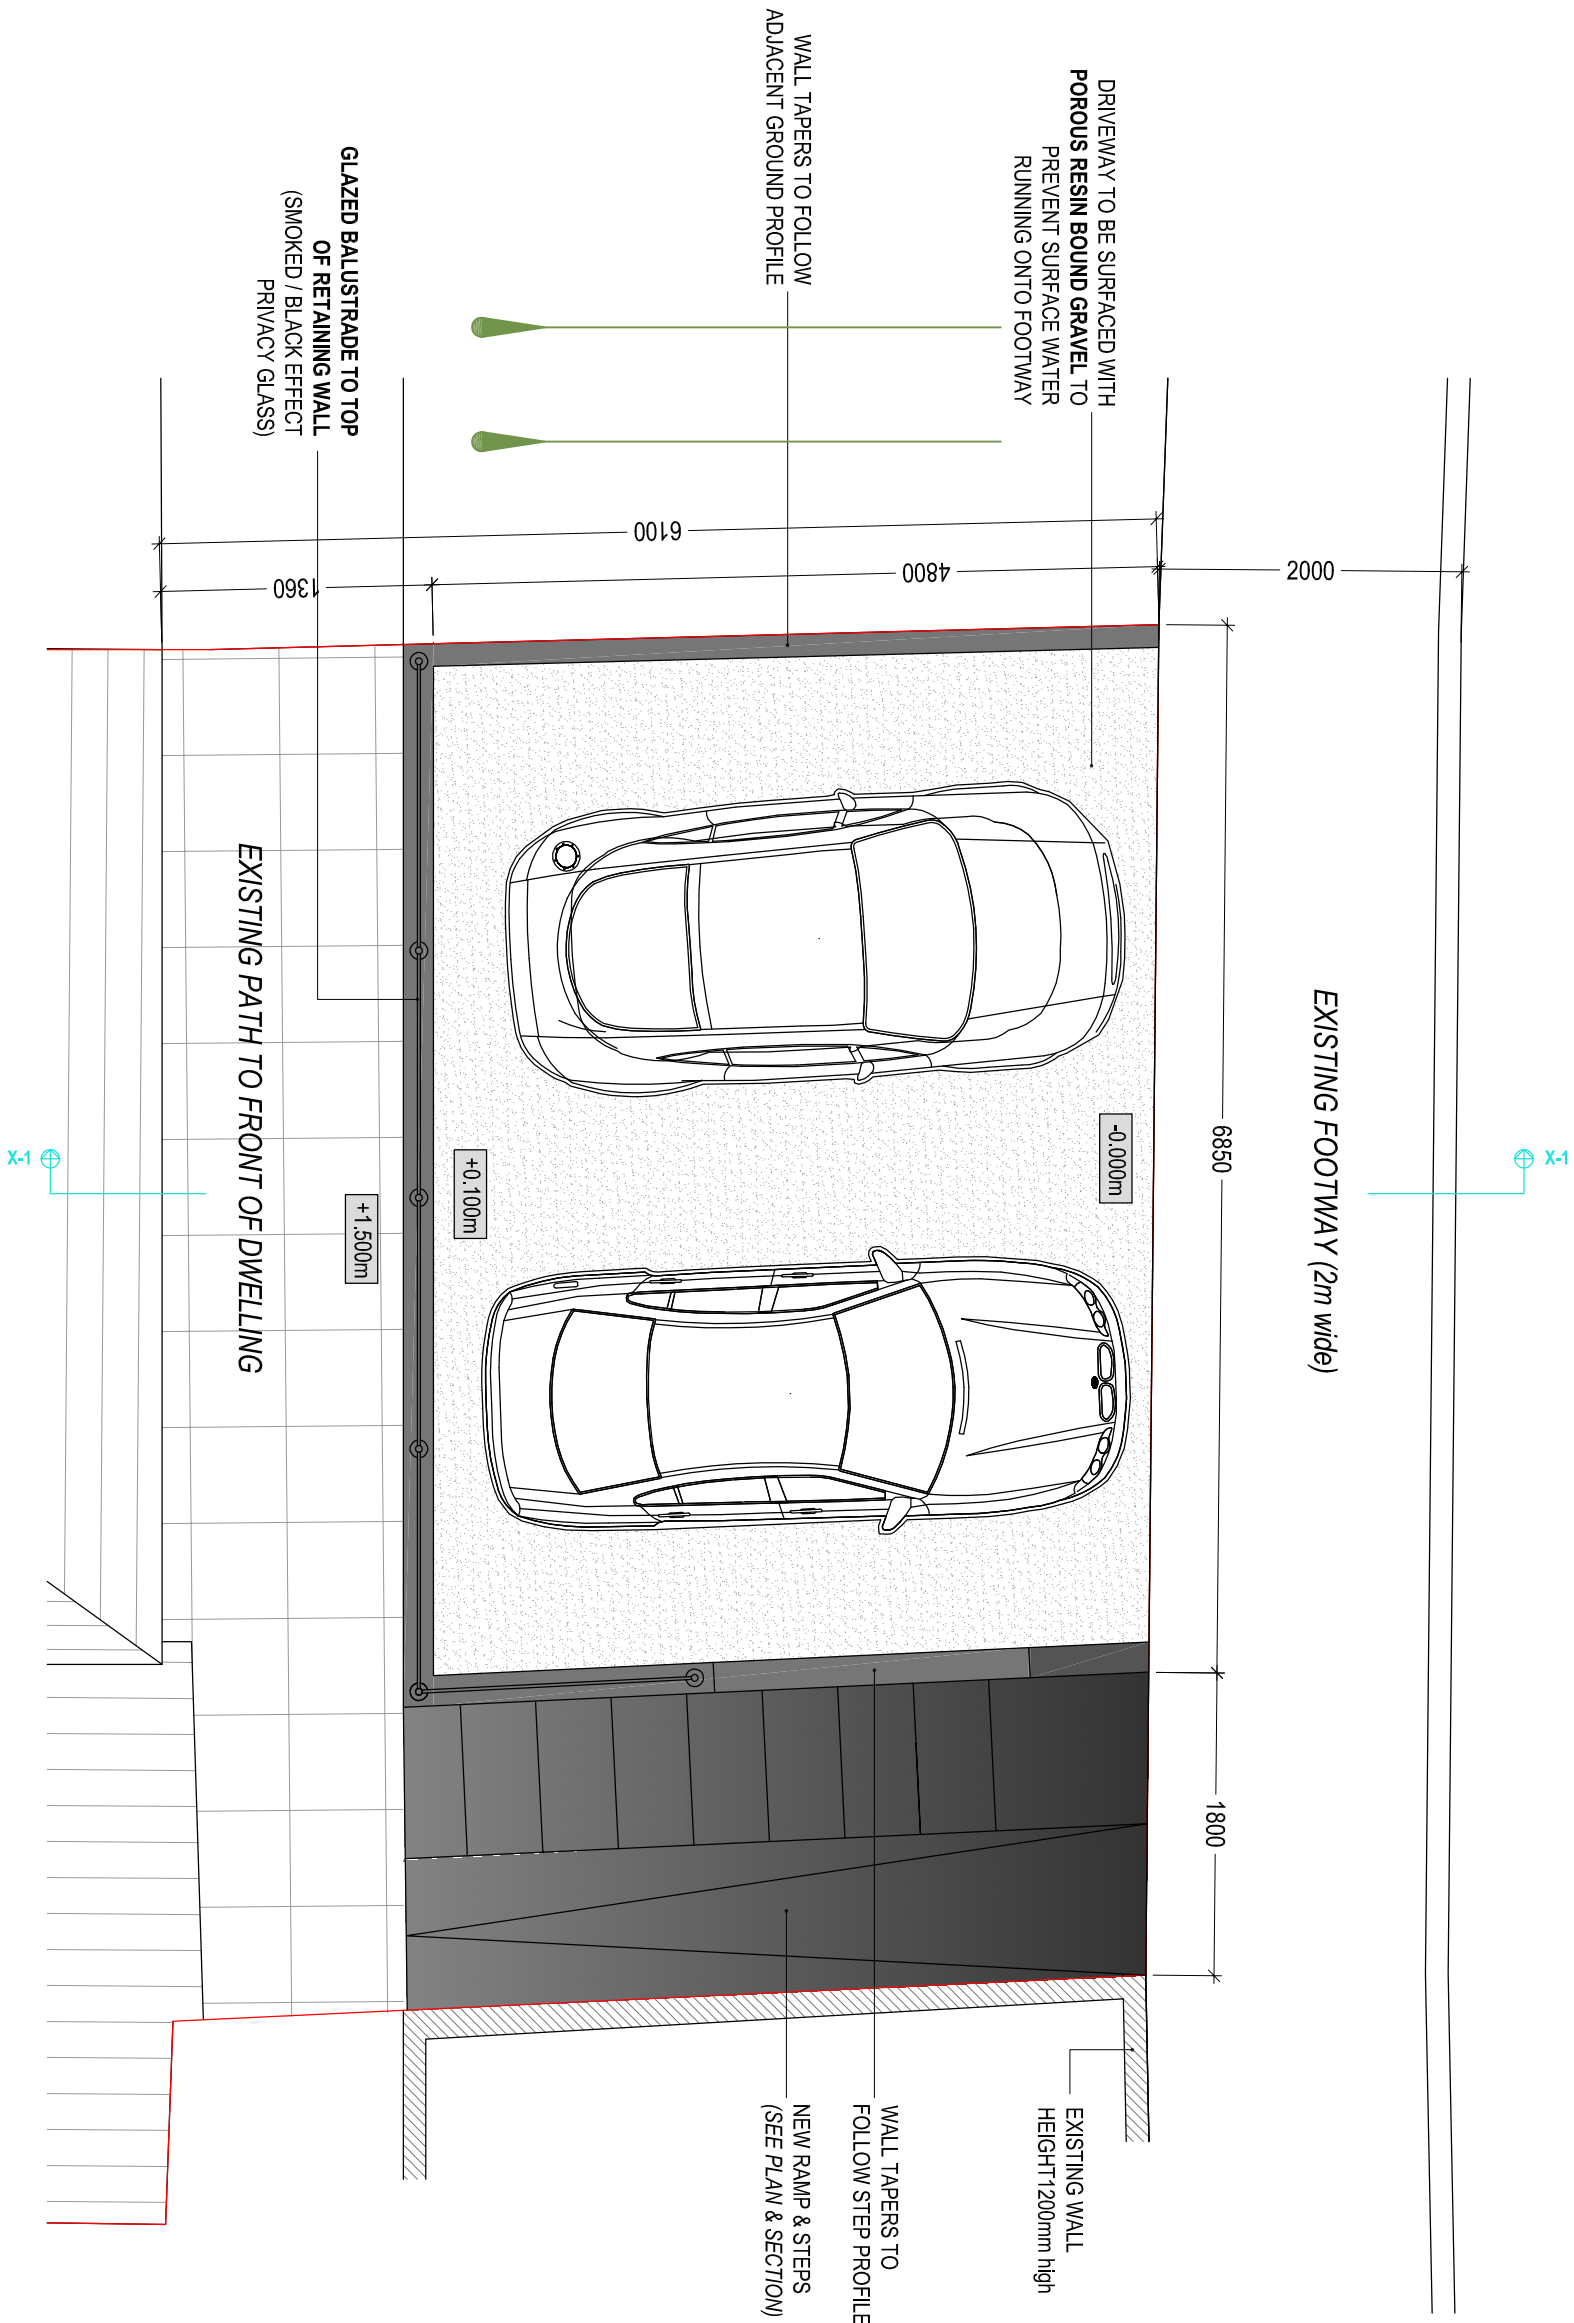


PROPOSED PLAN ON DRIVEWAY AND RAISED FRONT PATIO

Scale 1:50

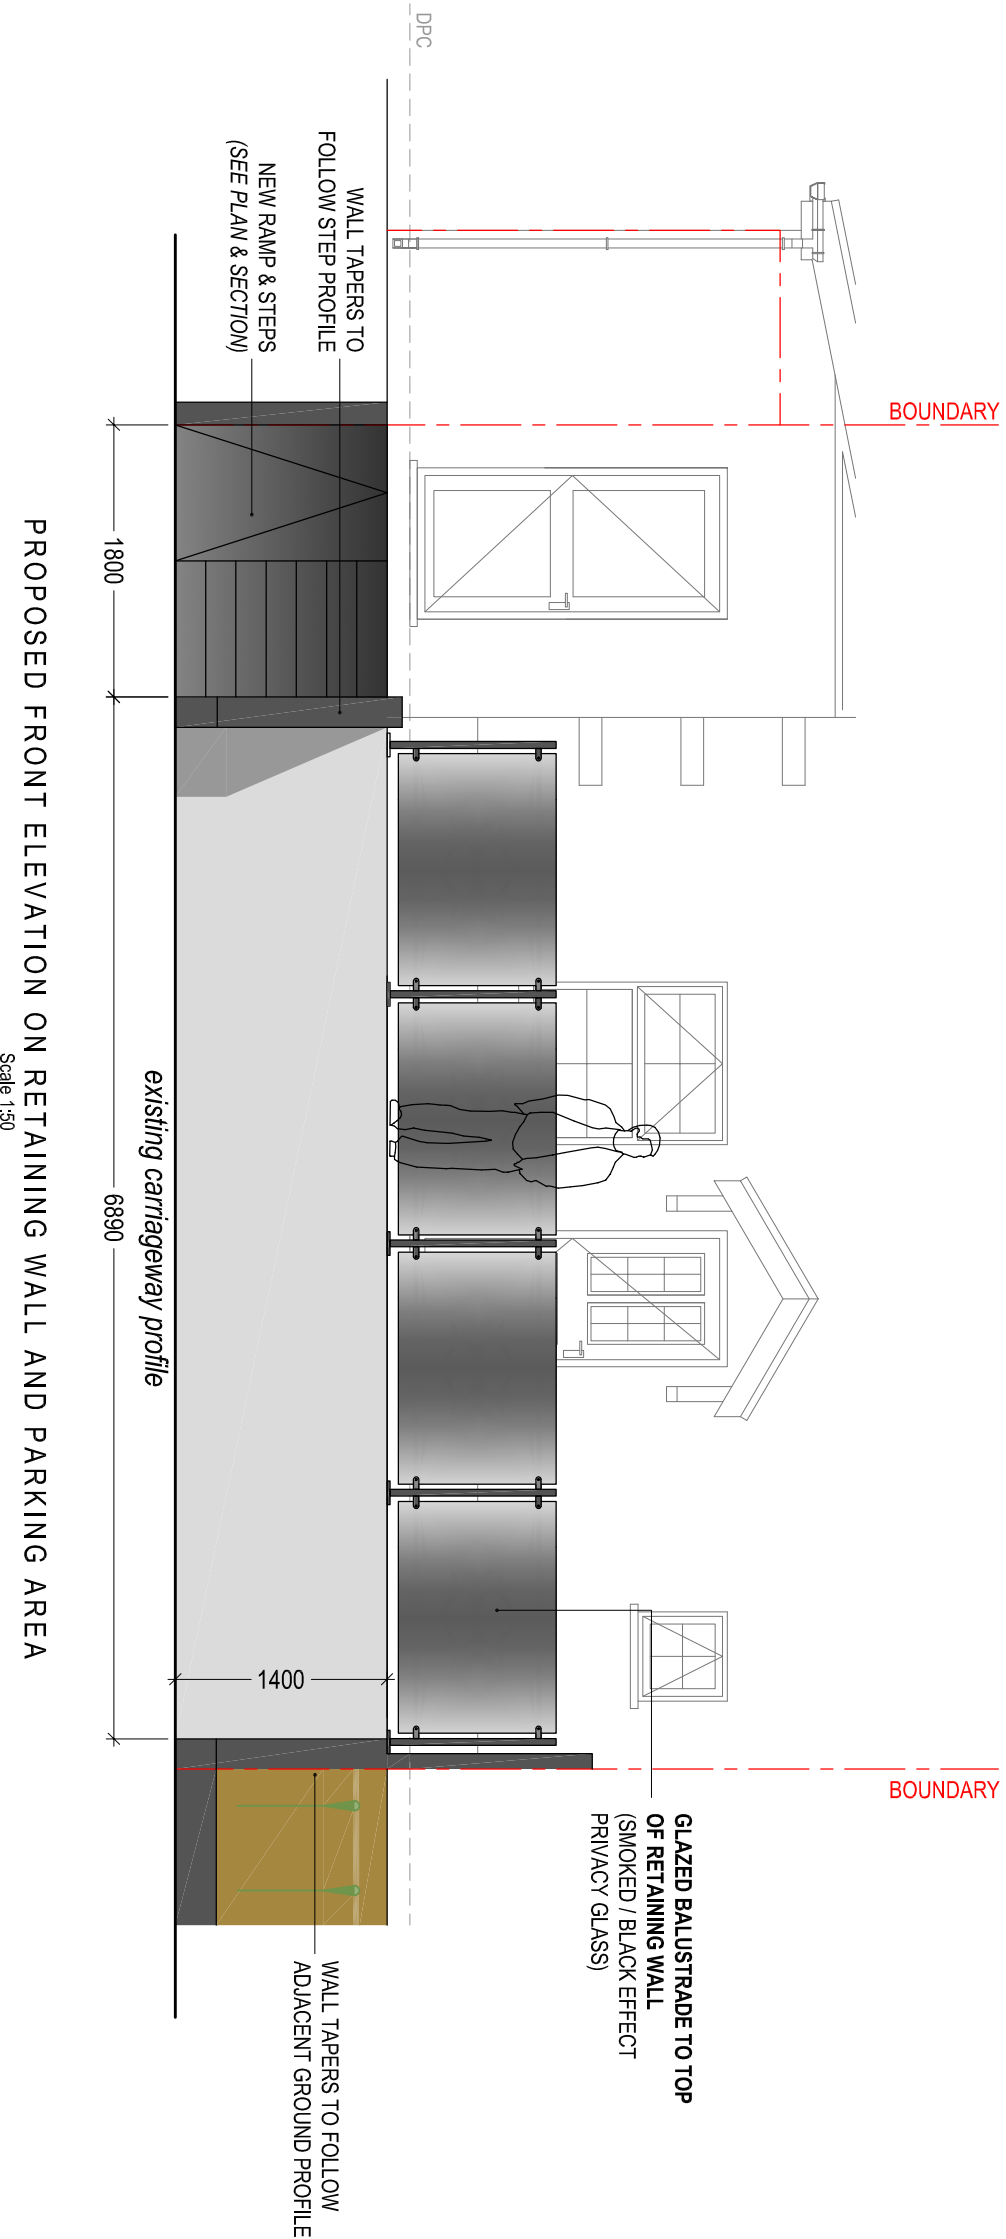


PROPOSED FRONT ELEVATION ON RETAINING WALL AND PARKING AREA

Scale 1:50

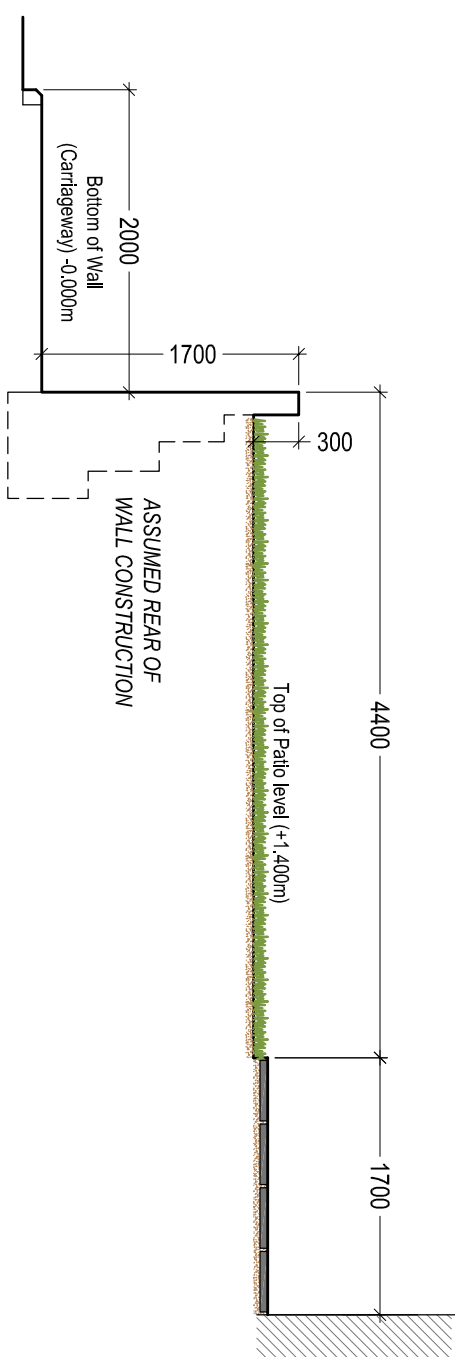


EXISTING SECTION X-1
(through retaining wall and raised front)

Scale 1:50

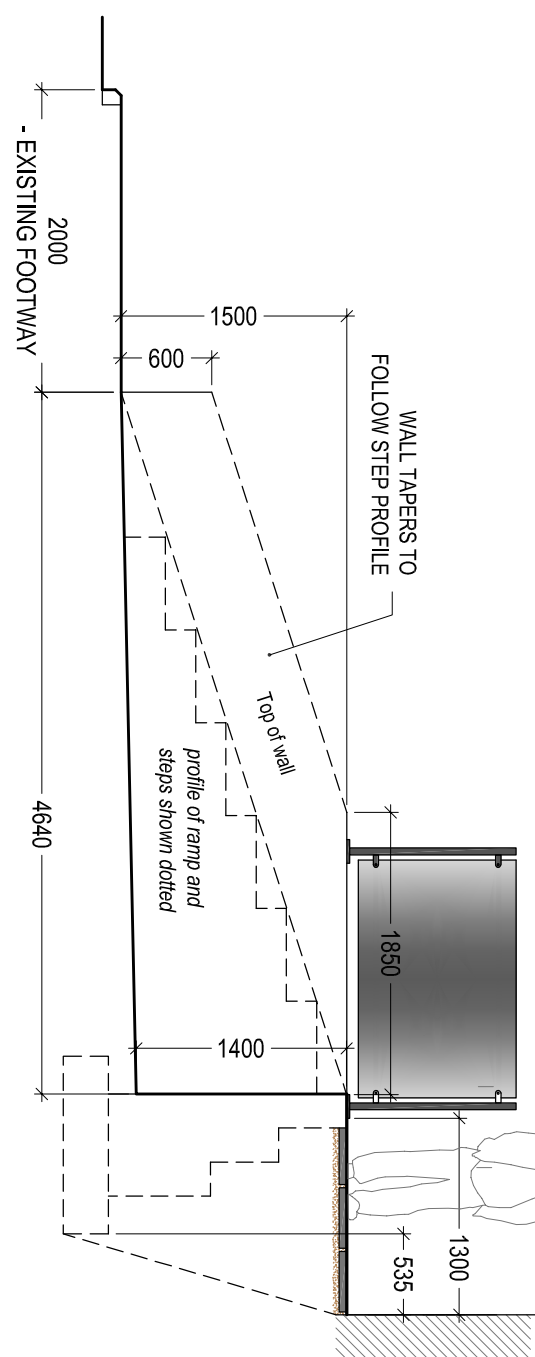

PROPOSED SECTION X-1
(through retaining wall and parking area)

Scale 1:50

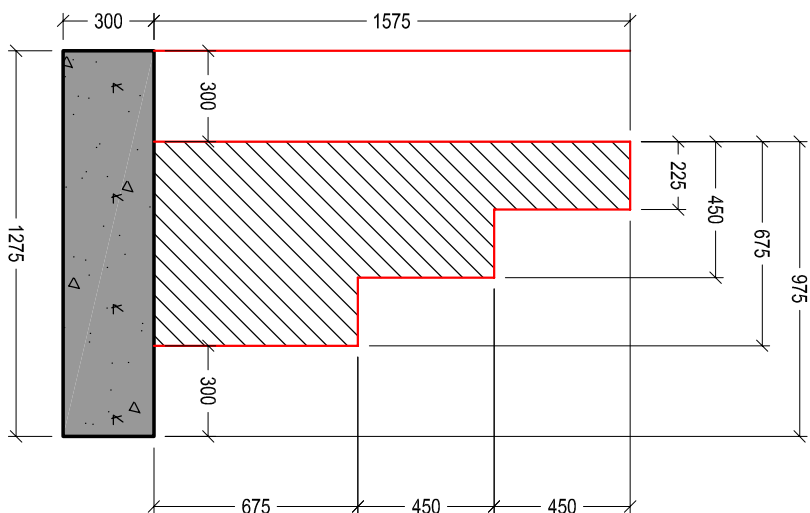

TYPICAL SECTIONS THROUGH RETAINING WALL

Scale 1:20

Client:	Mr. Paul Thomas 19 Cook Rees Avenue Neath SA11 1UR
Project Title:	PROPOSED SINGLE STOREY SIDE EXTENSION & PROVISION OF OFF-STREET PARKING AREA
General Notes:	1. Do not scale from this drawing, take typical dimensions only. 2. Dimensions are in millimetres unless otherwise stated.
Drawing Based:	
Planning:	
Drawing Title:	PROPOSED DRIVEWAY / PARKING DETAILS
Drawing No:	CPD-005
Date:	10-10-2024
Scale(s):	1:50 / 1:25
Project No:	130 / 125
Project Name:	A2



Cwm Planning & Design Ltd.
(Civil, Structural & Architectural)