





EXISTING FRONT ELEVATION 1:100

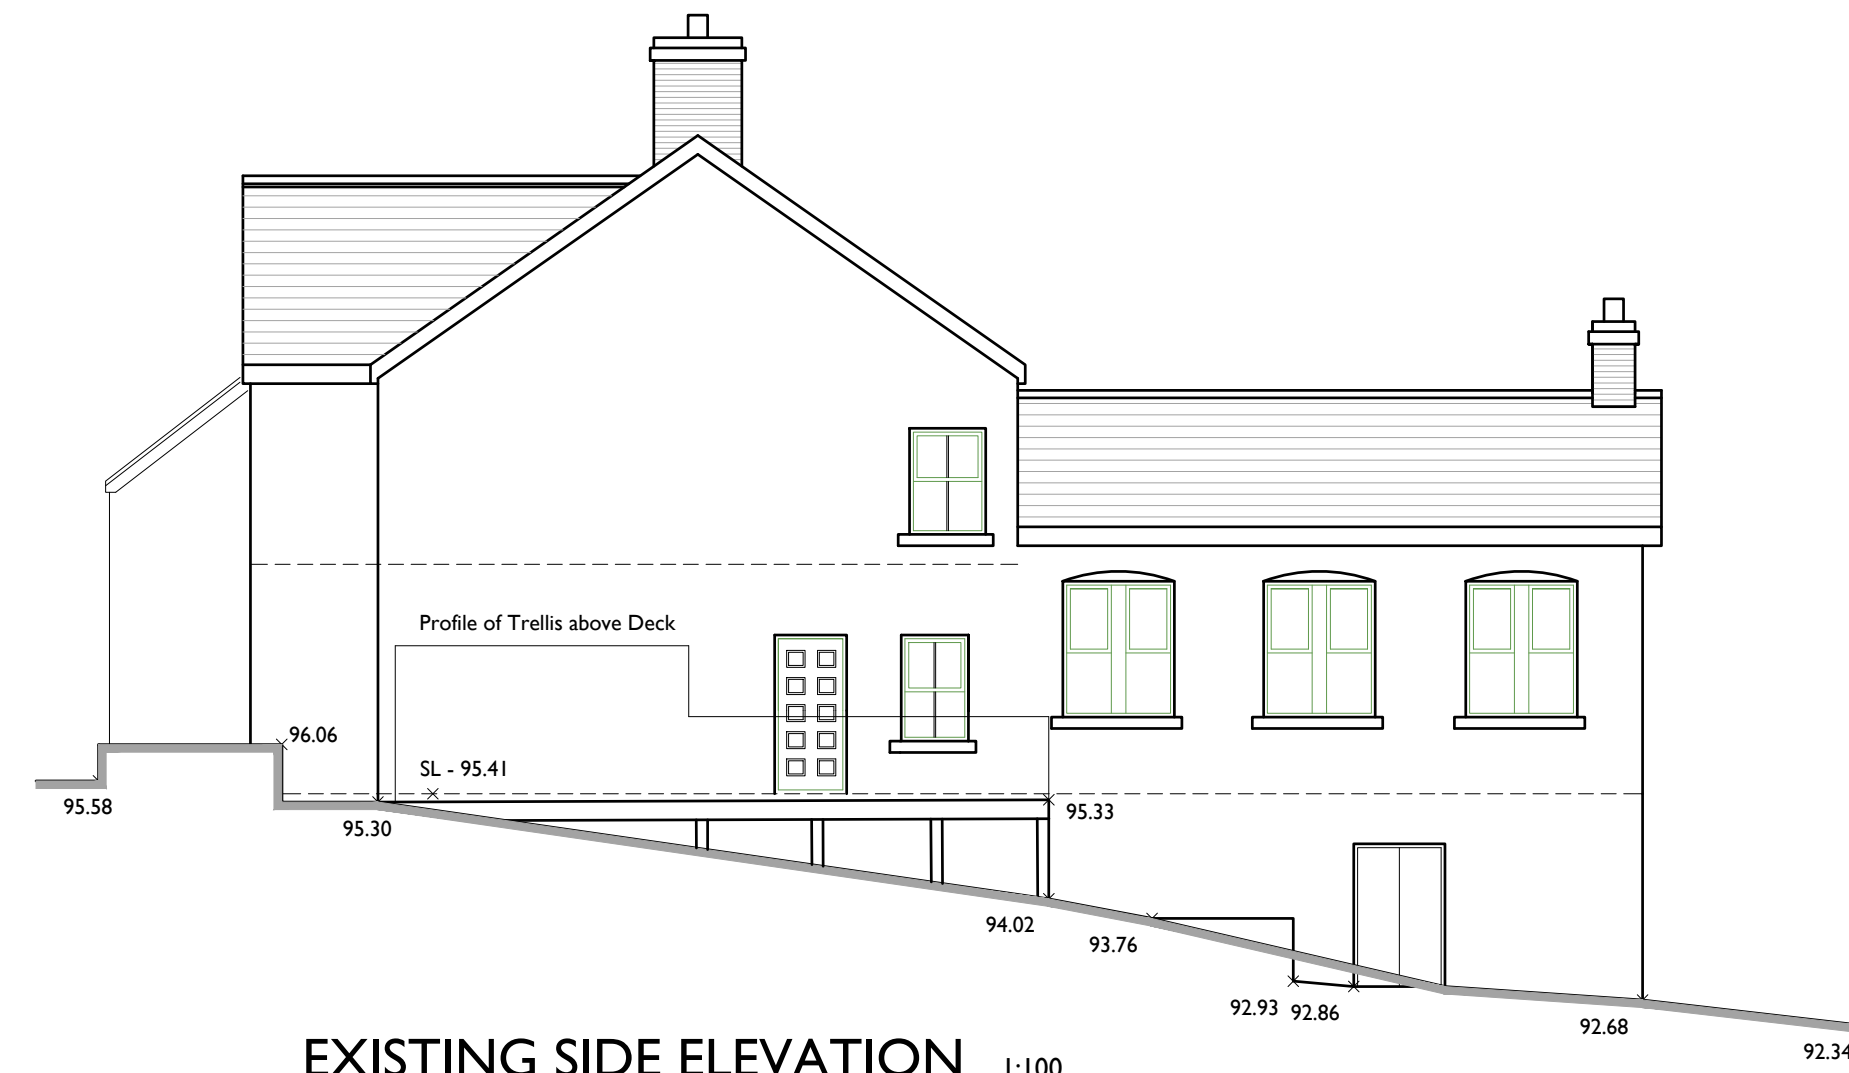

EXISTING SIDE ELEVATION 1:100

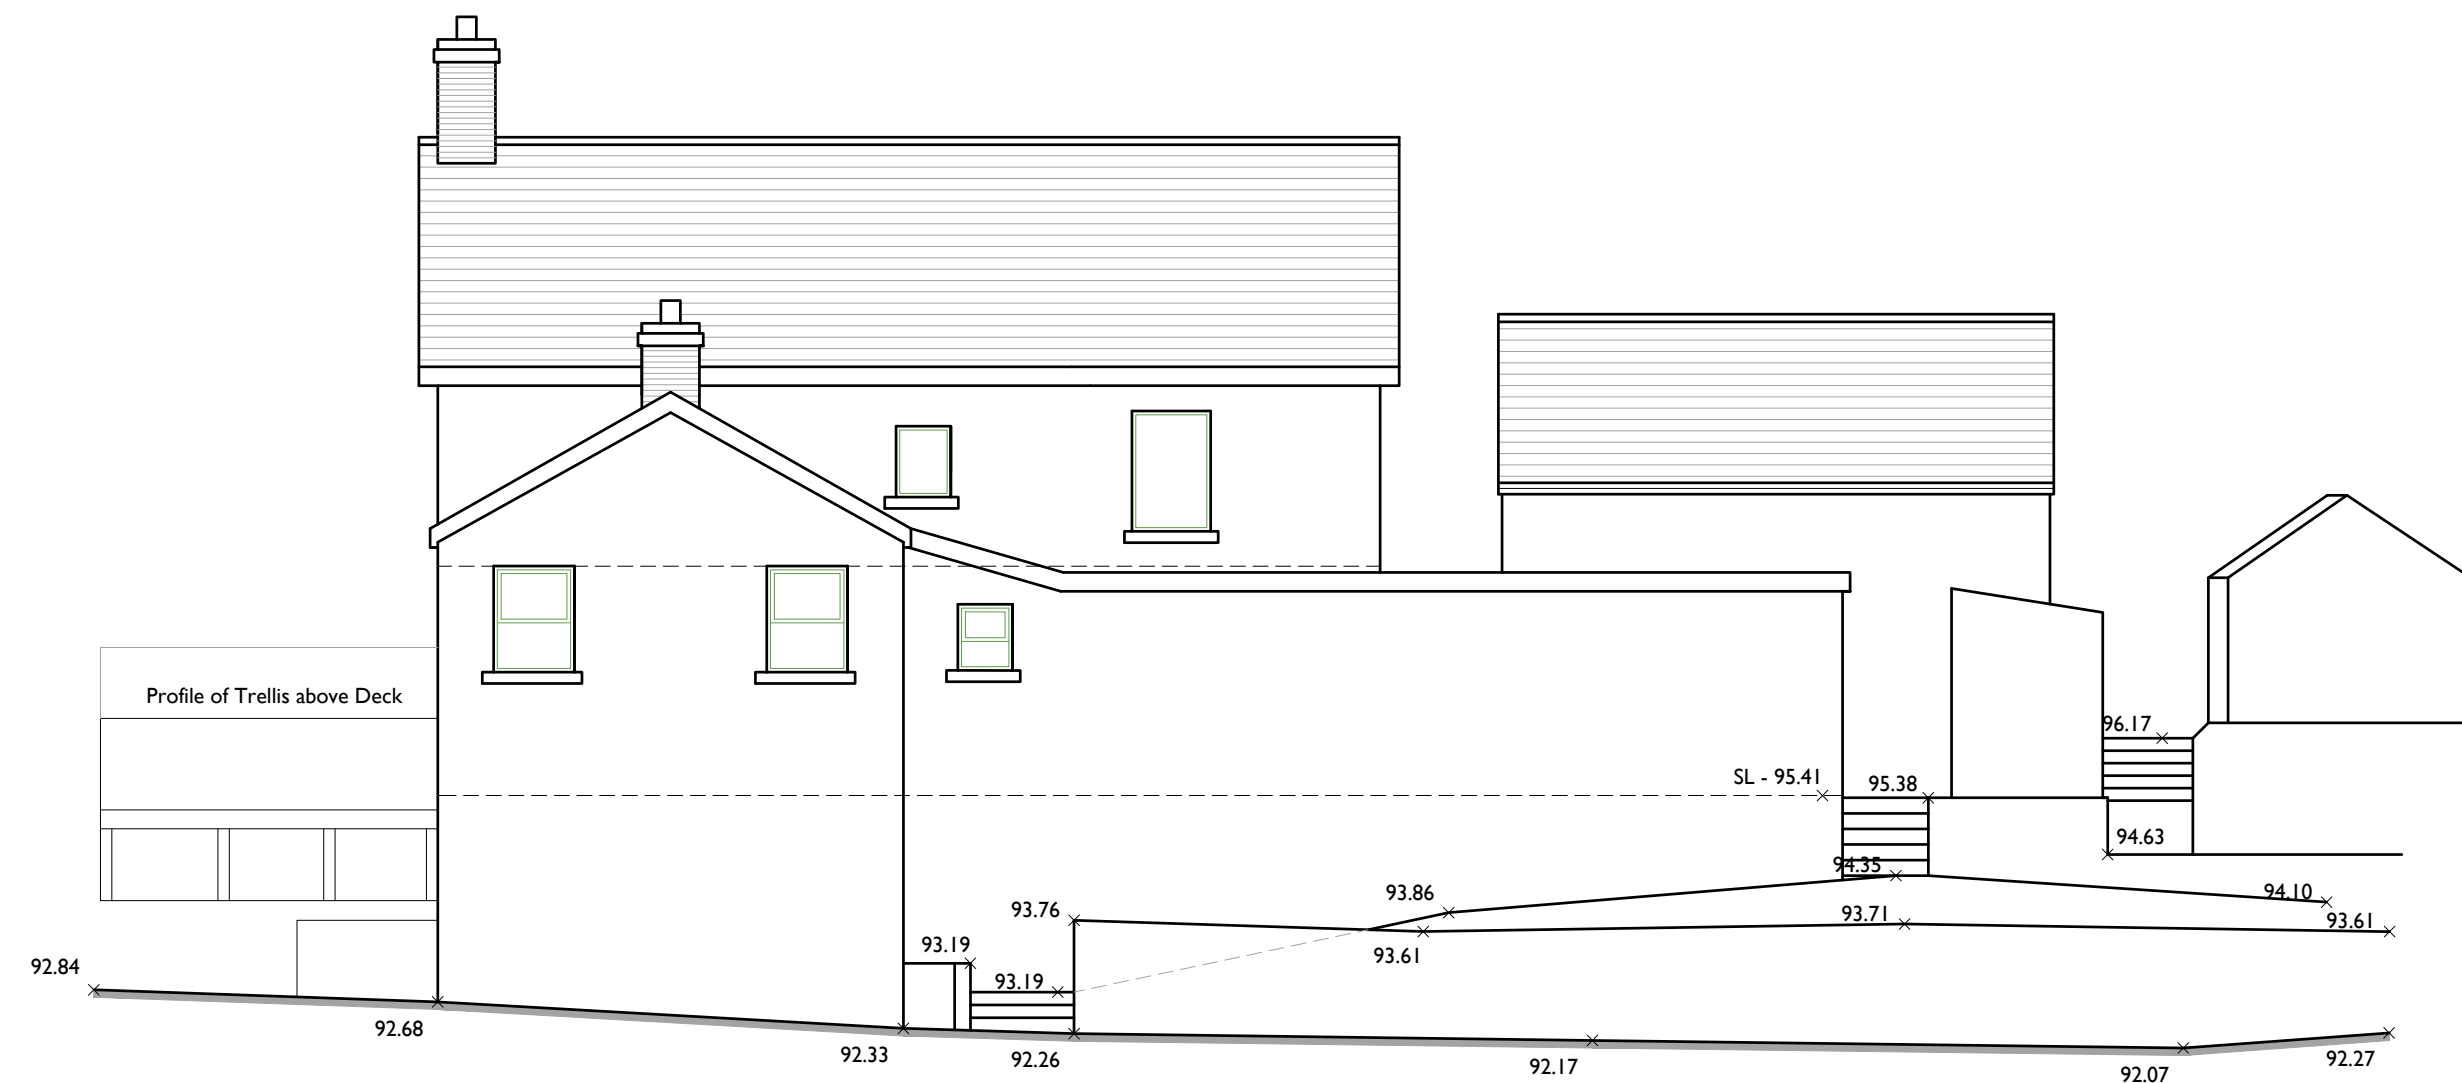

EXISTING REAR ELEVATION 1:100



EXISTING SIDE ELEVATION 1:100



SITE LOCATION PLAN 1:1250

Legend

Extent of Site Area - —

Notes:
Drawing remains the Copyright of AP Architecture & Planning Ltd.
AP Architecture and Planning Ltd cannot guarantee that planning permission will be granted.



EXISTING BLOCK PLAN 1:500

PLANNING ISSUE

REV A (06.11.2024) - Additional info added to site location and block plan and elevations updated, as requested by LPA.
REV B (11.11.2024) - Additional info added as requested by LPA.
REV C (14.11.2024) - Fenestration to side elevation amended as requested by LPA.

project	drawing	date	client	job / drawing no.	scales	ap=ap
The Butchers Arms, Alltwen Hill, Alltwen, Pontardawe, Neath. SA8 3BP	SITE LOCATION PLAN, EXISTING BLOCK PLAN AND EXISTING ELEVATIONS	Oct 2024	The Butchers Arms (Alltwen) LLP	10.94.102C	Varies@A1	AP ARCHITECTURE + PLANNING LTD
						46 Heol Tircloed · Penllergaer · Swansea · SA4 9QZ
						07575 224489 adrian@ap-ap.co.uk www.ap-ap.co.uk