


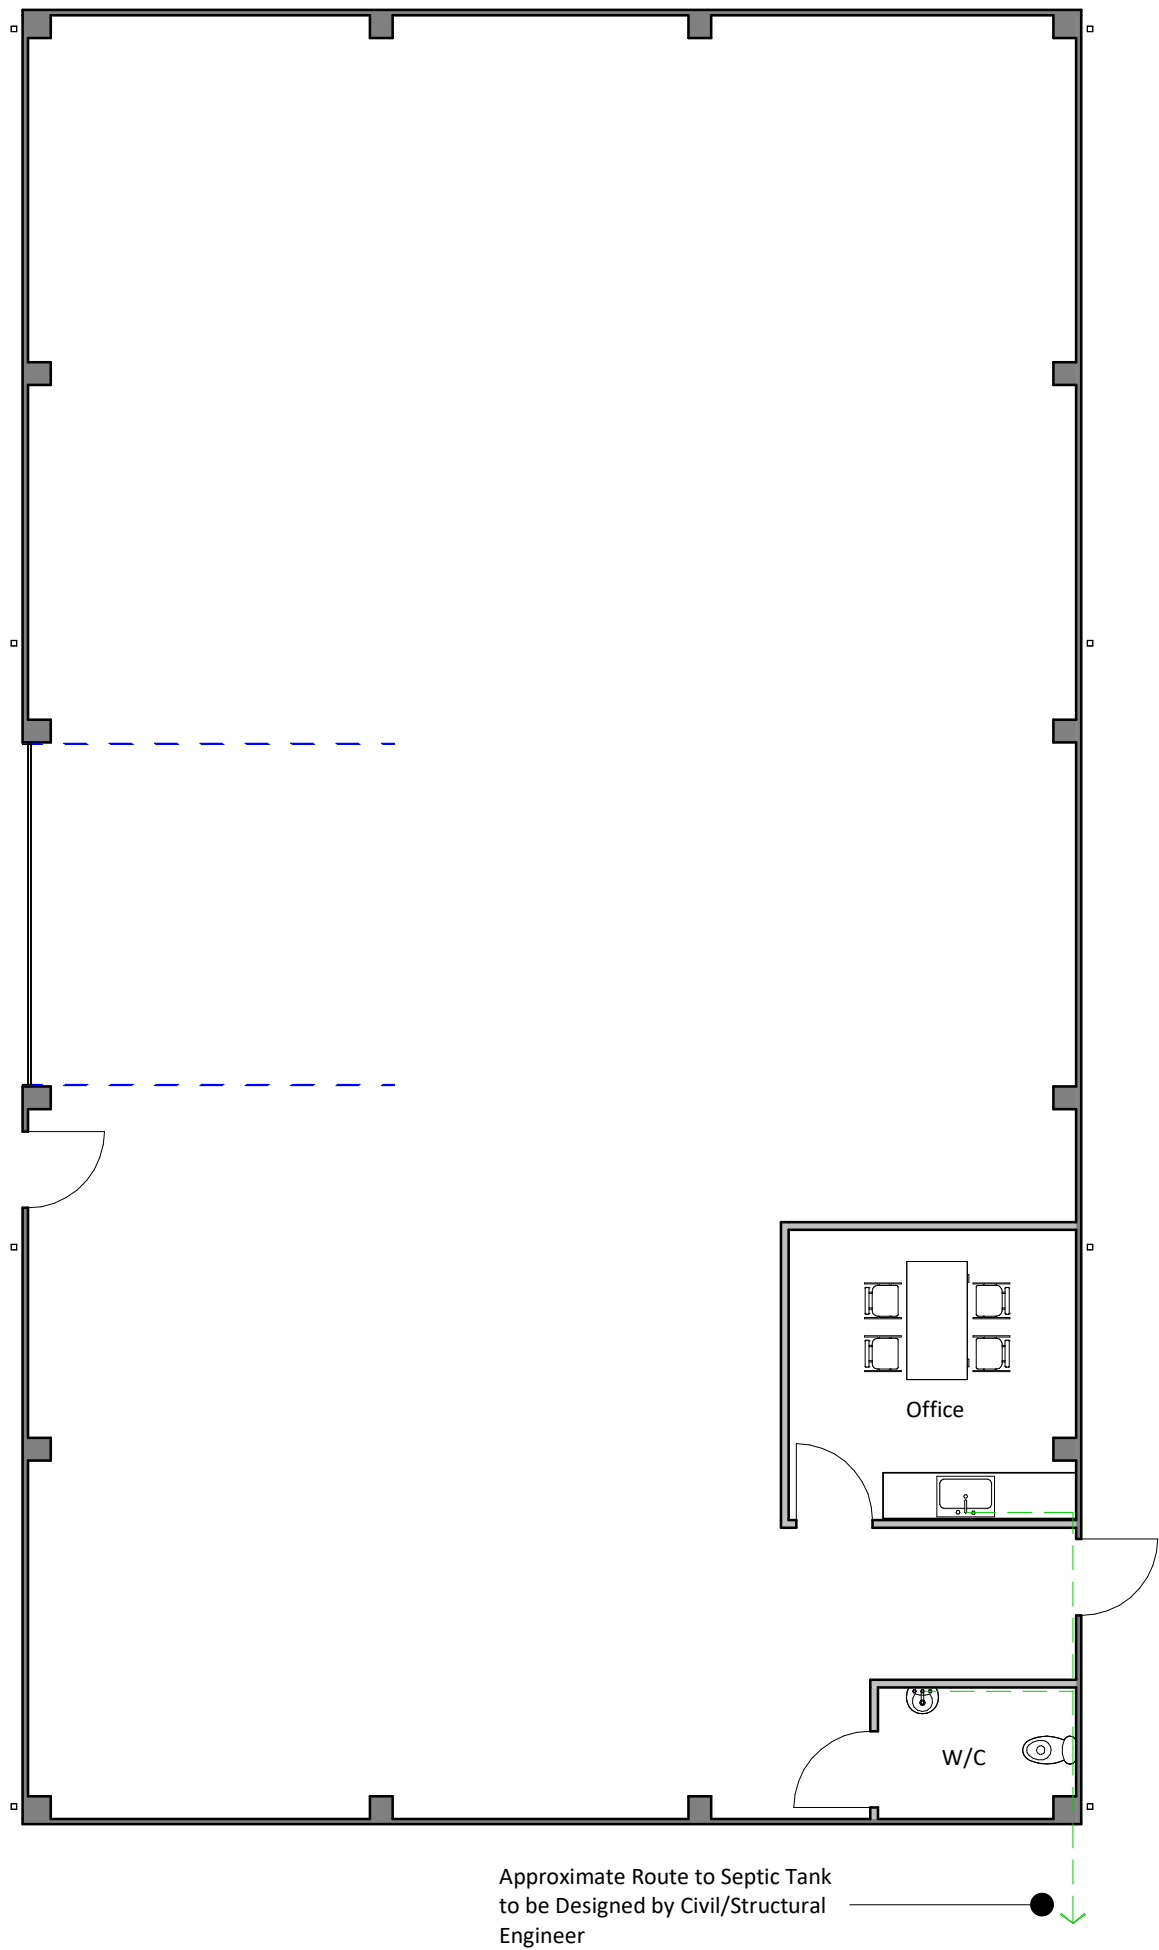

darkin architects drawing on experience www.darkinarchitects.com 01554 778 730 16 Queen Victoria Road, SA15 2TL 02921 197 196 143 Clifton Street, Cardiff, CF24 1LZ RIBA Chartered Practice	NOTES				CLIENT: Absolute Scaffolding		
					PROJECT: Industrial Units		
					PROJECT ADDRESS: Land to south of Neath Road B4242 SA11 4DL		
					DRAWING TITLE: Floor Plan		
	No.	Description	By	Date	DRAWN BY SJC	CHECKED BY DLD	© Copyright Darkin Architects 2019
	A	Materials Amended	SJC	18/09/19			
	B	Office & W/C Added	AJW	19/09/19			
C	Unit Size Amended	SJC	20/12/19				
D	Revised Floor Layout	SJC	08/01/20				
				PROJECT REF NC074	SCALE 1 : 100	PAPER SIZE A3	
				DRAWING 101	REVISION D	DATE 12/09/19	