


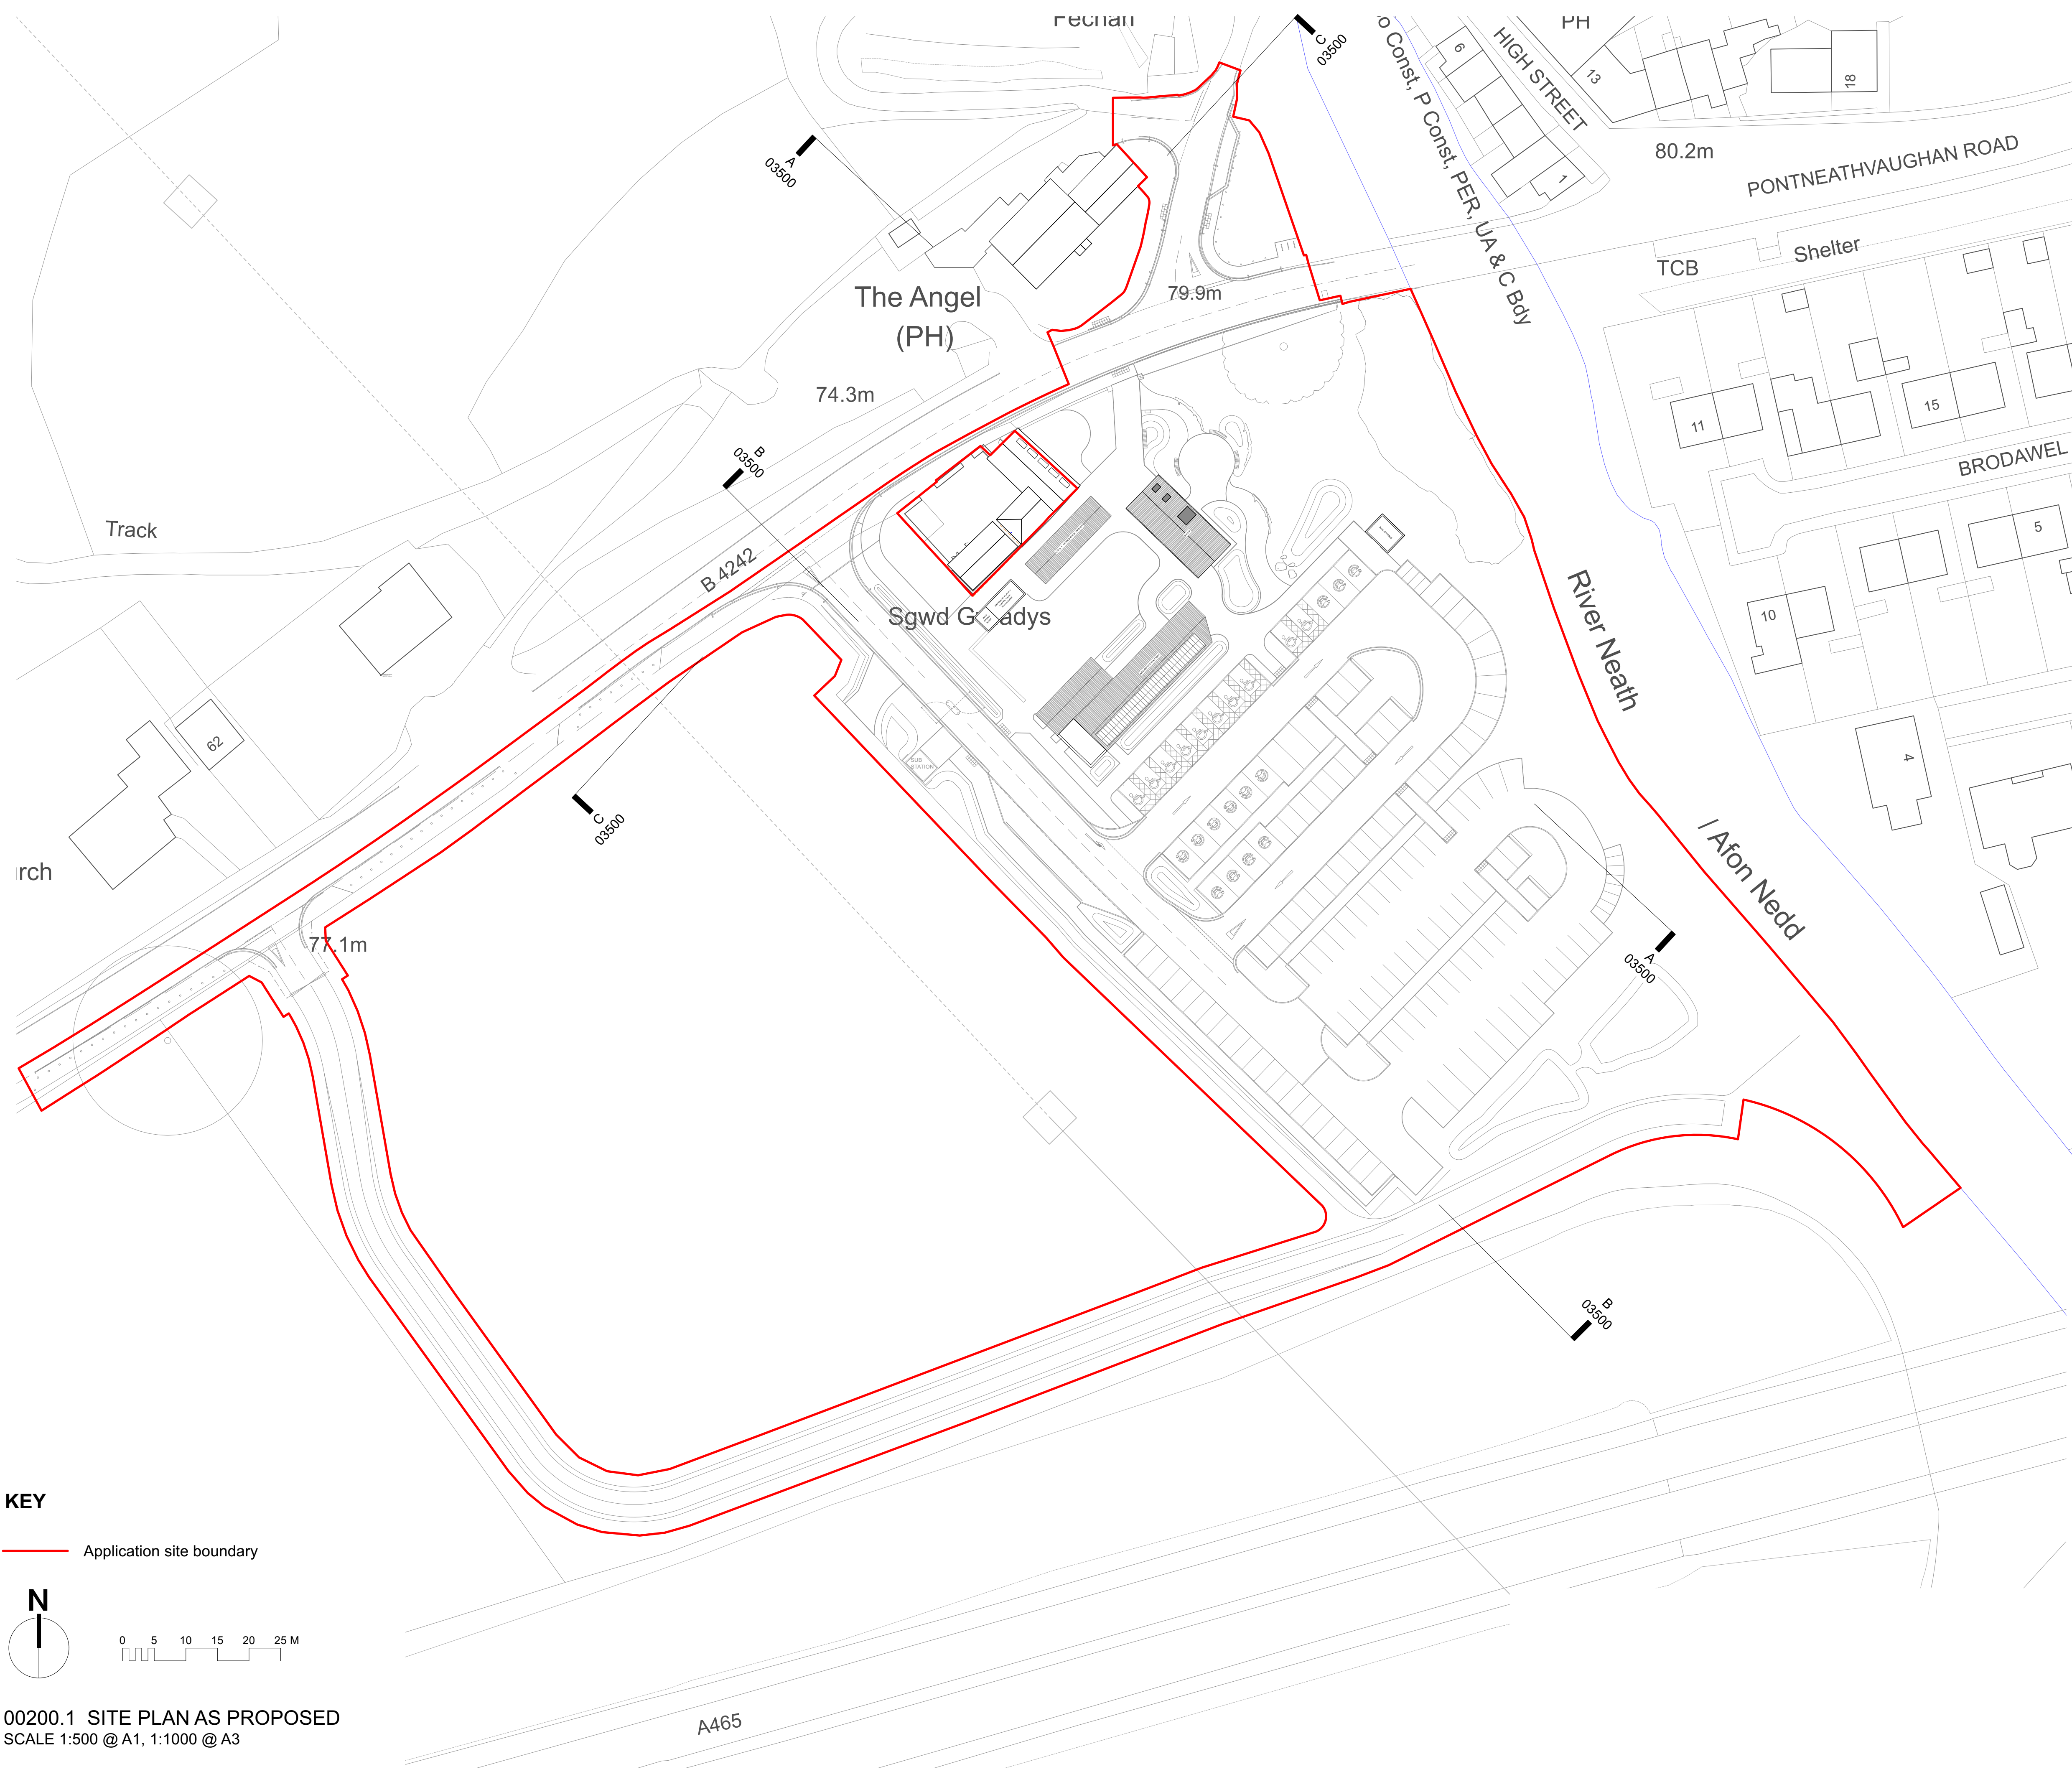

NOTES
TO BE READ IN CONJUNCTION WITH ACCOMPANYING HARD AND SOFT
LANDSCAPING & CIVILS PROPOSALS.

KEY

Application site boundary

N

0510152025 M

00200.1 SITE PLAN AS PROPOSED
SCALE 1:500 @ A1, 1:1000 @ A3

SERIES		PROPOSED
SUITABILITY		S2 - ISSUED FOR INFORMATION
REV	DATE	NOTE
P12	19/08/2024	Revised RLB for Planning Application
P13	05/09/2024	Planning Submission
P14	13/11/2024	Revised Highways

Hiraeth.

2326 00

NEATH PORT TALBOT CBC
LOWER PONTNEDDFECHAN

SITE PLAN AS
PROPOSED

Scale 1:500 @ A1 , 1:1000 @ A3 Date 02/24

02920 025814 | office@hiraetharchitecture.co.uk
The Maltings | East Tyndall St | Cardiff | CF24 5EA

UFRN	Volume	Originator	Role	Type	Sht number	S Code	Rev
2081	00	HIR	A	DR	00200	S2P14	

do not scale from this drawing | all dimensions to be verified on site | notify architect of all discrepancies | copyright Hiraeth architecture