

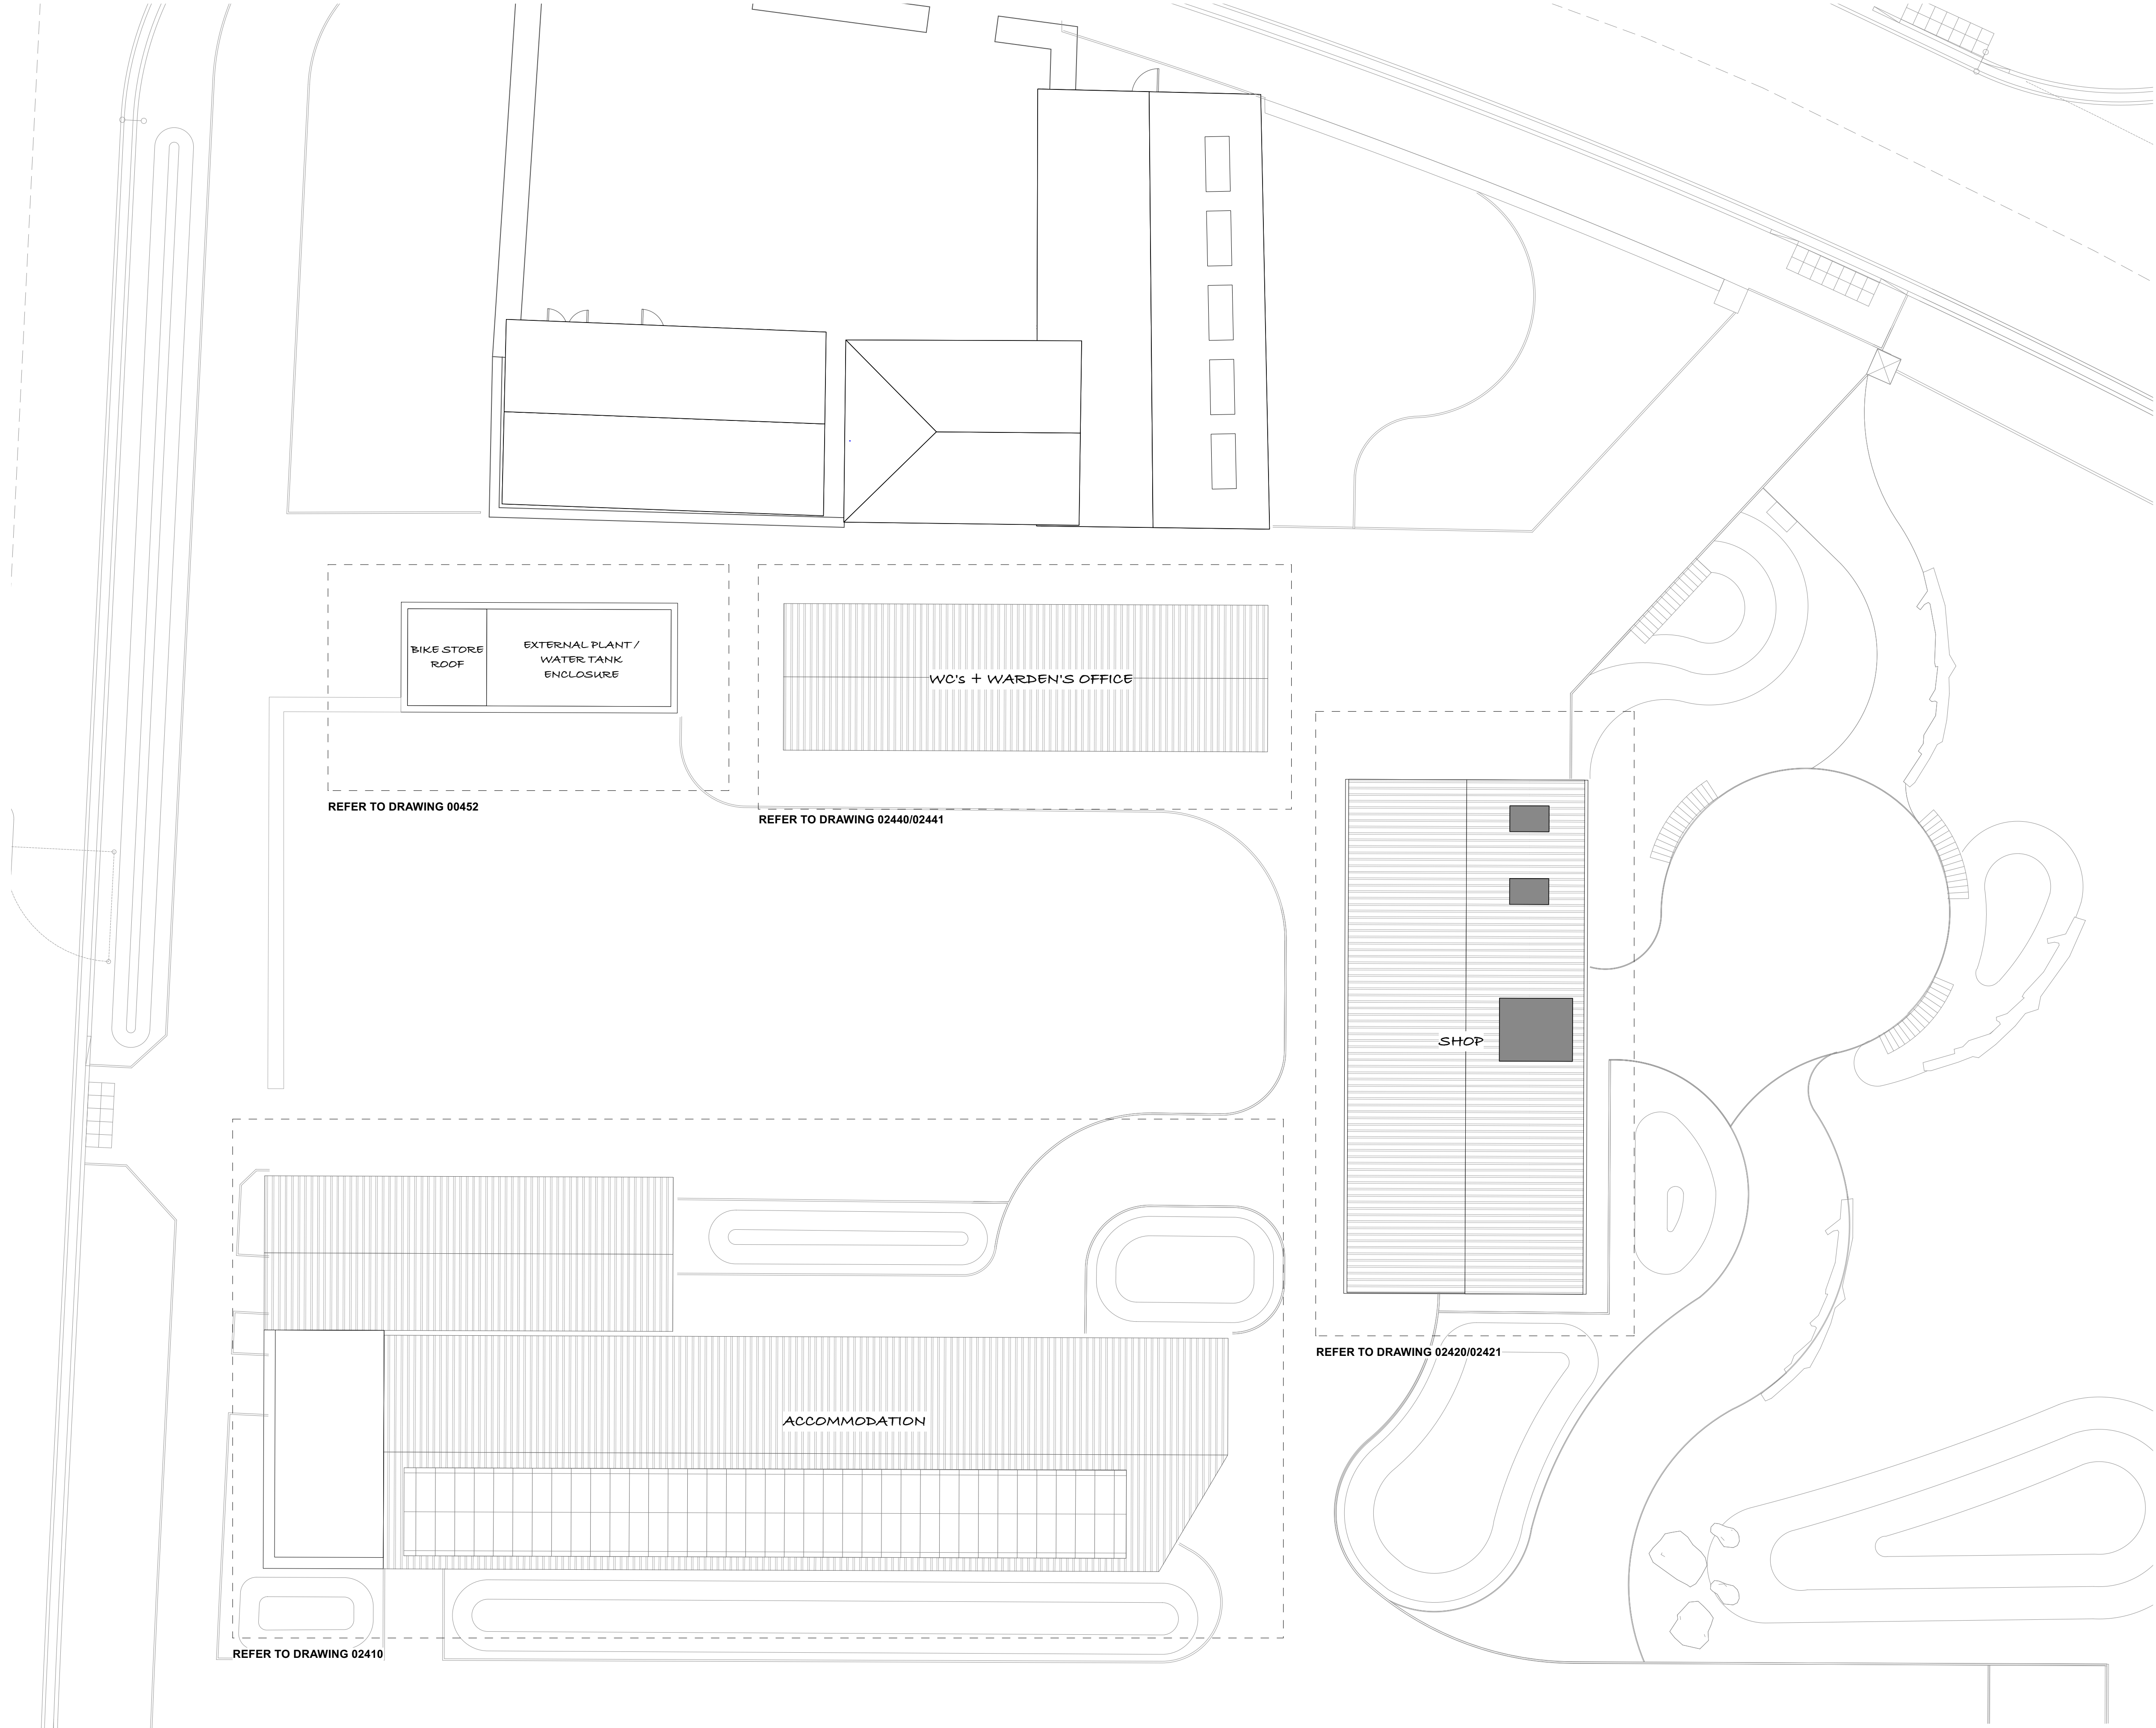


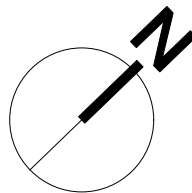

01390.1 SITE ROOF PLAN
SCALE 1:100 @ A1, 1:200 @ A3

 

NOTES

TO BE READ IN CONJUNCTION WITH ACCOMPANYING HARD AND SOFT LANDSCAPING & CIVILS PROPOSALS.

SERIES		PROPOSED
SUITABILITY		S2 - ISSUED FOR INFORMATION
REV	DATE	NOTE
P10	08/07/2024	Revised hard landscaping.
P11	05/09/2024	Planning Submission
P12	13/11/2024	Revised Highways

Hiraeth.

job number

2326

Volume

00

NEATH PORT TALBOT CBC

LOWER PONTNEDDFECHAN

SITE ROOF PLAN AS PROPOSED

Scale 1:100 @ A1, 1:200 @ A3 Date 02/24

02920 025814 | office@hiraetharchitecture.co.uk
The Maltings | East Tyndall St | Cardiff | CF24 5EA

UFRN	Volume	Originator	Role	Type	Sht number	S Code	Rev
2081	00	HIR	A	DR	01390	S2P12	

do not scale from this drawing | all dimensions to be verified on site | notify architect of all discrepancies | copyright Hiraeth architecture