


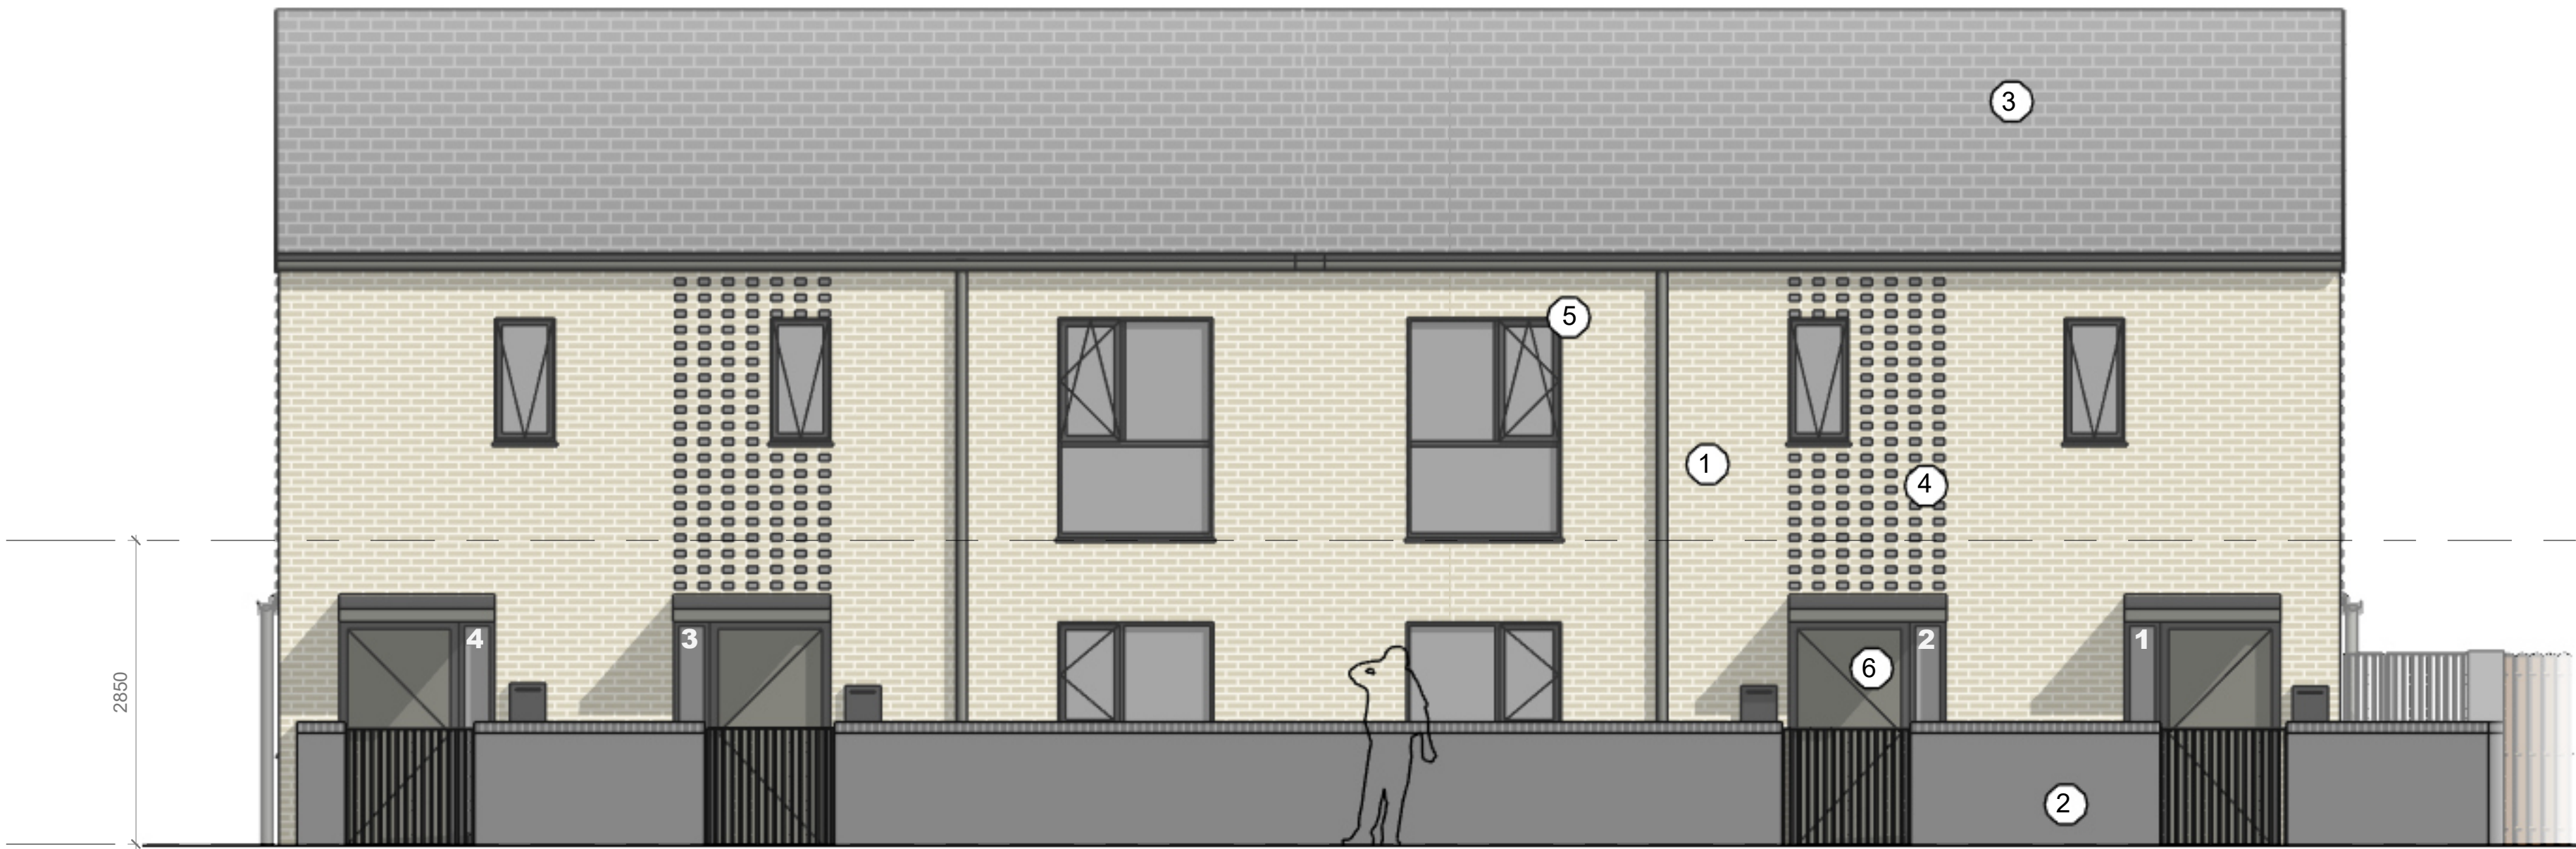



2 1 : 50 - North Elevation



4 1 : 50 - West Elevation



3 1 : 50 - South Elevation

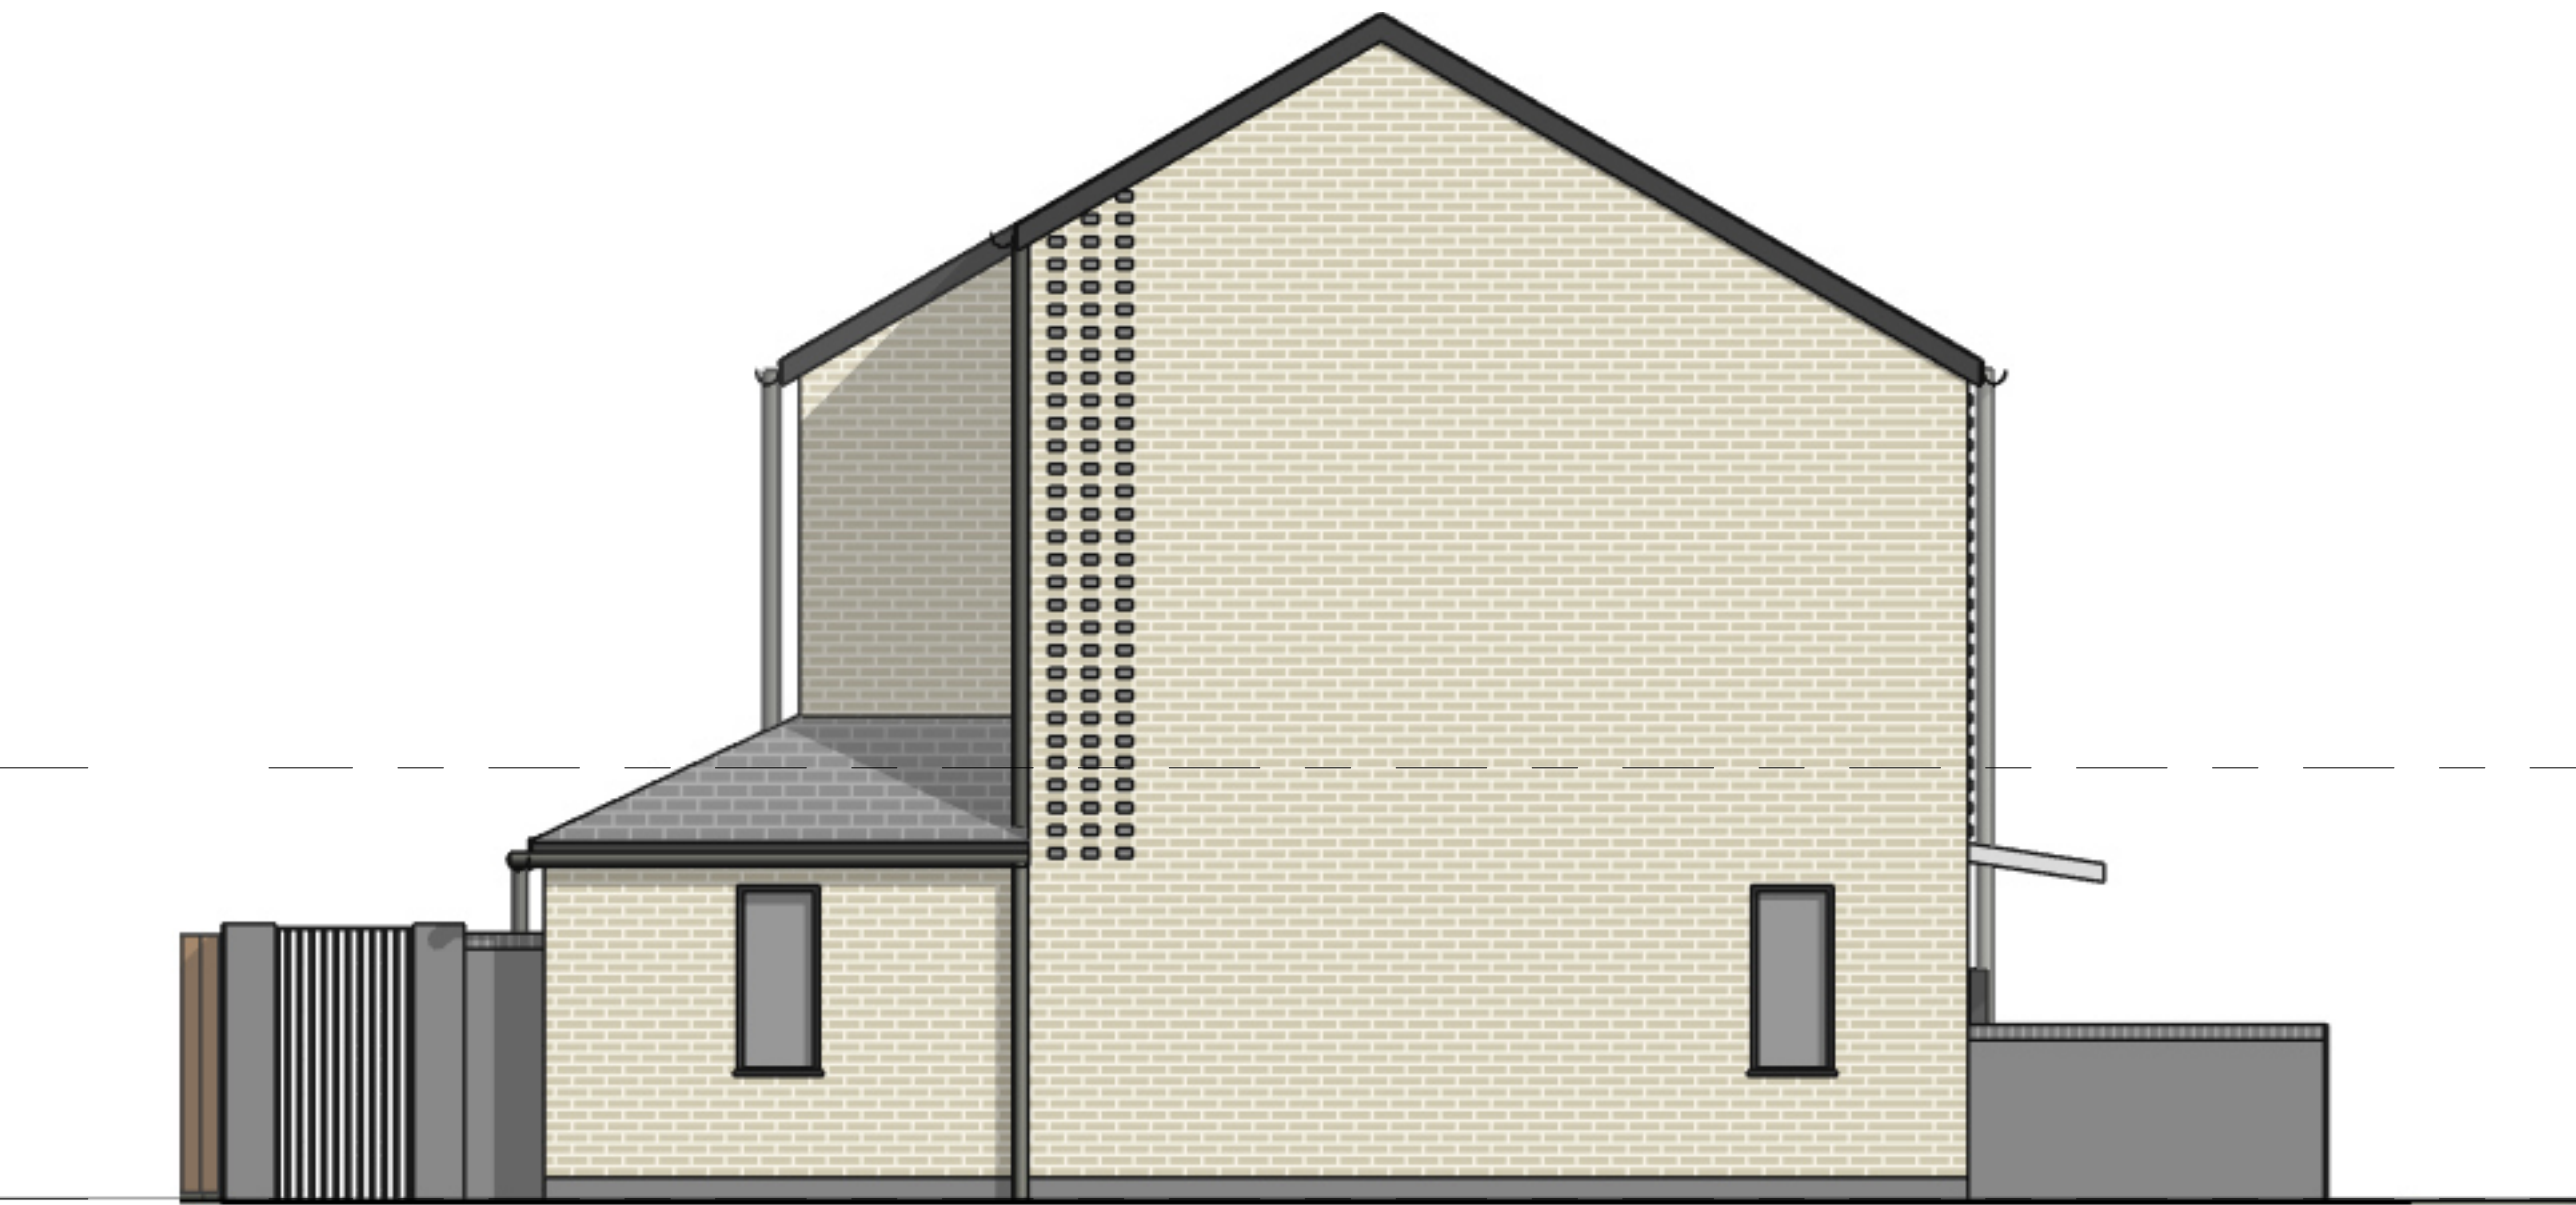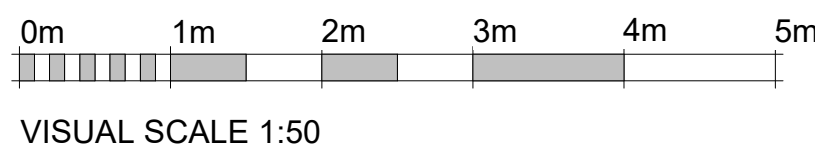

1 1 : 50 - East Elevation

Material Key

- 1 Buff Brickwork
- 2 Grey Brickwork
- 3 Grey Concrete Tiles
- 4 Protruding Grey Brick detailing
- 5 Dark Grey Framed Fenestration
- 6 Grey Composite Front Doors

Rev	Description	Drawn	Checked	Date Issued
P1	First issue	TS	TE	24.09.2024
P2	Revision following client feedback	TS	TE	01.10.2024
P3	Revisions following DTM2	TS	TE	10.10.2024
P4	Revision following client feedback	TS	TE	15.10.2024
P5	Planning issue	TS	TE	22.10.2024
P6	Revisions following planning officer's comments	TS	TE	13.11.2024

DO NOT SCALE. Use figured dimensions only.
The contractor is requested to check all dimensions before the work is put in hand.
GAL copyright Austin-Smith Lord Ltd
This drawing must only be used for the purpose for which it is supplied and its contents must not be reproduced for any purpose without written permission.
No areas indicated, or areas calculated from this drawing, should be used for valuation purposes or as the basis for development contracts.
Austin-Smith Lord Ltd is a limited company registered in England & Wales with registered number 11773049 Registered Office: Port of Liverpool Building, Pier Head Liverpool L3 1BY

Drawn	Author
Date	Issue Date
Scale @ A1	1 : 50
Status	

Austin-Smith Lord Ltd
Architects Designers Planners
Landscape Architects
18 Park Place
Cardiff
CF10 3DQ
t +44 (0)2920 225 208
e cardiff@austinsmithlord.com

Drawings and models prepared by
Austin-Smith Lord Ltd using AutoDesk Revit

Austin-Smith: Lord

Description	Proposed Elevations
Job No.	Drawing No.
324037	CDX-ASL-00-ZZ-DR-A-00200
Revision	P6