


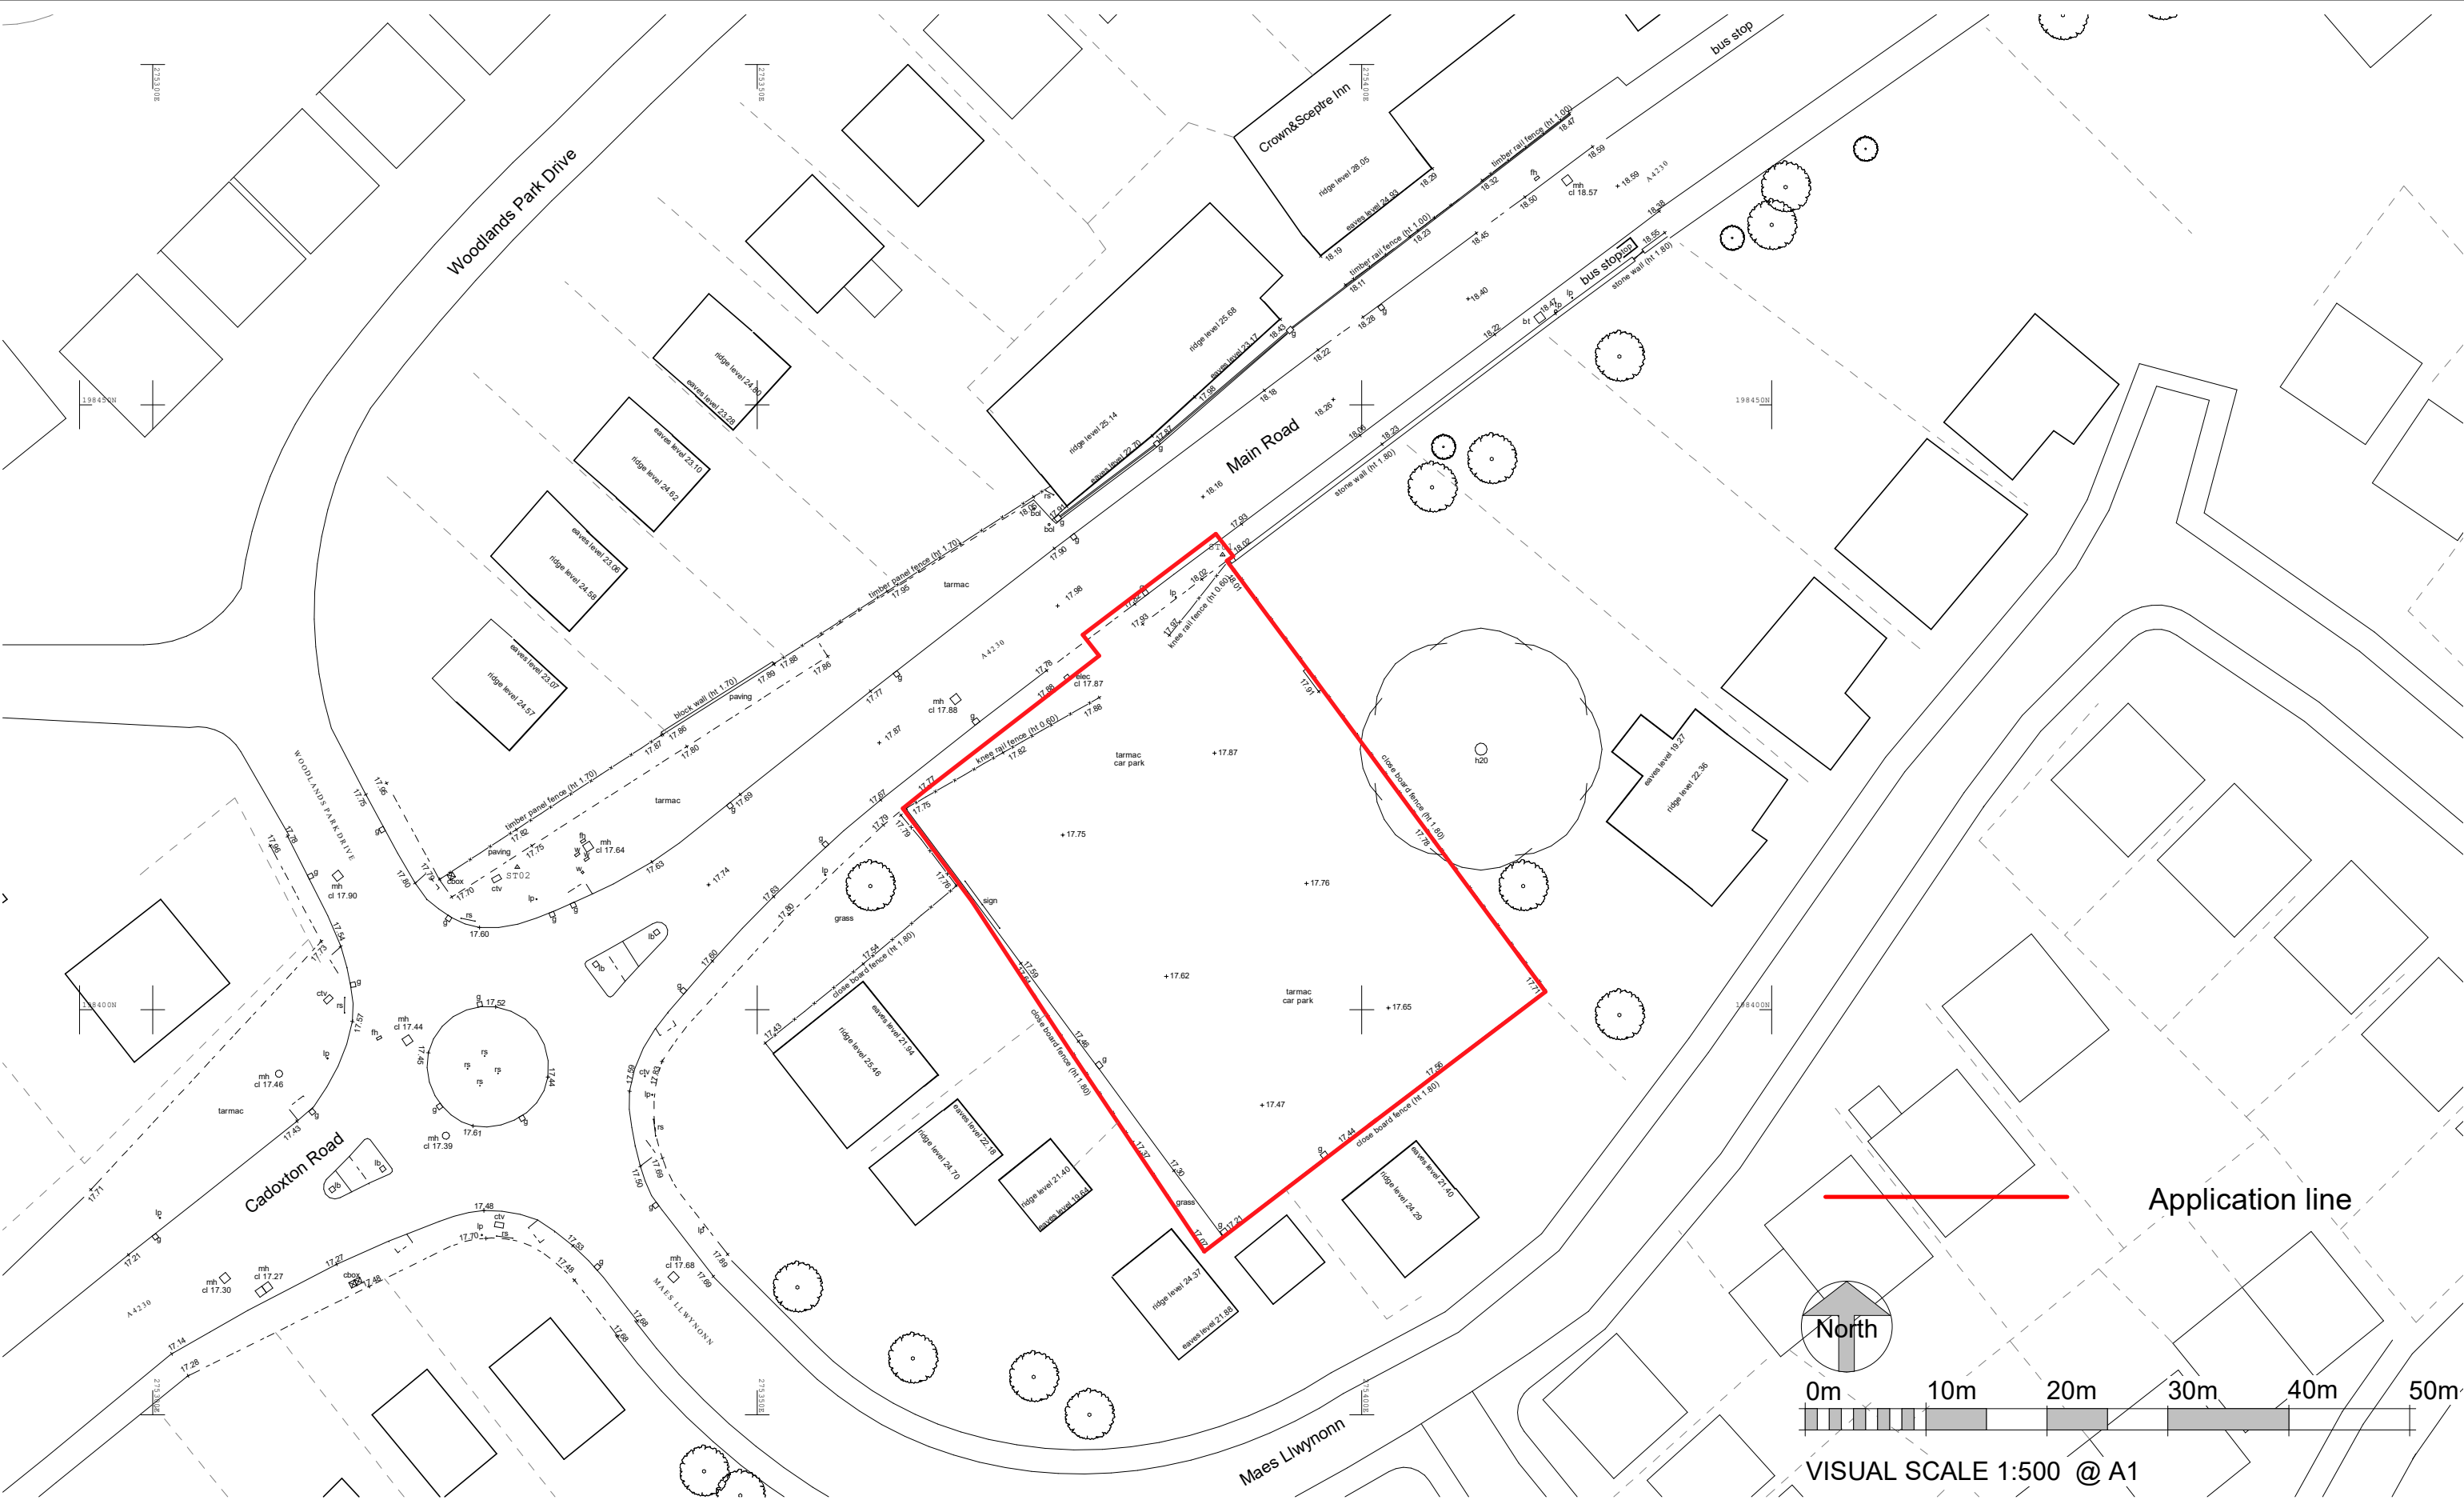

1 00 - Existing Site Plan
1 : 500

Rev	Description	Drawn	Checked	Date Issued
P1	First issue	TS		10.10.2024
P2	Revisions following planning officer's comments	TS		13.11.2024

DO NOT SCALE. Use figured dimensions only.
The contractor is requested to check all dimensions before the work is put in hand.
©All copyrights Austin-Smith:Lord Ltd
This drawing must only be used for the purpose for which it is supplied and its contents must not be reproduced for any purpose without written permission.
No areas indicated, or areas calculated from this drawing should be used for valuation purposes or as the basis for development contracts.
Austin-Smith:Lord Ltd is a limited company registered in England & Wales with registered number 11773049 Registered Office: Port of Liverpool Building, Pier Head Liverpool L3 1BY

Drawn	Author
Date	Issue Date
Scale @ A3	As indicated
Status	

Austin-Smith:Lord Ltd
Architects Designers Planners
Landscape Architects
18 Park Place
Cardiff
CF10 3DQ
t +44 (0)2920 225 208
e cardiff@austinsmithlord.com

Drawings and models powered by
Austin-Smith:Lord Ltd **BIM** using AutoDesk **Revit**

Application line

North

0m 10m 20m 30m 40m 50m

VISUAL SCALE 1:500 @ A1

Austin-Smith:Lord

Project Cadoxton Residential Development

Description Existing Site Plan

Job No.	Drawing No.	Revision	P2
324037	CDX-ASL-00-00-DR-A-00001		