


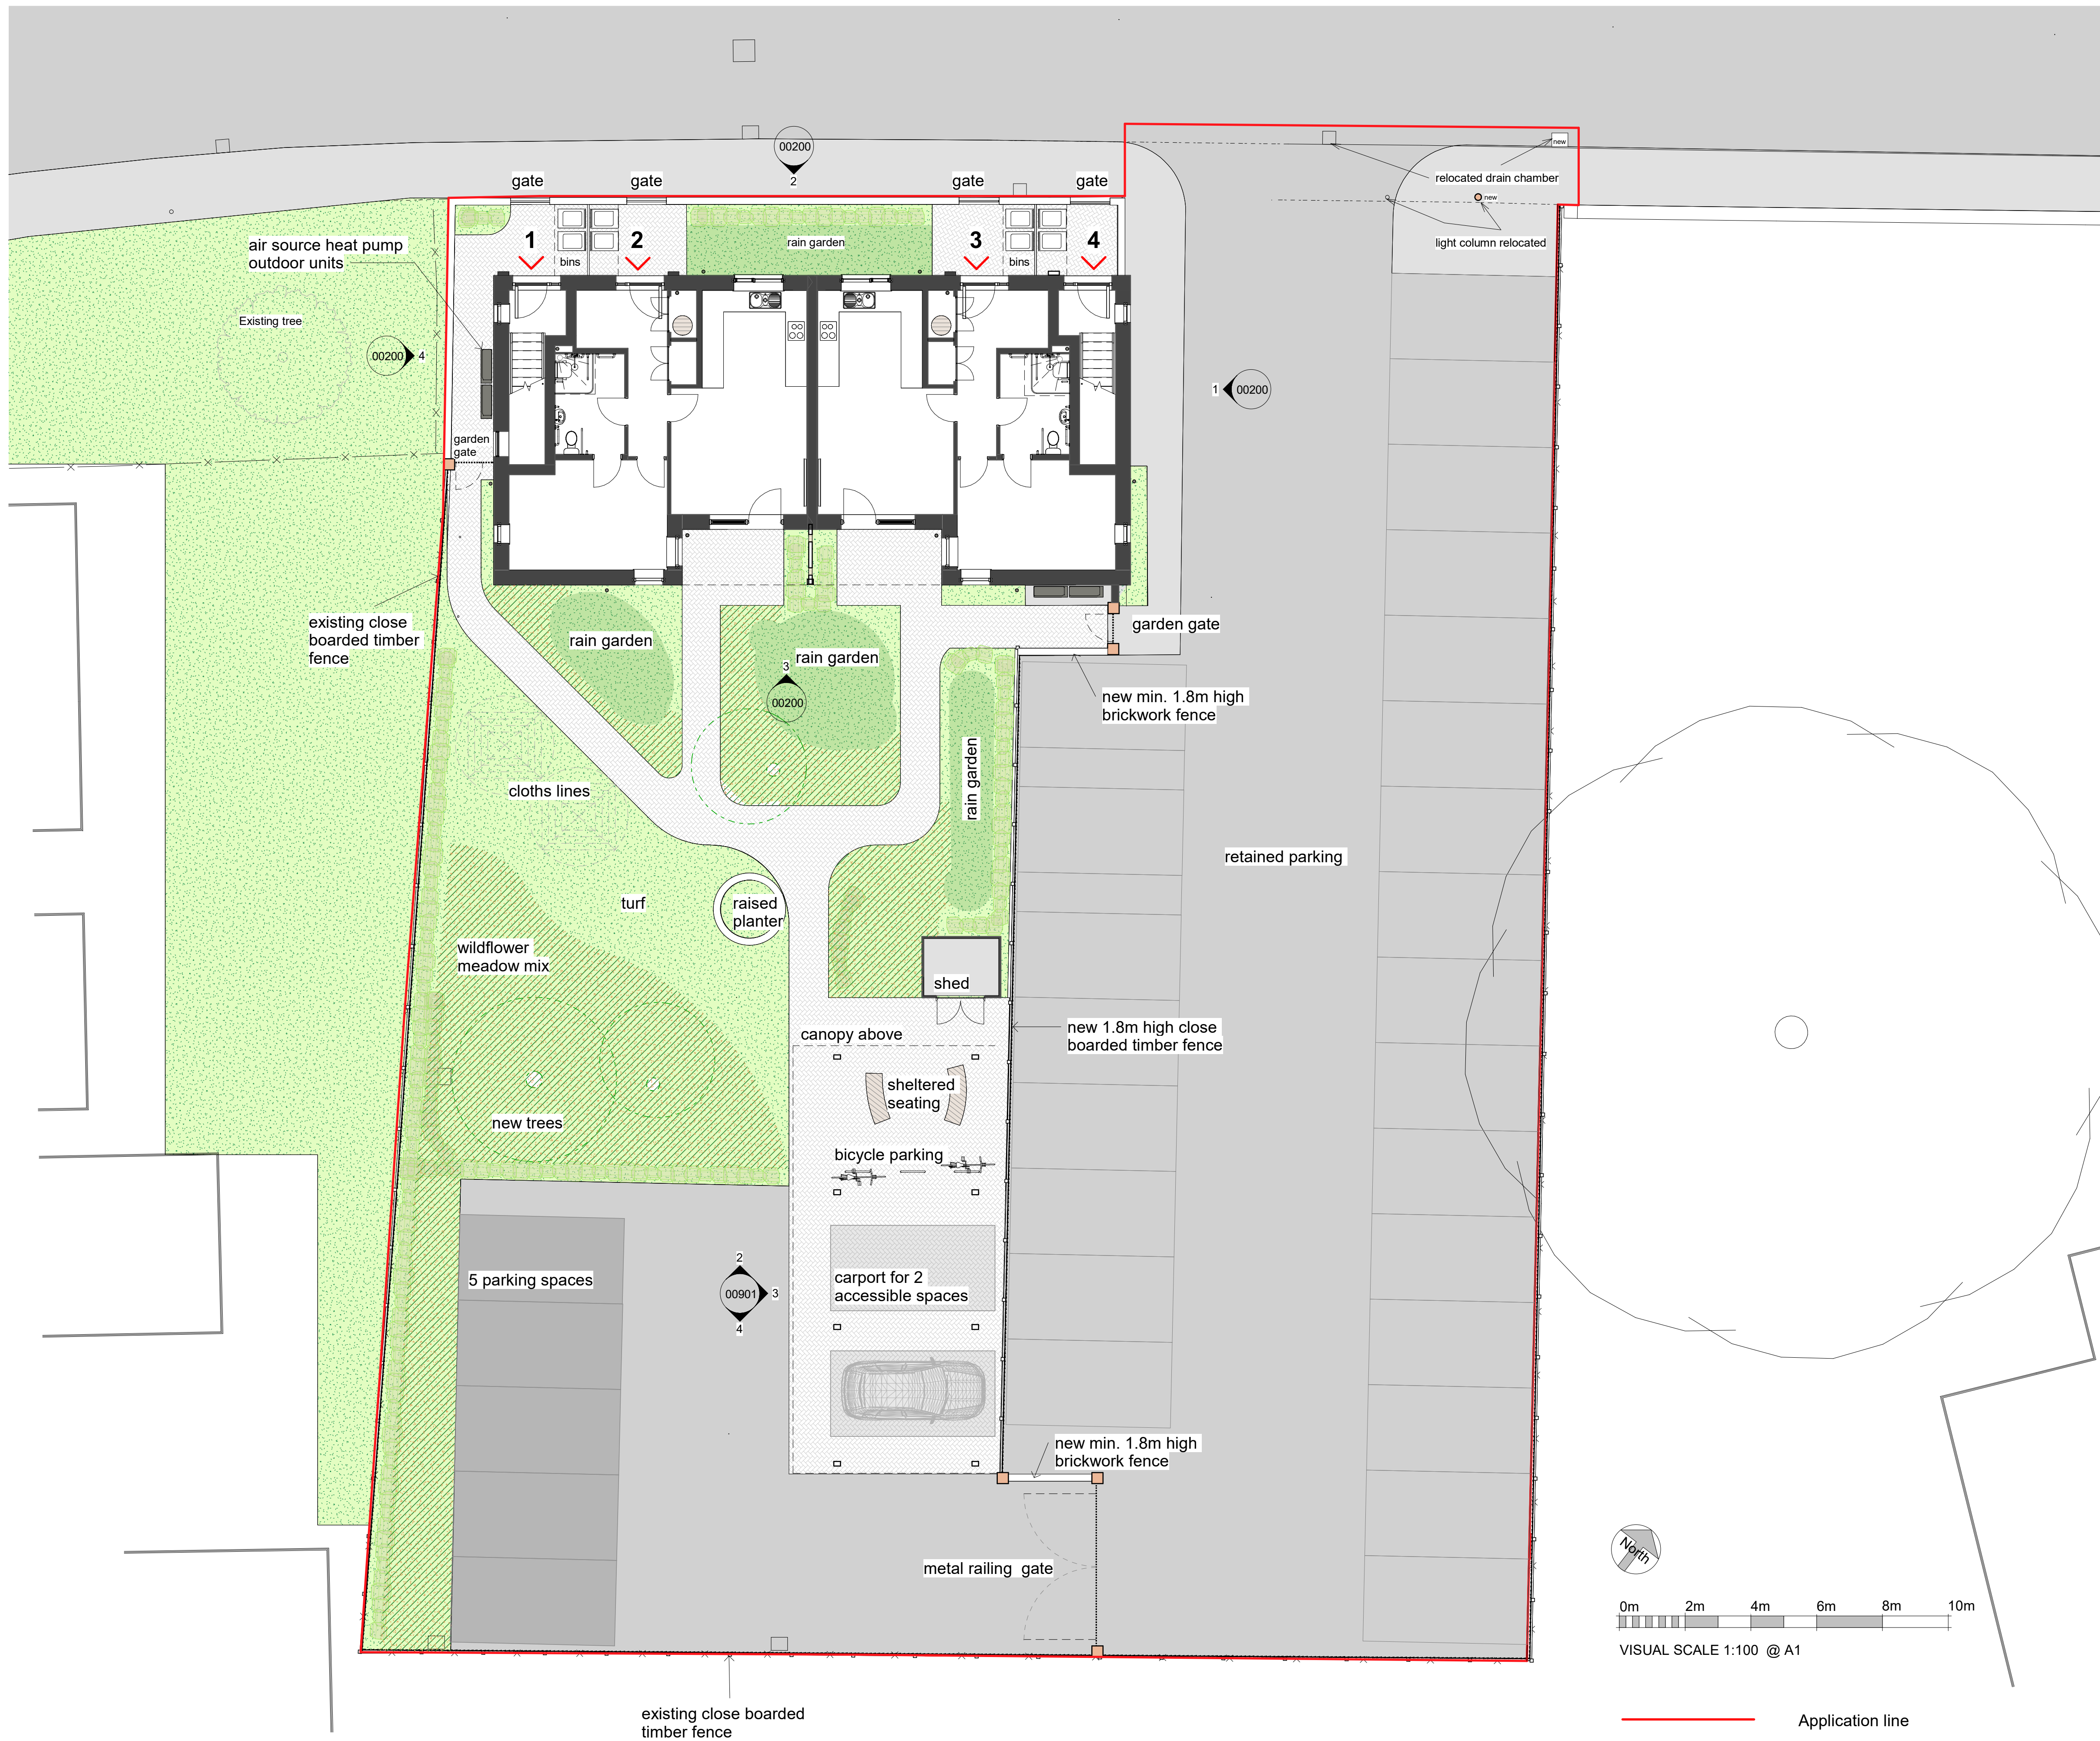

1 1 : 100 - 00 - Site Plan

Rev	Description	Drawn	Checked	Date Issued
P1	First issue	TS	TE	24.09.2024
P2	Revision following client feedback	TS	TE	01.10.2024
P3	Revisions following DTM2	TS	TE	10.10.2024
P4	Revision following client feedback	TS	TE	15.10.2024
P5	Planning issue	TS	TE	22.10.2024
P6	Revisions following planning officer's comments	TS	TE	13.11.2024

DO NOT SCALE. Use figured dimensions only.
The contractor is requested to check all dimensions before the work is put in hand.
GML copyright Austin-Smith:Lord Ltd
This drawing must only be used for the purpose for which it is supplied and its contents must not be reproduced for any purpose without written permission.
No angle indicated, or angle calculated from this drawing should be used for construction purposes or as the basis for development contracts.
Austin-Smith:Lord Ltd is a limited company registered in England & Wales with registered number 11773049 Registered Office: Port of Liverpool Building, Pier Head Liverpool L3 1BY

Drawn	TE
Date	Issue Date
Scale @ A1	As indicated
Status	S2

Austin-Smith:Lord Ltd
Architects Designers Planners
Landscape Architects
18 Park Place
Cardiff
CF10 3DQ
t +44 (0)2920 225 208
e cardiff@austinsmithlord.com
Drawings and models prepared by
Austin-Smith:Lord Ltd using AutoCAD Revit

Austin-Smith:Lord
Project Cadoxton Residential Development

Description	Proposed Site Plan
Job No.	324037
Drawing No.	CDX-ASL-ZZ-00-DR-A-00100
Revision	P6