


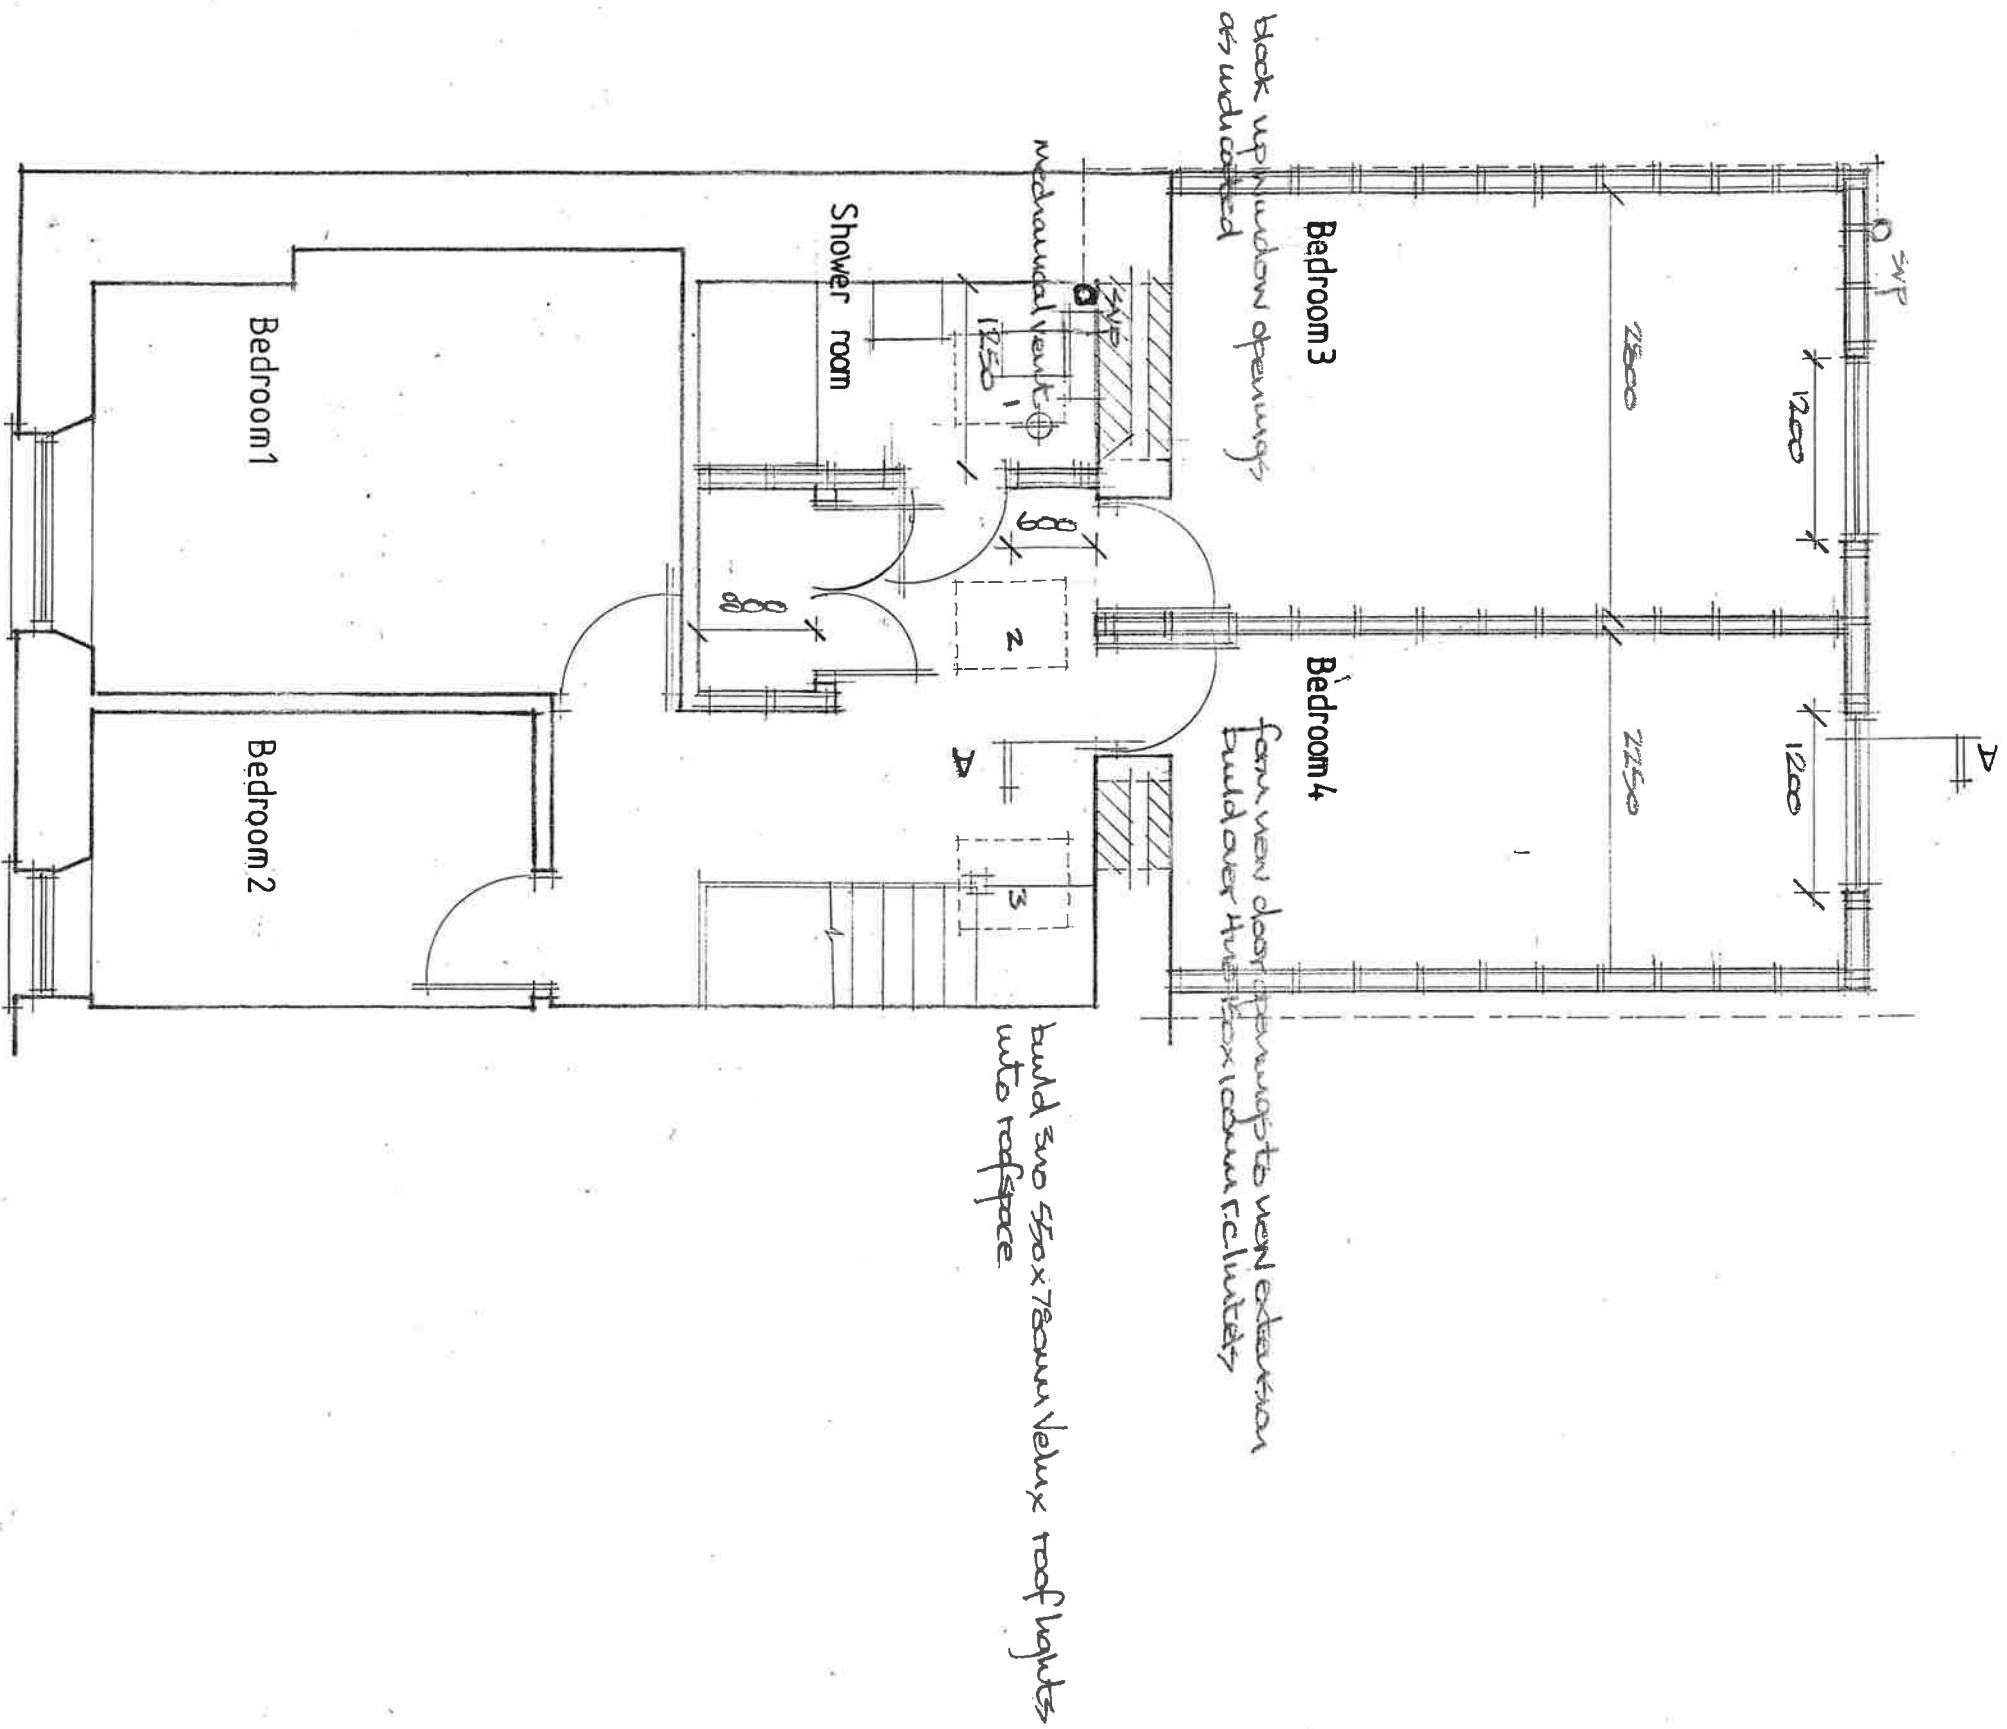

FIRST FLOOR PLAN

Fine Line Architectural Services Ltd.		Client Ms Sarah Hotson	
30 Pond Mawr Garth Maesteg Bridgend CF34 0SX Tel: 01656 732042 Email: fine248@googlemail.com		Project 17 Cefn Gelli, Cwmgrach, Neath.	
Drawing Title Proposed First Floor Plan.		Date August 2024	Scale 1:50.
		Drawing No. 17CefnGelli/WD/04	