


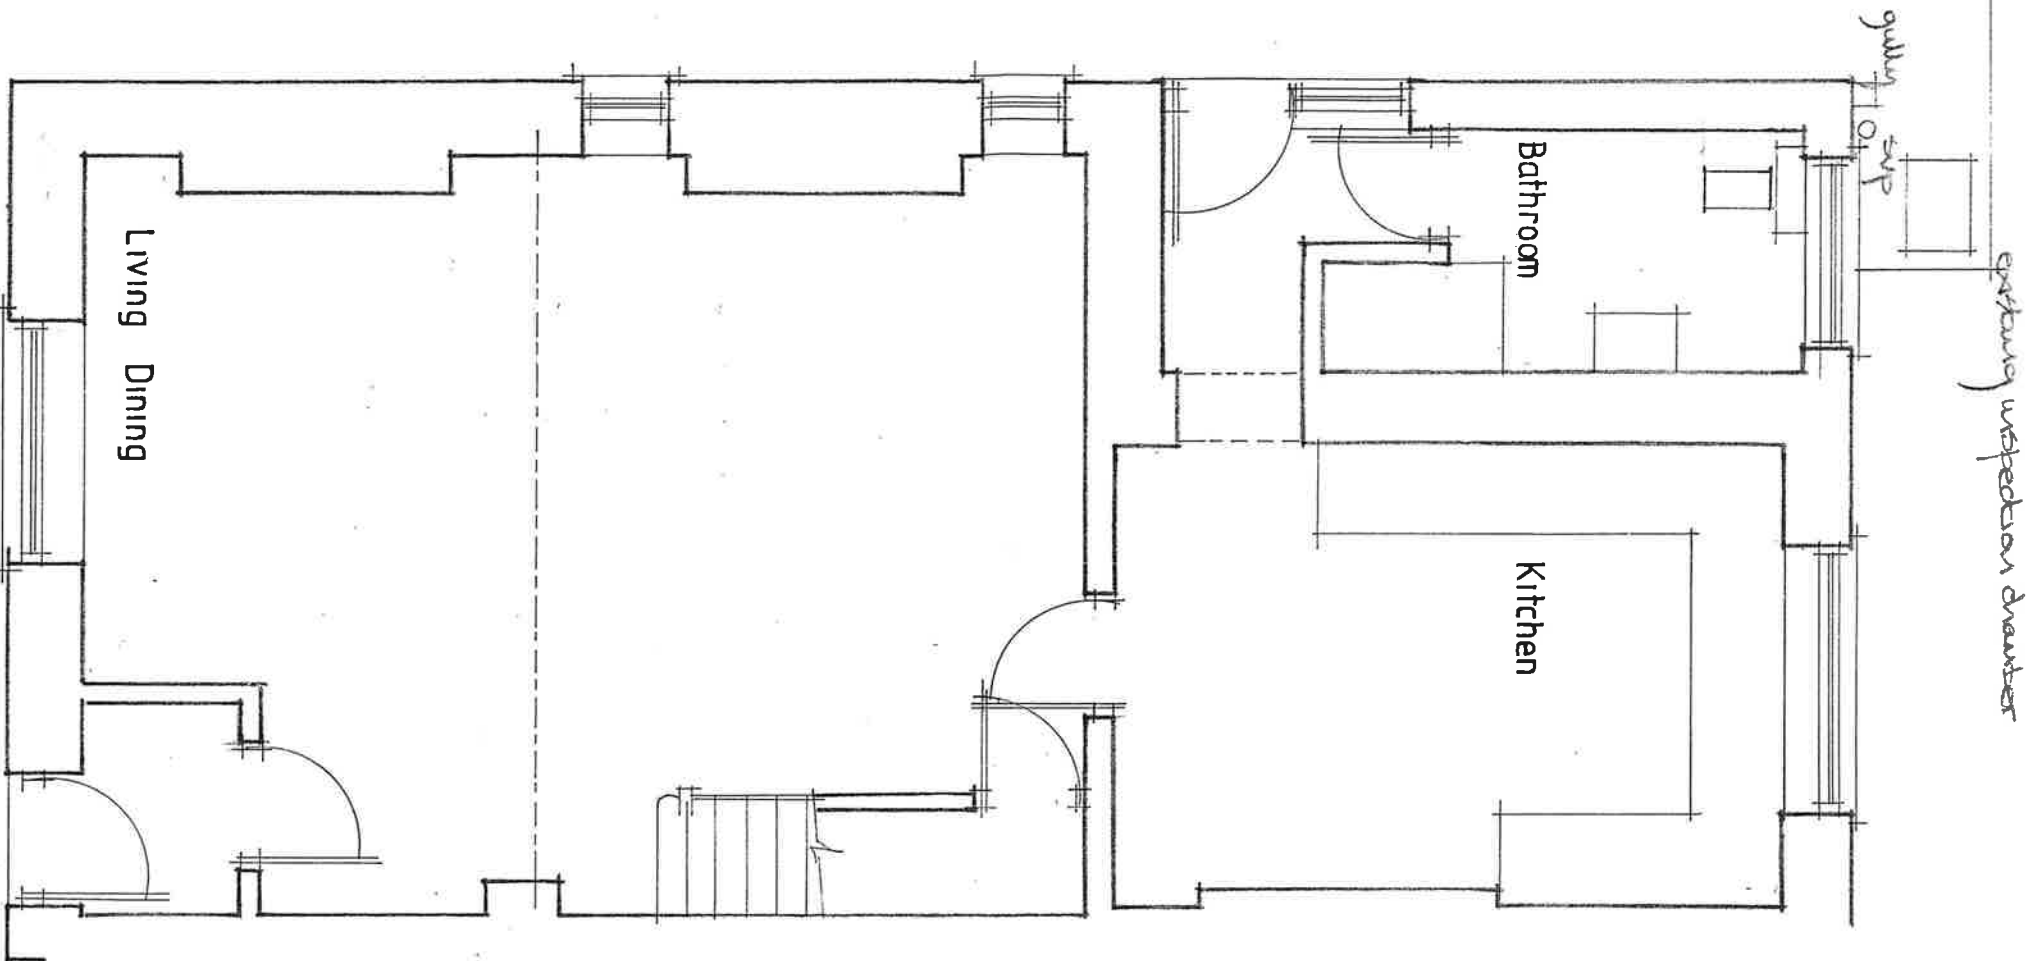

GROUND FLOOR PLAN

<i>Fine Line</i> Architectural Services Ltd.		Client	
30 Pond Mawr Garth Maesteg Bridgend CF34 0SX Tel: 01656 732042 Email: finefine248@googlemail.com		Ms Sarah Hotson	
		Project	
		17 Cefn Gelli, Cwmgwrach, Neath.	
		Drawing Title	
		Existing Ground Floor Plan.	
		Date	Scale
		August 2024	1:50.
		Drawing No.	
		17CefnGelli/WD/01	