


Hillside House


Proposed Floor and Roof Plans

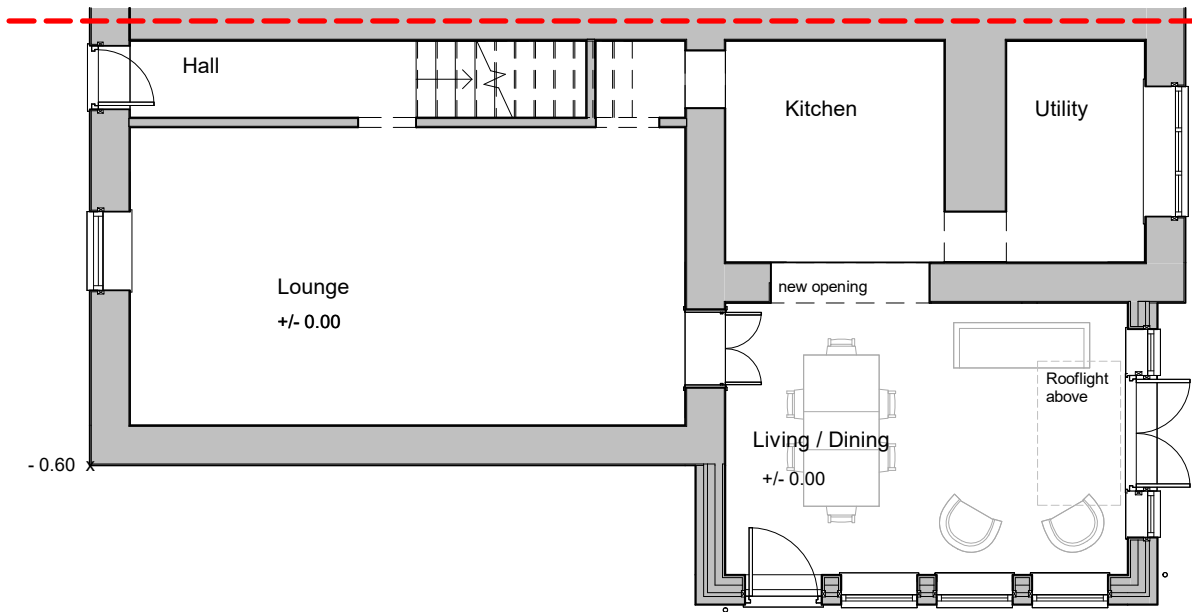


Proposed Ground Floor Plan
Scale 1:100 @A3



Proposed 3D View
Scale 1:100 @A3

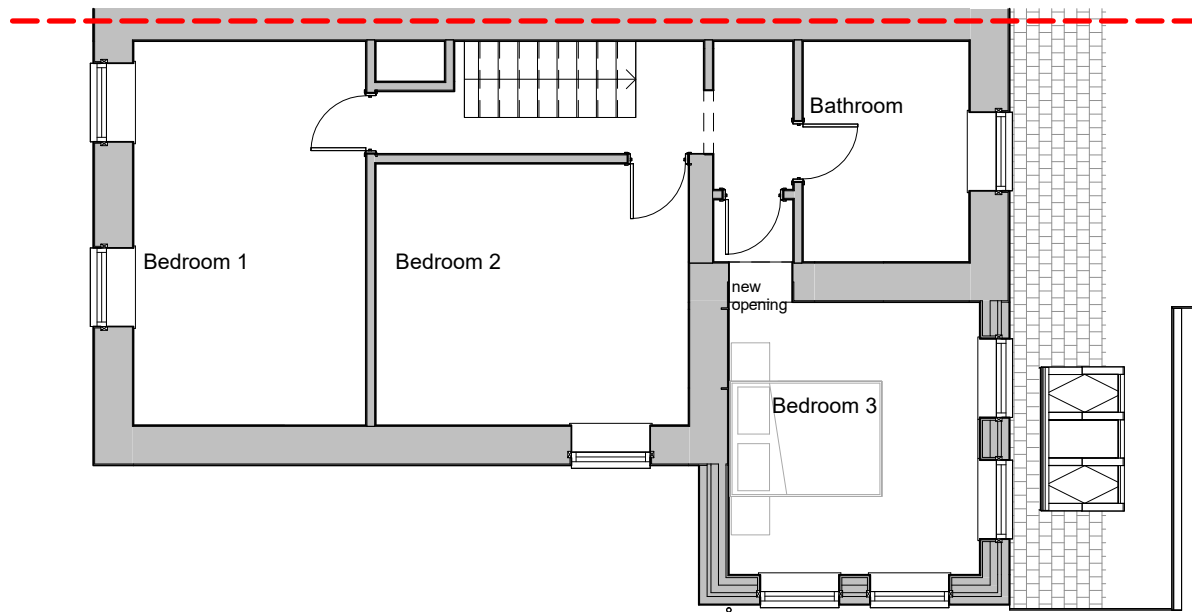

Proposed First Floor Plan
Scale 1:100 @A3

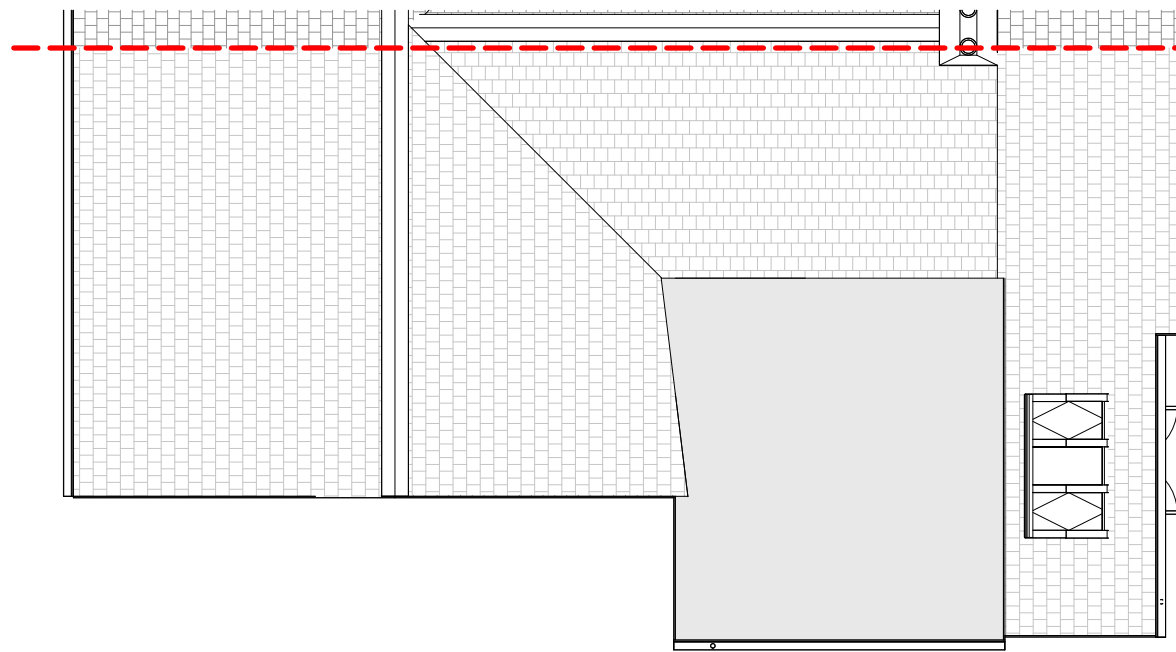

Proposed Ground Floor Plan
Scale 1:100 @A3

COPYRIGHT
Copyright in this drawing and work executed from it, unless otherwise agreed, is the property of CMArchitectural.

CHECKING
Any discrepancies, dimensional or otherwise, both within this drawing or between this drawing and other supporting documents should be reported to CMA by the contractor as soon as discovered to enable the issuing of appropriate instructions.

PLANNING DRAWING
Planning drawings have been produced solely for the purpose of obtaining Local Authority planning permission.

BUILDING REGULATION DRAWING
Building Regulation drawings have been produced purely for the purpose of obtaining approval of Building Regulations current at the time drawn. To be read in conjunction with appropriate Engineering drawings
BUILDING REGULATION DRAWINGS ARE NOT INTENDED FOR CONSTRUCTIONAL USE.

C	Planning Application	25.11.24
B	Design Updates	15.11.24
A	Proposed Design	08.10.24
Rev.	Purpose of issue	Date



C M Architectural
15 Bridge Street, Llandello,
Carmarthenshire, SA19 6BN
cmarchitectural15@gmail.com
01558328169
07584 992755

Client **Mr and Mrs Miller
Hillside House
Ynys Fforch Hill
Seven Sisters, SA10 9HA**

Project **Hillside House - Rear and Side
Extension**

Subject **Proposed Floor and Roof Plans**

Status **Planning Application**

Original Scale 1 : 100	Drawn C Morgan Date 08/10/24	Rev C
Drawing Number HSH_004		

