
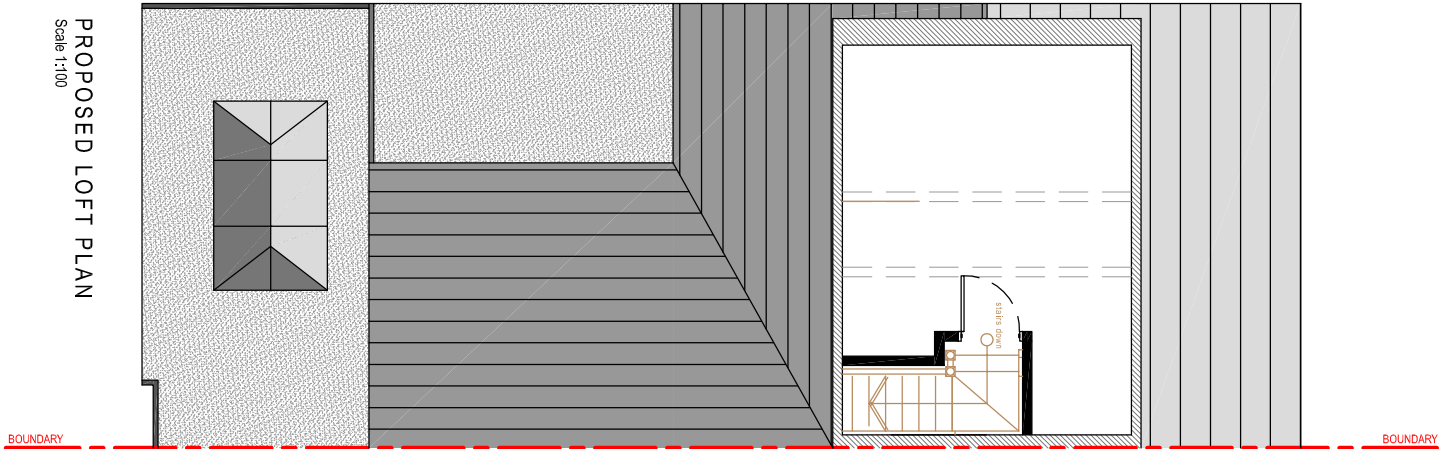
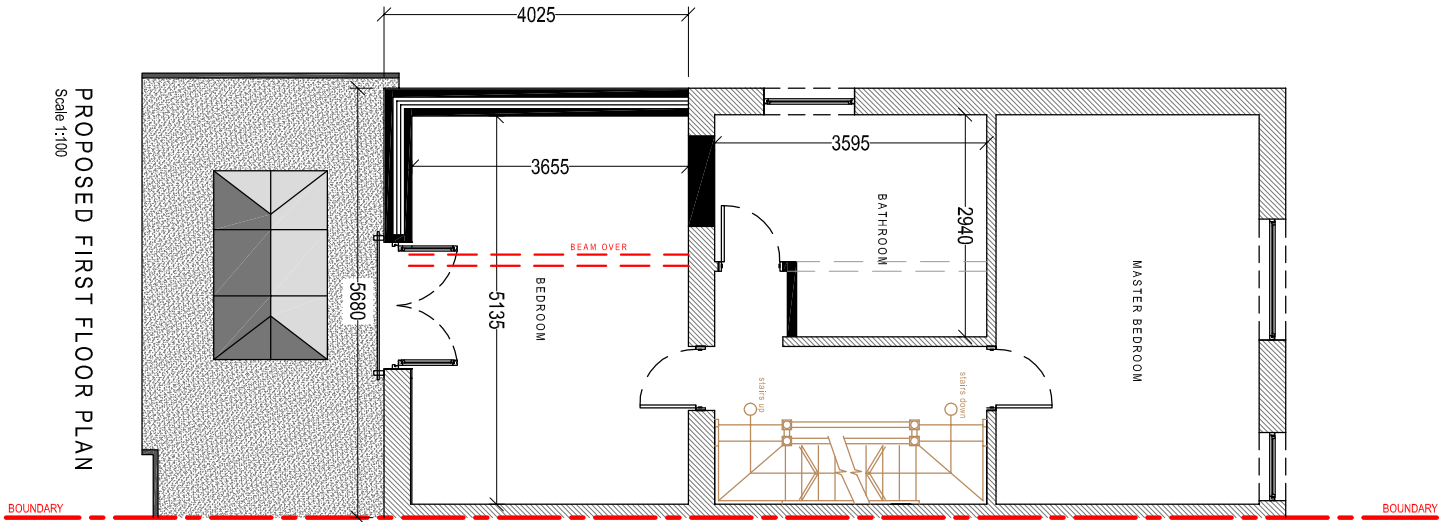


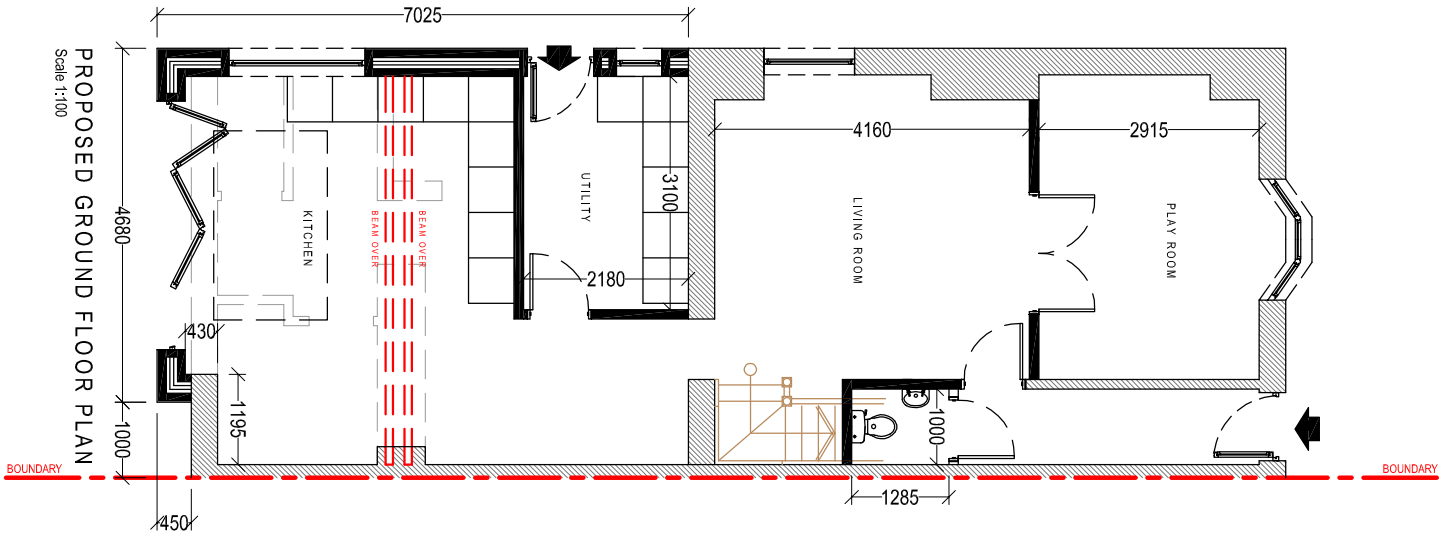

Client:	Mr. Jordan Lloyd 6 Brynhyfryd Terrace Seven Sisters SA10 9BA		
Project Title:	PROPOSED PART DOUBLE PART SINGLE STOREY REAR EXTENSION		
General Notes:	1. Do not scale from this drawing. Take figured dimensions only. 2. Dimensions are in millimetres unless otherwise stated.		
Drawing Issue:	PLANNING		
Drawing Title:	PROPOSED FLOOR PLANS		
Drawing No:	CPD-006	Revision:	
Date:	15-11-2024	Revised:	
Scale(s):	1:100	Paper Size:	A3
Cwm Planning & Design Ltd. (Civil, Structural & Architectural)			