



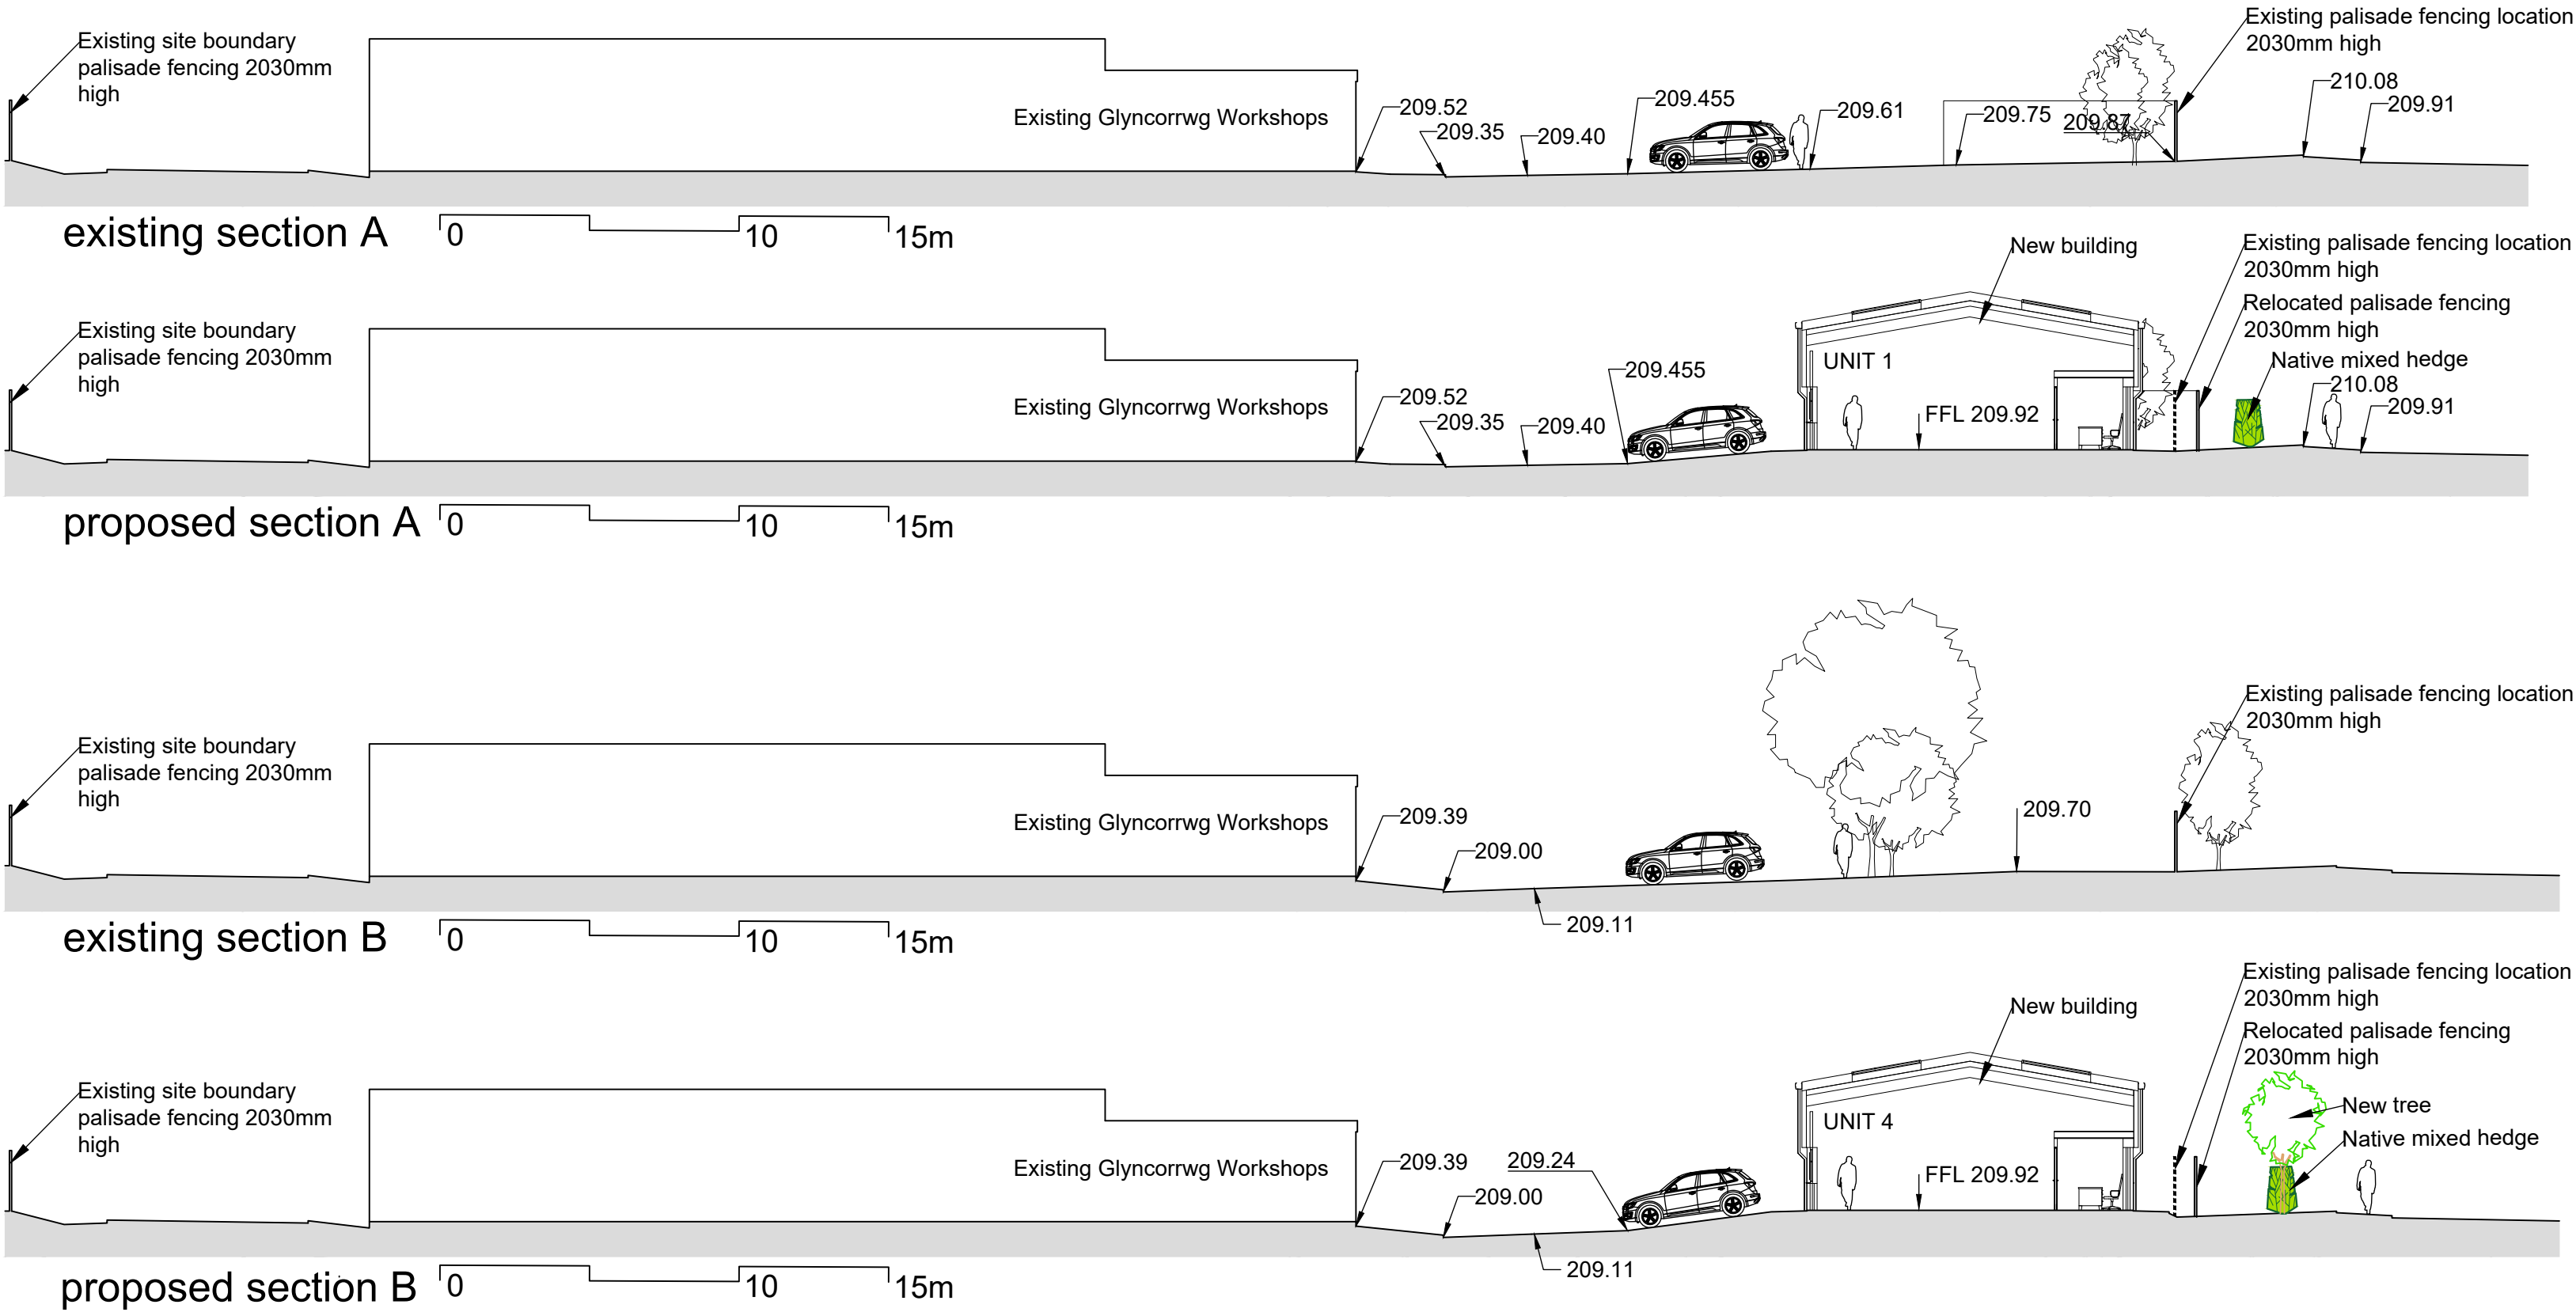

Sections 1:200 @ A1

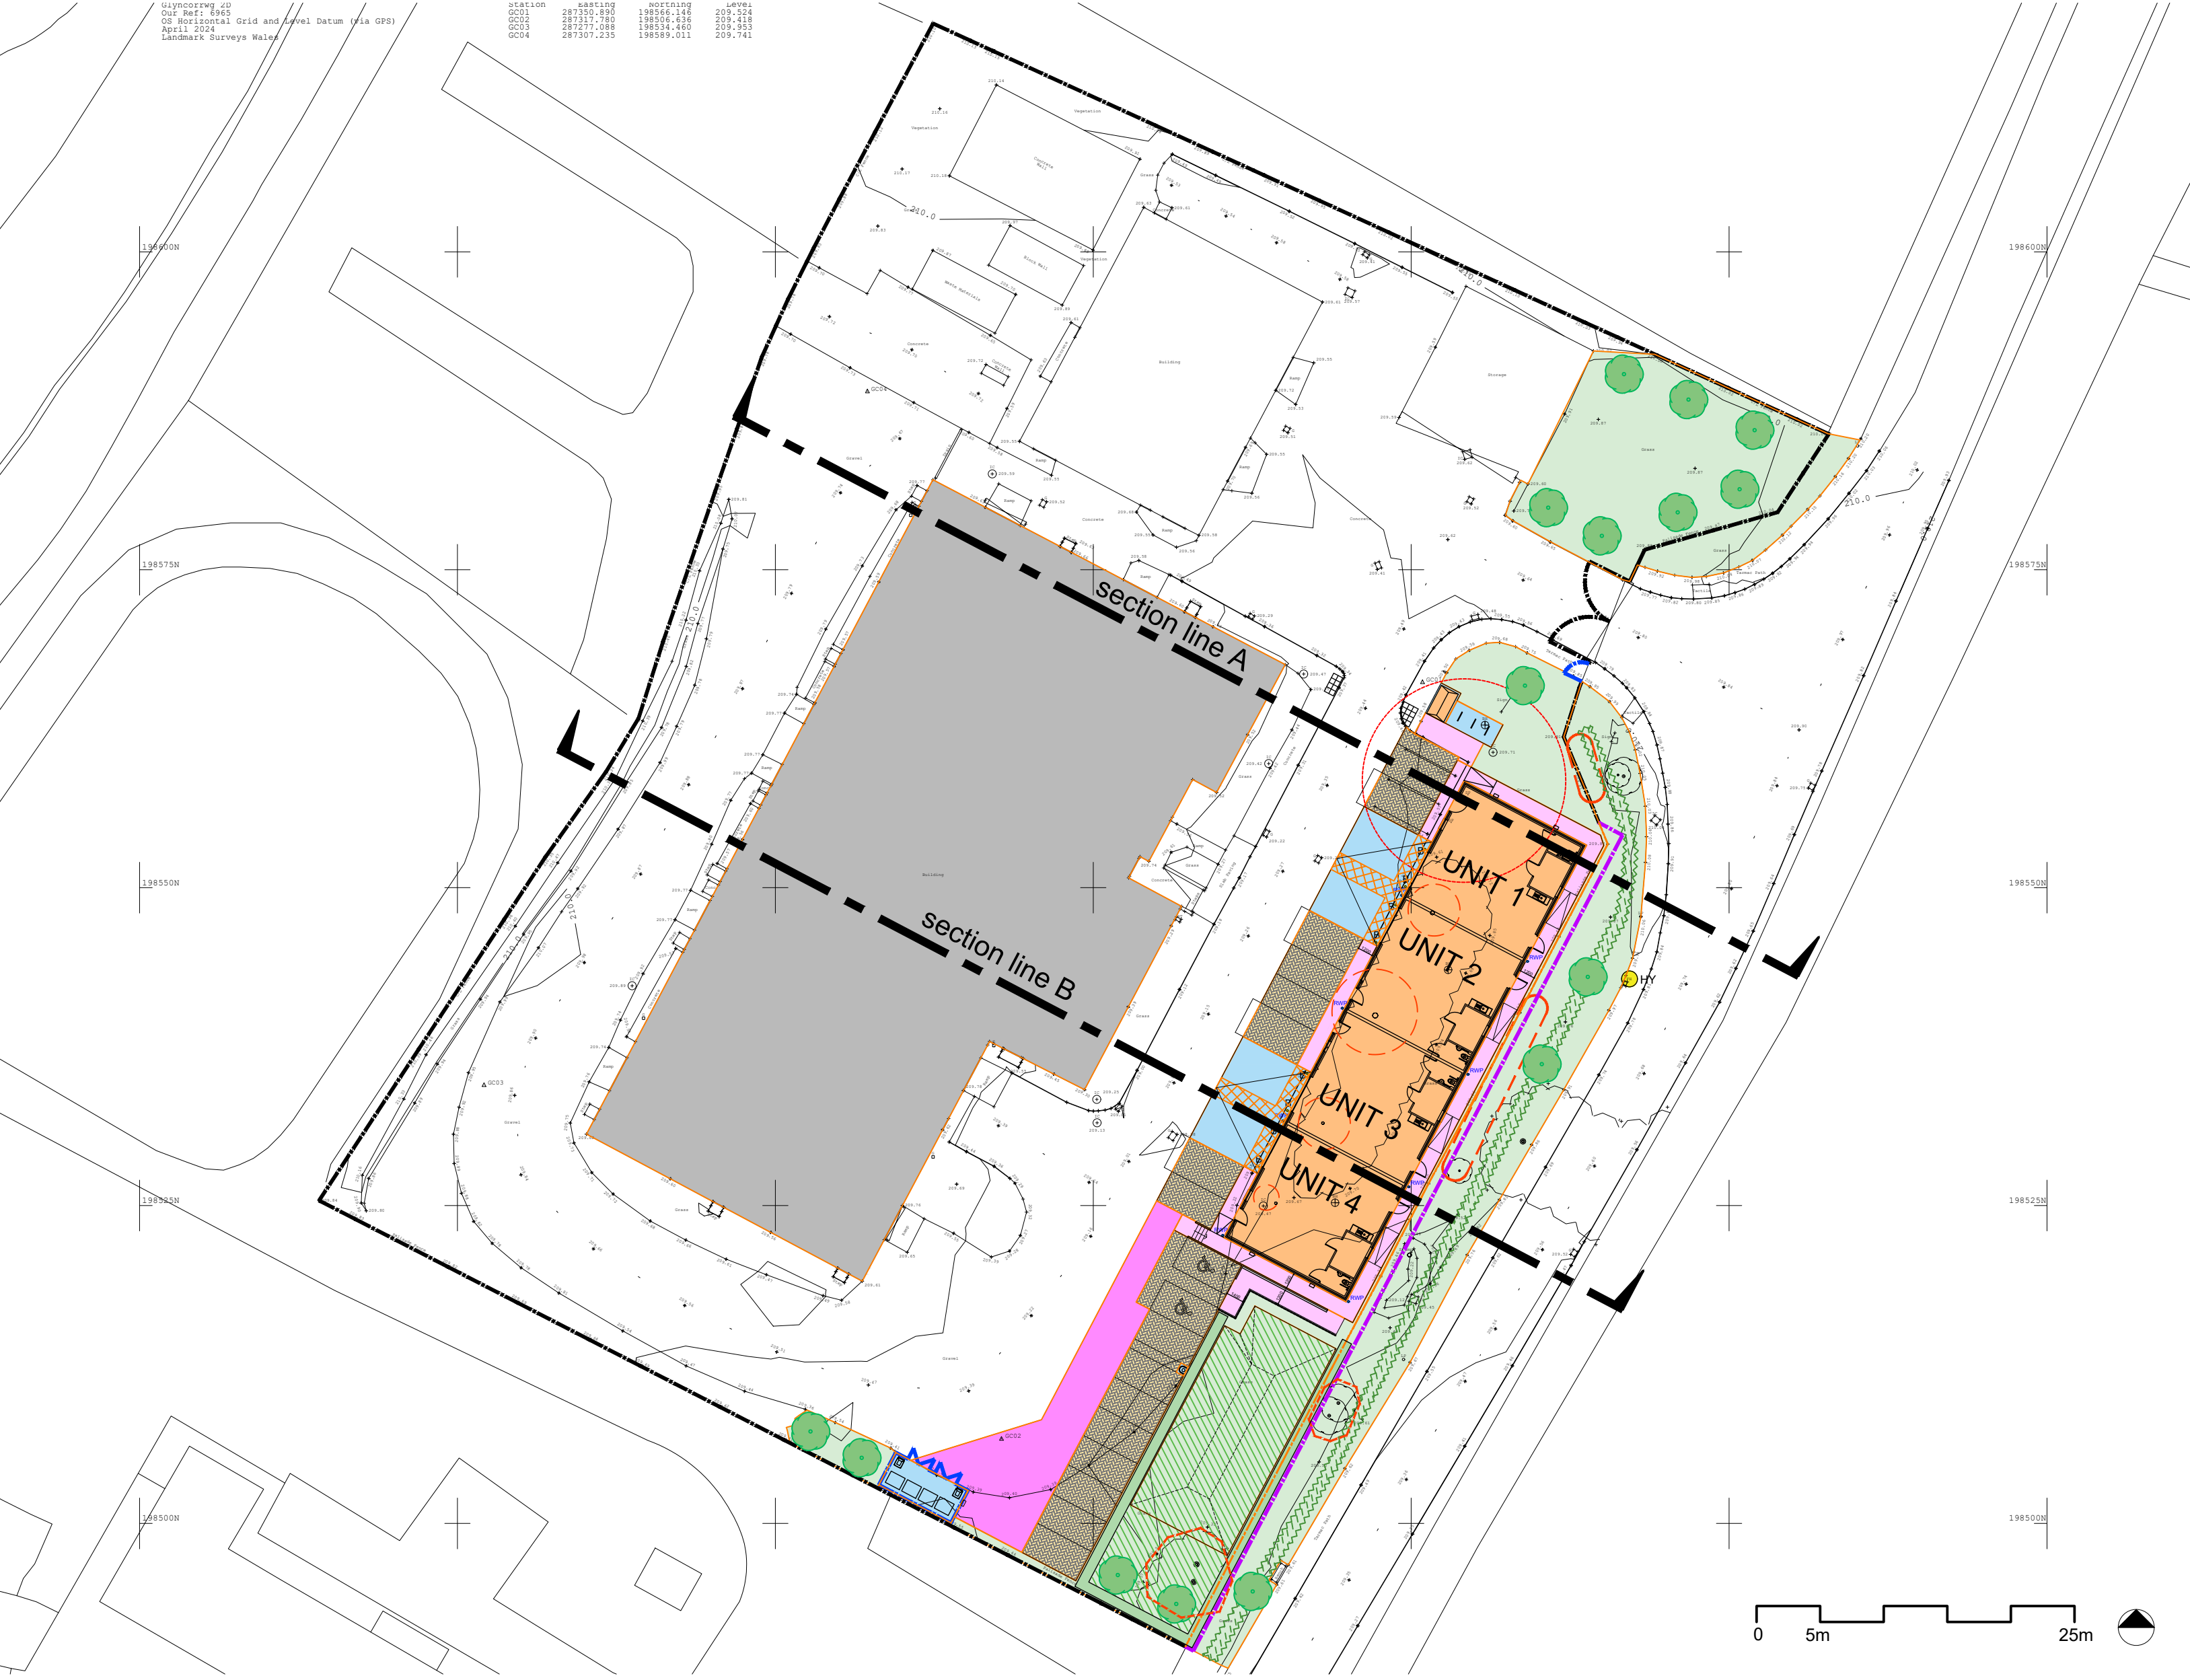

KEY PLAN 1:400 @ A1

ALL DIMENSIONS TO BE CHECKED ON SITE.
DO NOT SCALE THIS DRAWING.
ALL DISCREPANCIES TO BE REPORTED IMMEDIATELY.
© COPYRIGHT
AUTOCAD VERSIONS OF THIS DRAWING ARE GENERATED
FROM REVIT AND ARE NOT CHECKED. THEY ARE PROVIDED TO
CONSULTANTS AND CONTRACTORS FOR INFORMATION ONLY
TO USE AT THEIR OWN RISK.

P06	Site plan & Fence update	15/11/24	MT
P05	Site plan update	13/11/24	MT
P04	Building FFL raised and associated site changes	08/11/24	MT
P03	Updates to match site plan	30/08/24	MT
P02	Planning Issue	25/07/24	MT
P01	Planning Issue	27/06/24	MT
No.	Revision Description	Date	By

EPT PARTNERSHIP
CHARTERED ARCHITECTS

Client:
Andrew Scott Ltd

Project:
NPT New Industrial Units

Drawing Title:
**Proposed Site Sections
Glyncorrwg**

Status: Work in progress

Scale : 1:200 Original sheet size : A1

Project	Originator	Functional Breakdown	Spatial Breakdown	Form	Discipline	Number	Revision
ISU -	EPT -	XX -	XX -	DR -	A -	6202 -	P06
EPT internal project ref: 11298	Drawn by: MT	Checked by: MT	Exported from model: Autocad native file				