


EXISTING GROUND FLOOR PLAN

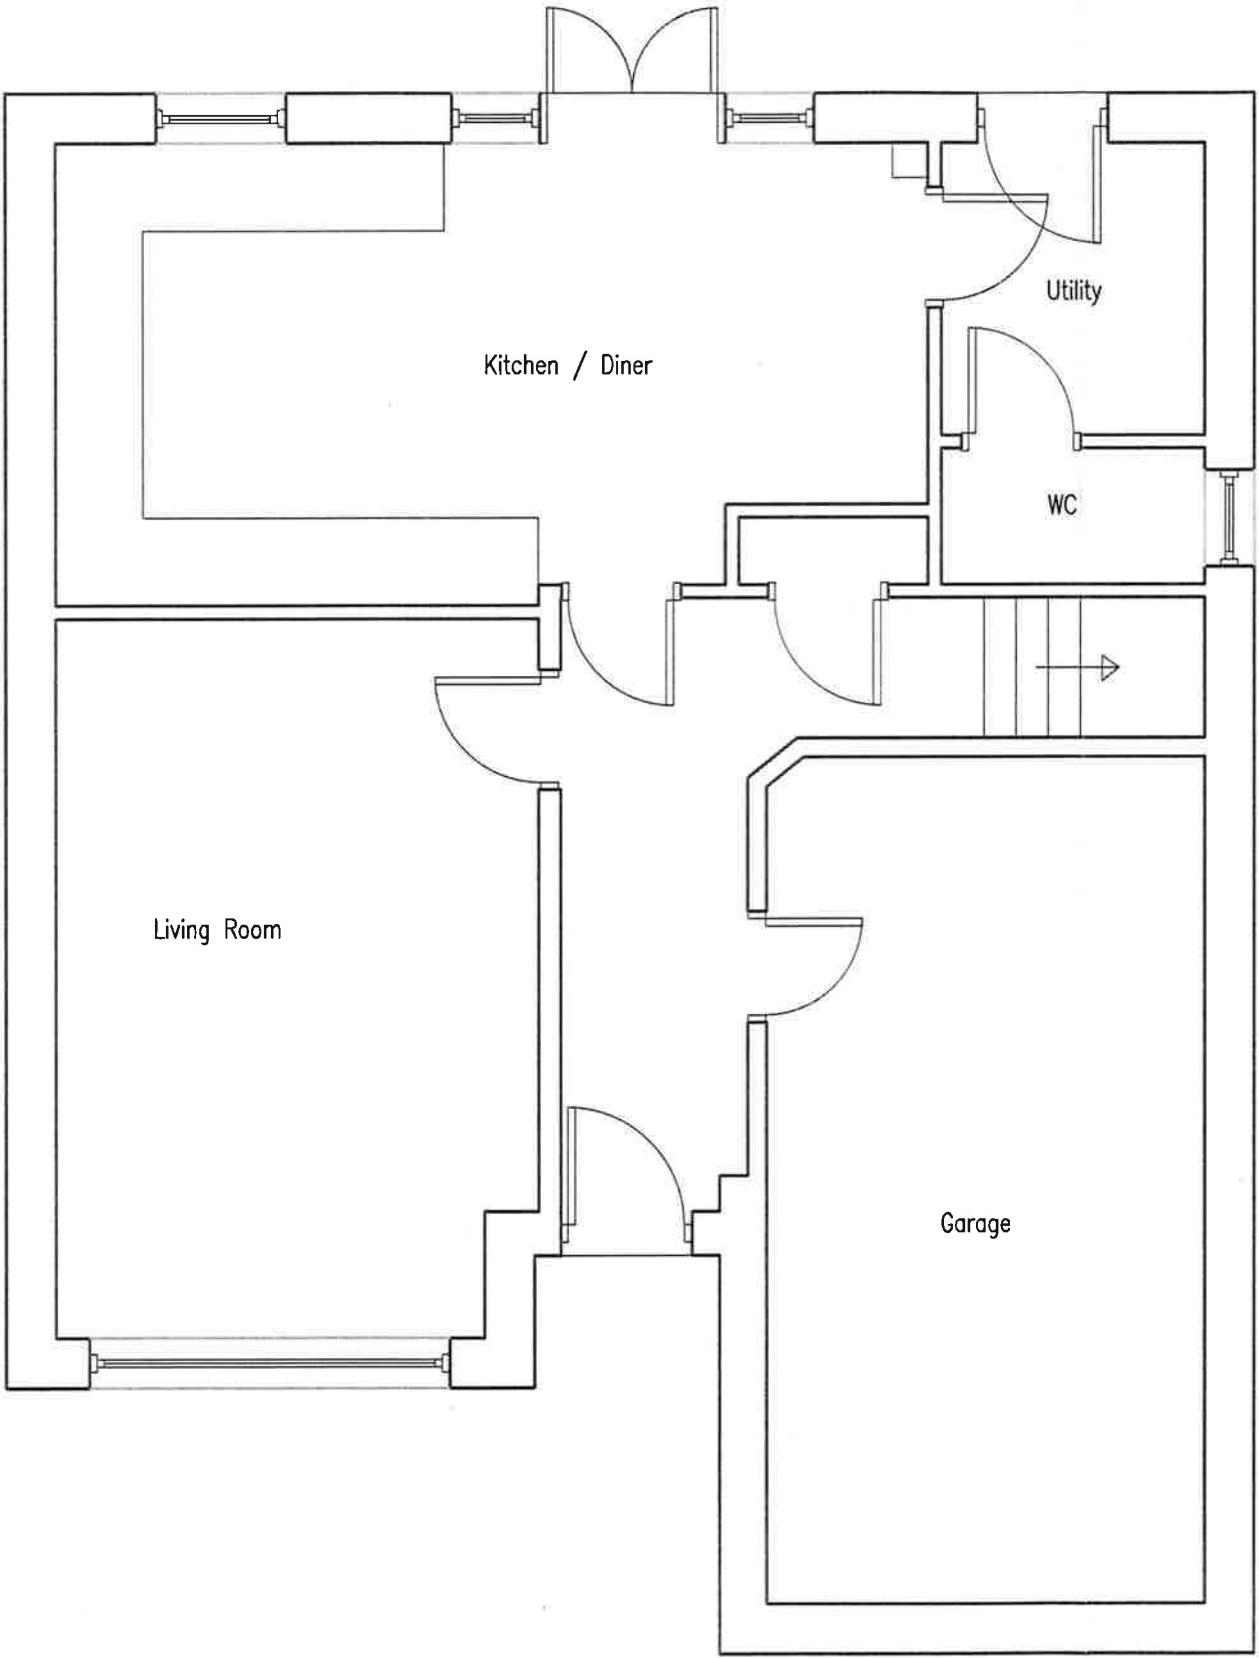

Fineline Architectural Services Ltd

30 Pond Mawr
Maesteg, Bridgend
CF34 0NG

Tel: 01656 732042
fineline248@gmail.com

CLIENT	Rachel Owen		
PROJECT	120 Bryn Morgrug, Alltwn, Pontardawe		
DRAWING TITLE	Existing Ground Floor Plan		
DRAWING NUMBER	120BrynMorgrug/WD/01		
SCALE	1:50	PAPER SIZE	A3
DATE	18/11/24	REVISION NUMBER	N/A

ADDITIONAL NOTES

