





Reproduced from an Ordnance Survey map with the permission of the
Controller of Her Majesty's Stationary Office. Crown Copyright reserved

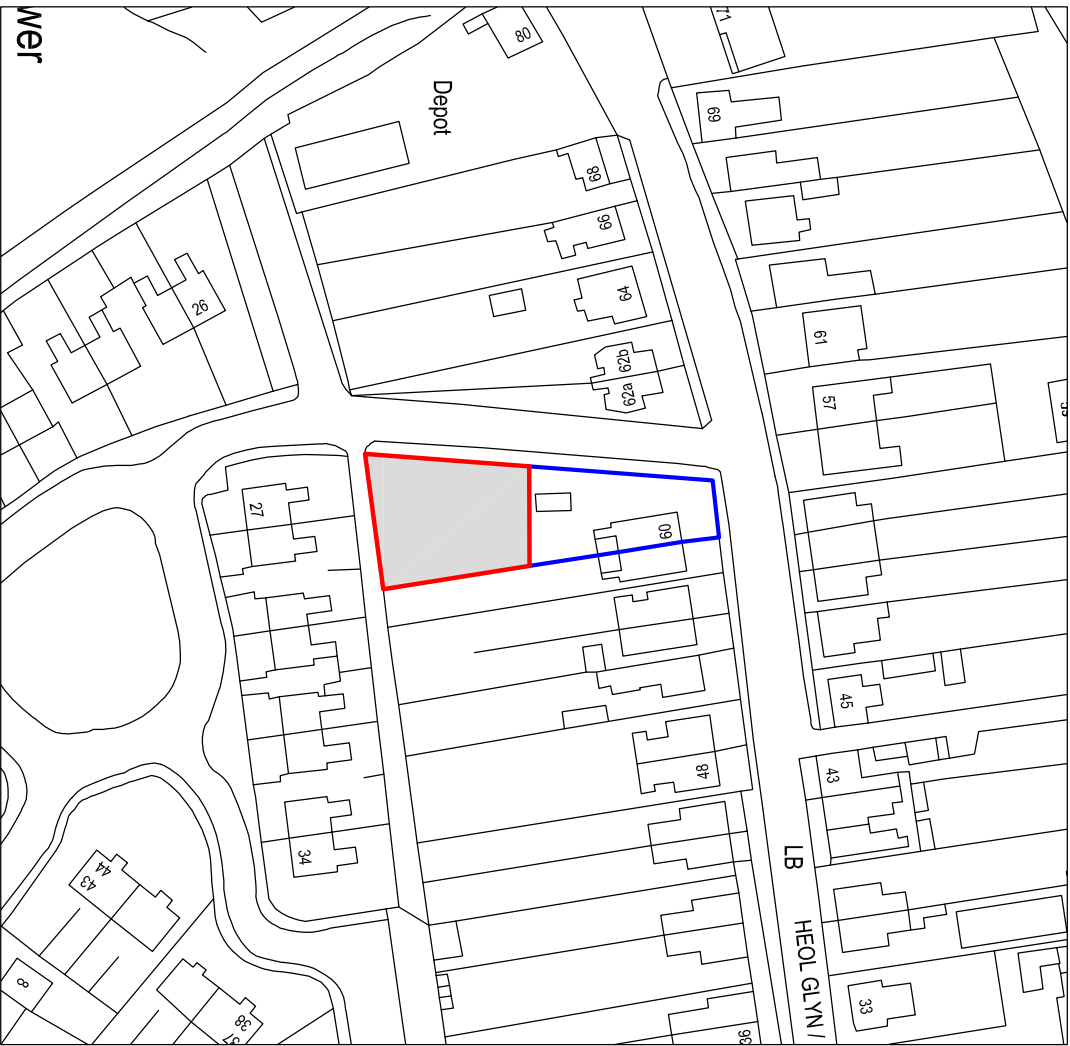

SITE LOCATION PLAN
Scale 1:1250

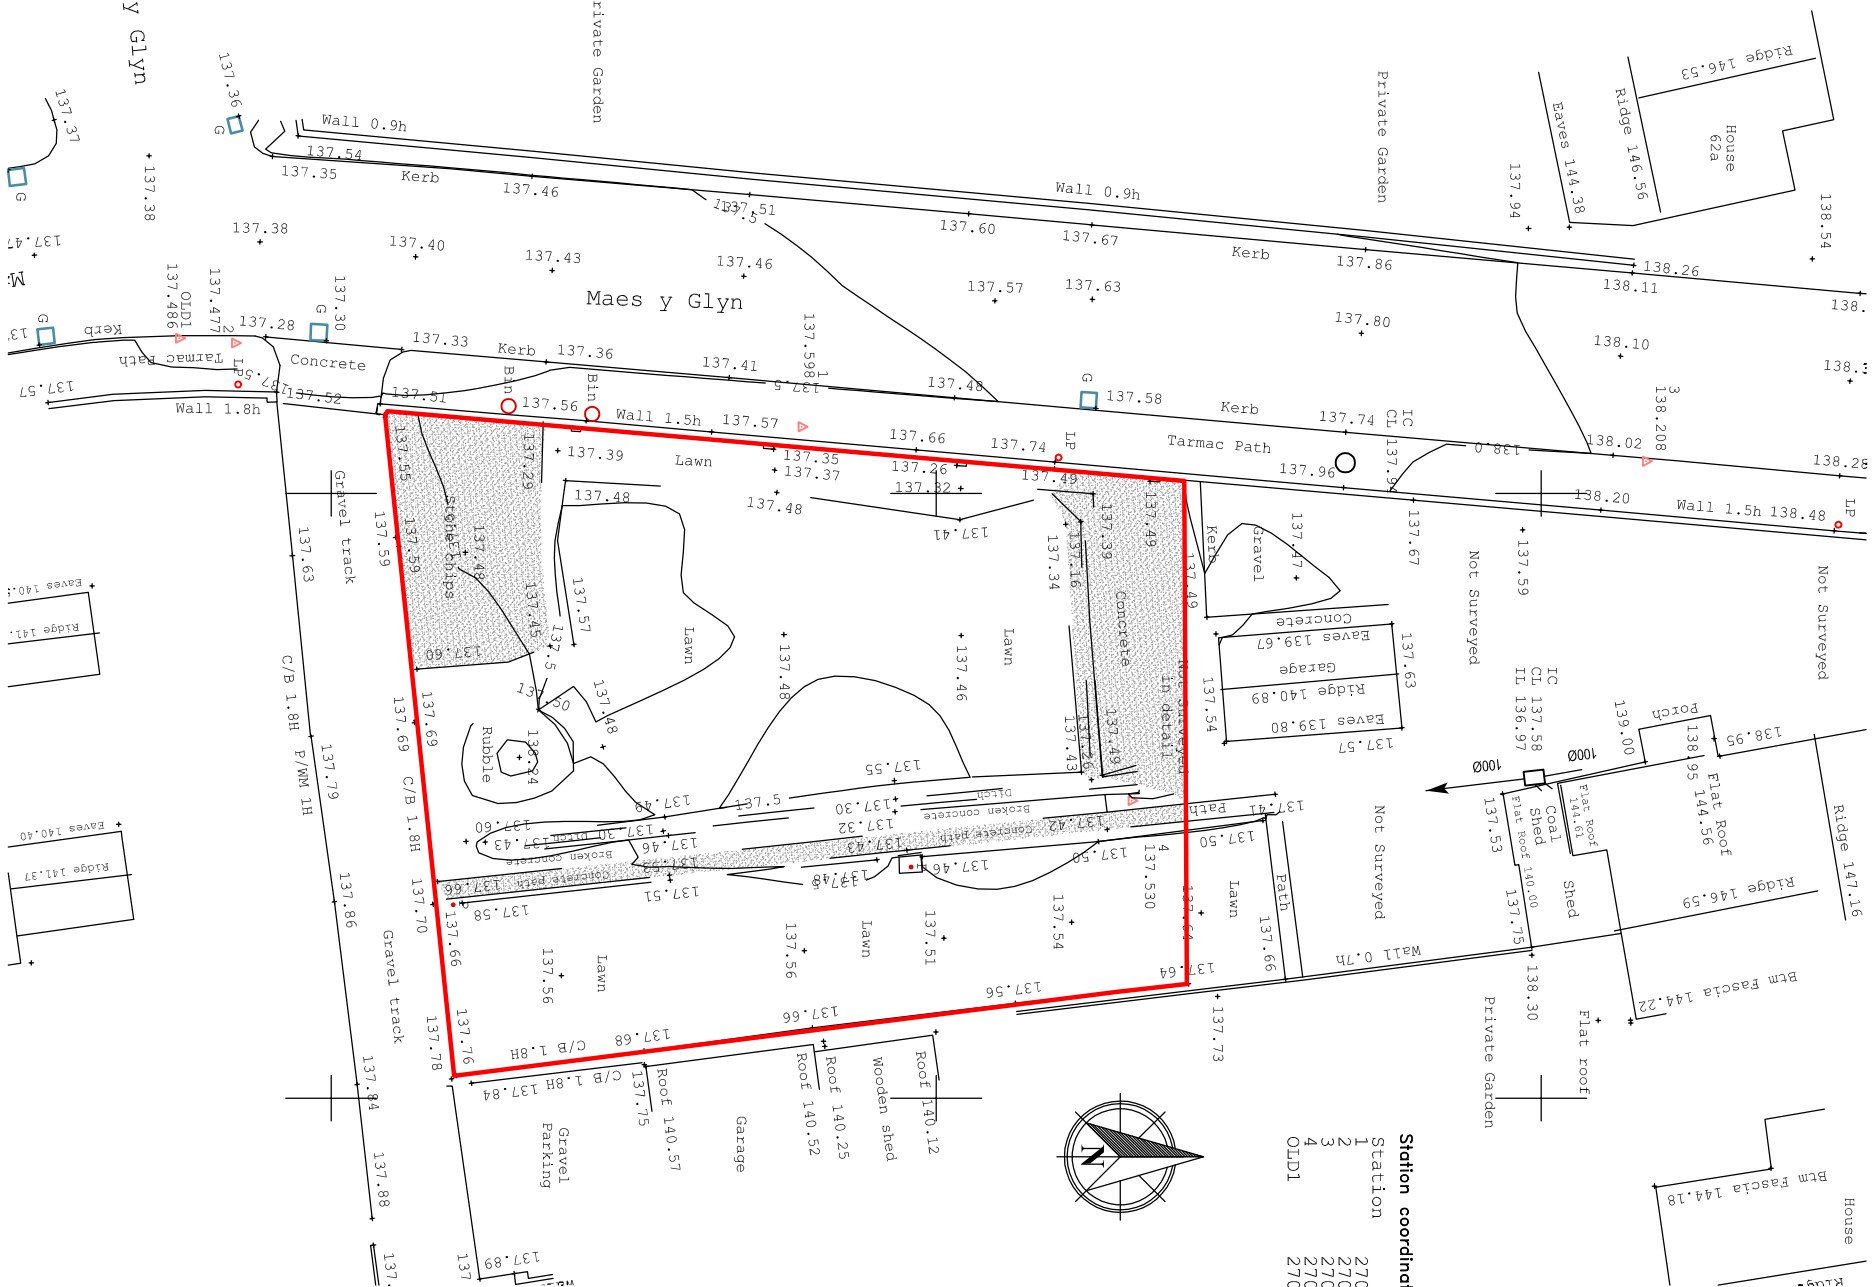

Station coordinates			
Station	Easting	Northing	Level
1	270537.793	213555.552	137.598
2	270535.022	213536.819	137.477
3	270538.932	213583.466	138.208
4	270550.160	213566.461	137.530
OLD1	270534.867	213534.974	137.486



Mr. Iwan Thomas
60 Glyn Road
Lower Bynnaman

PROPOSED DETACHED DWELLINGS
on Plot to Rear of 60 Glyn Road
(access off Maes y Glyn)

General Notes
1. Do not scale from this drawing. Take figures from notes only.
2. Dimensions are in millimetres unless otherwise stated.

Drawing Issue:

PLANNING

Drawing Title:

EXISTING SITE PLANS

Drawing No:	Revision:
CPSD-001	
Date:	Revised:
29-04-2024	
Scale(s):	Paper Size:
1:1250 / 1:250	A3



Cwm Planning & Design Ltd.
(architectural and draughting services)

EXISTING SITE SUREVY
Scale 1:250