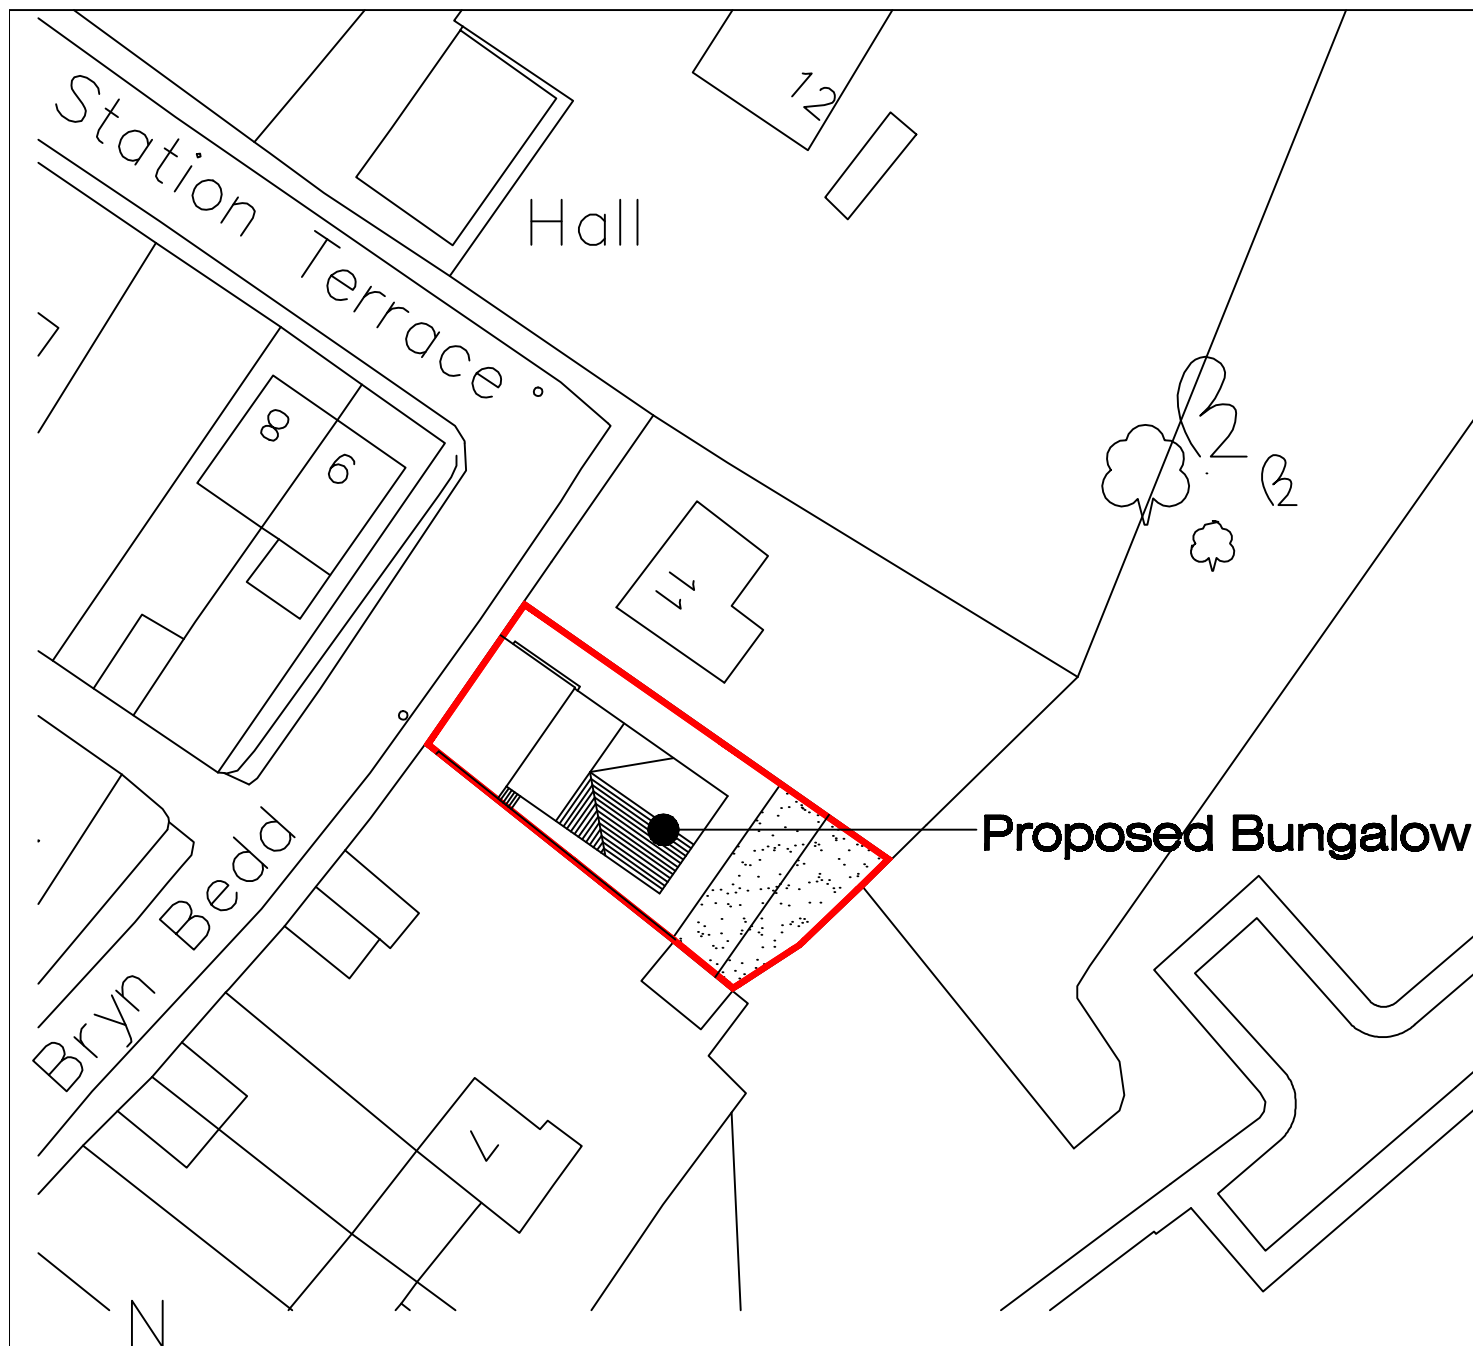


Crescent Architectural

Architectural Design & Services
M.C.I.A.T.

38 De La Beche Road, Sketty,
Swansea, SA2 9AR.
Telephone: 01792 208039 Mobile: 07818 067467
e-mail : crescent3000@aol.com

Project Proposed Bungalow at land adjacent to 11 Station Terrace, Seven Sisters, Neath, SA10 9DH.	Scale 1/500 @ A4 Drawn	Date April 2017. Checked
Description SITE PLAN	Drawing No. PH17/21/3 B	