


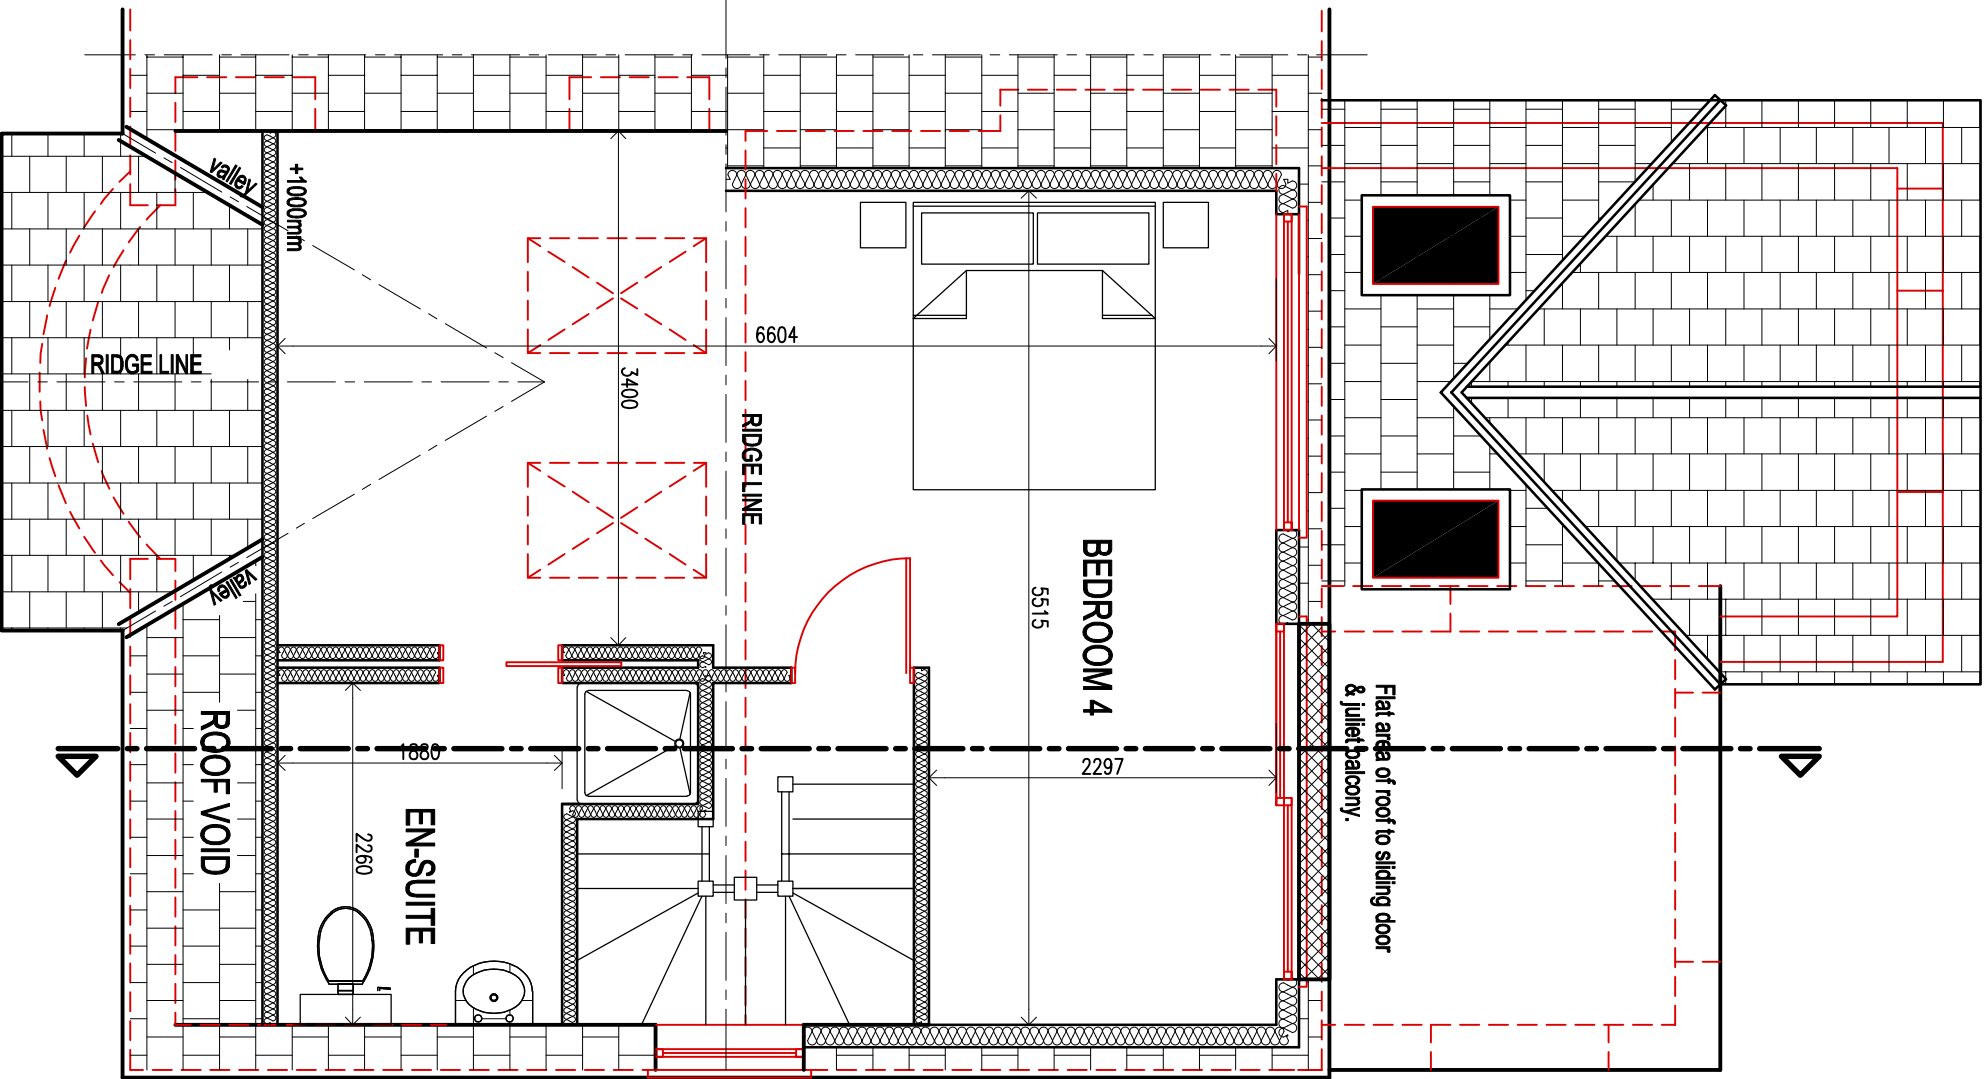

ADDITIONAL ROOF VOLUME ADDED 19.866 CUBIC METERS.

|                         |   |           |
|-------------------------|---|-----------|
| CLIENT                  |   |           |
| MR & MRS STEVEN PARSONS |   |           |
| job title               | PROPOSED REAR LOFT CONVERSION EXTENSION & REPLACING REAR CONSERVATORY ROOF @ 14 THORNEY ROAD, BAGLAN SA12 8LW. |           |
| drawing title           | PROPOSED LOFT FLOOR PLAN.                                                                                      |           |
| job No:                 | drawing No:   | scales:   |
| 24.42                   | 06   | 1:50 @ A3 |