


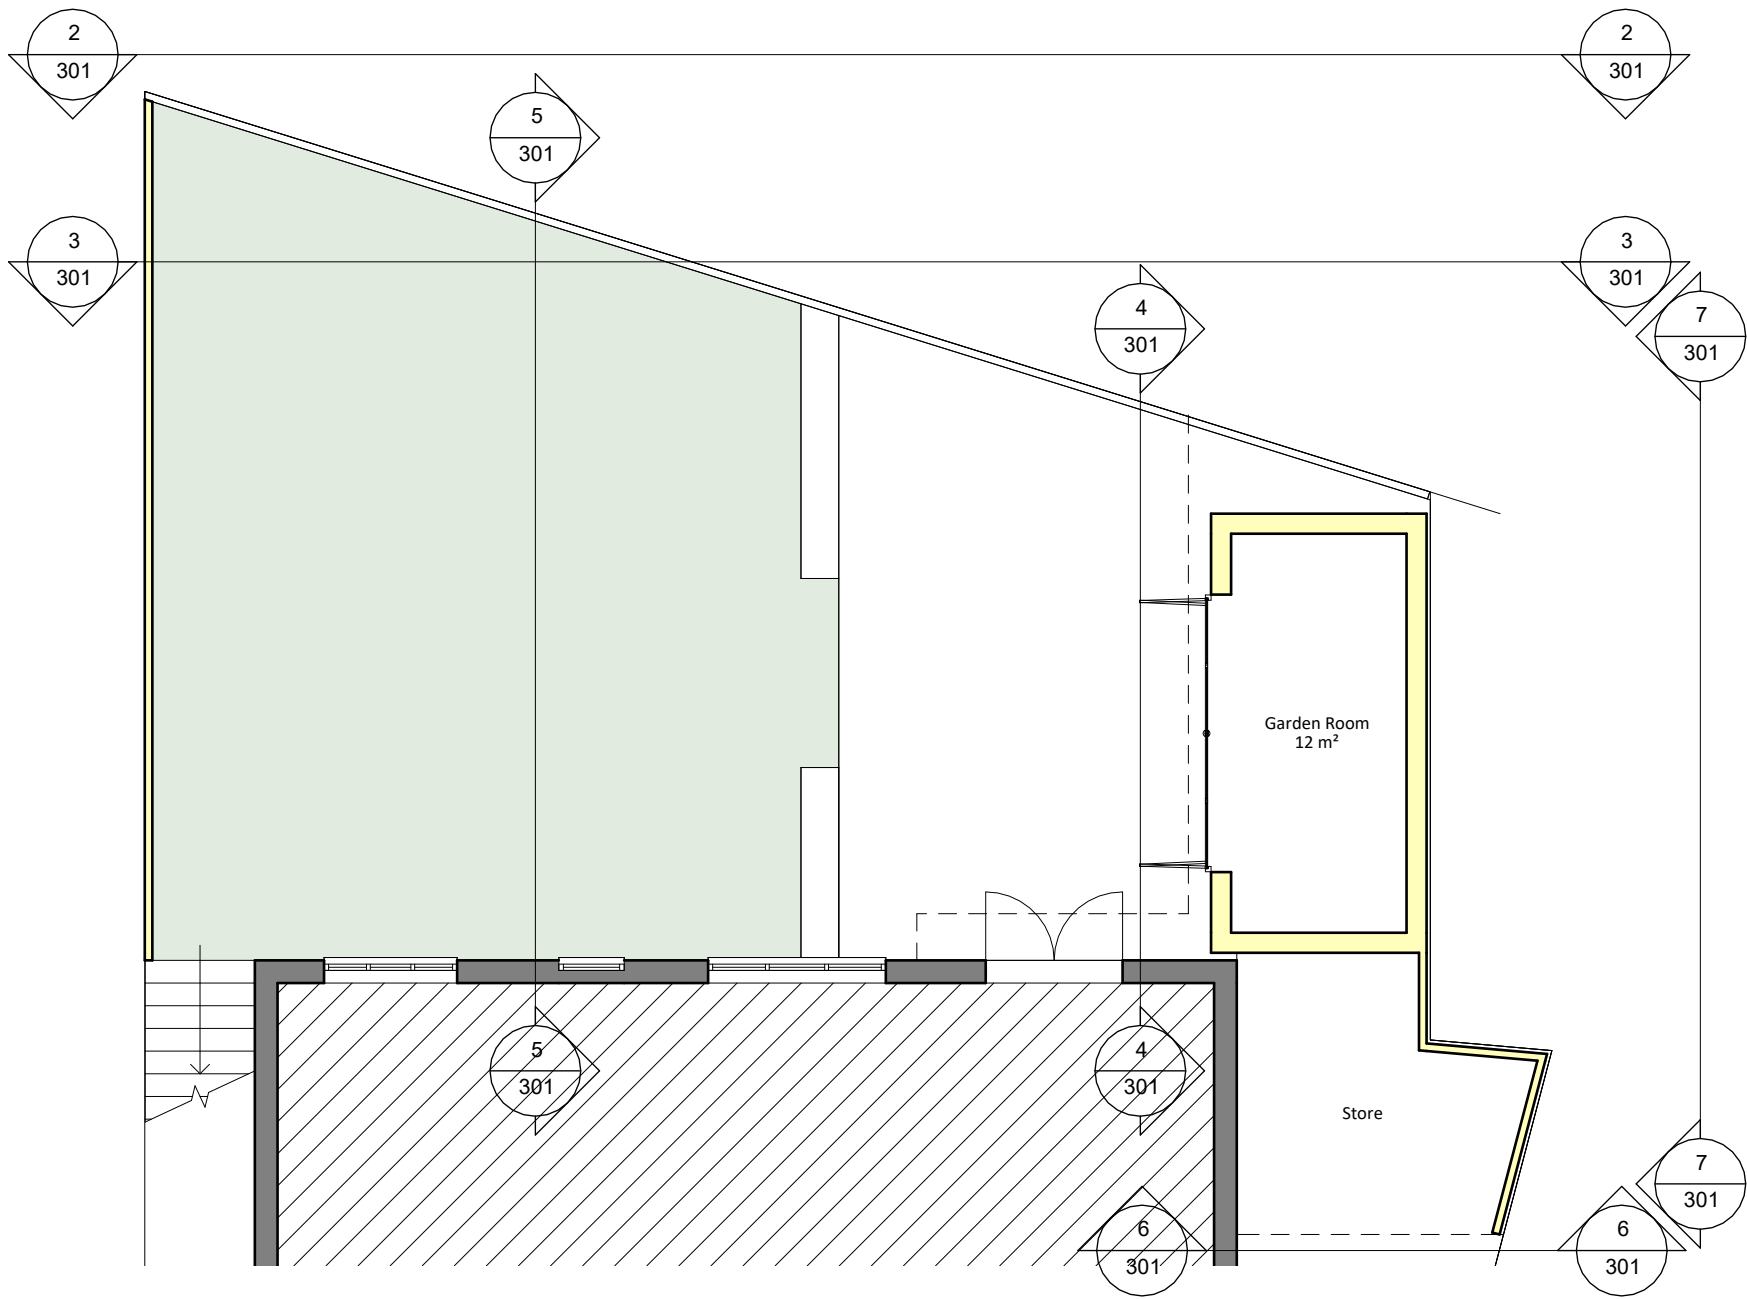

1 1.2 - Proposed Ground Floor
1 : 100

PROJECT NAME:	DRAWING TITLE:	DRAWING	PAPER SIZE	SCALE	REVISION	DATE
Garden Room & Balcony	Proposed Floor Plans	102	A4	1 : 100	A	09/29/24