



Rev. No. 1

Proj. No. 1

Project

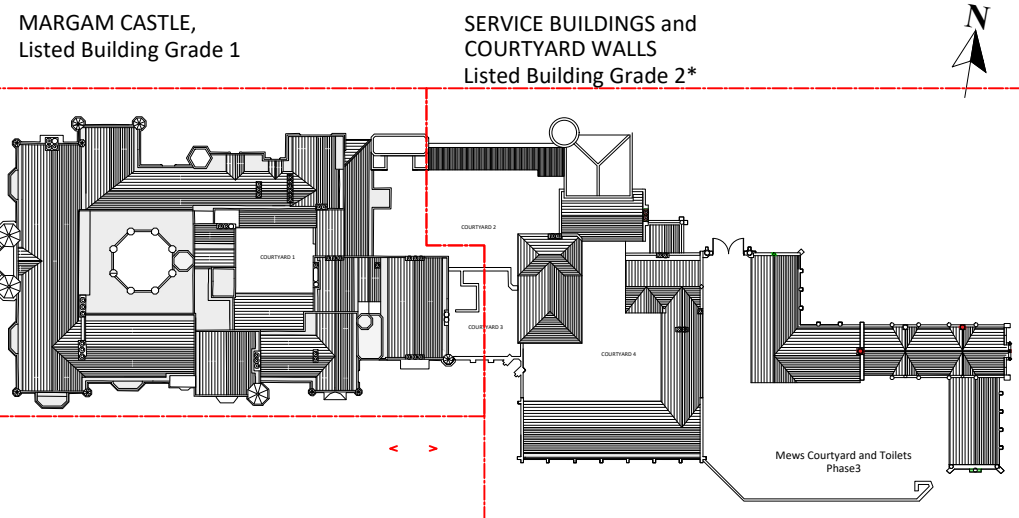


- KEY:**
- Zone 1: Clip direct to structure, including timber/ steel ceilings
 - Zone 2: Like for Like - Surface mounted PVC box trunking YT2 /existing timber skirting.
 - Zone 3: Clip direct to underside of stairs and landing.
 - Zone 4: Like for Like surface mounted PVC box trunking YT2
 - Zone 5: Wall fixings with alternative routes at rafters and in ceiling voids
- Red = Fire Alarm System
Blue = Intruder Alarm System
- Exterior Trench

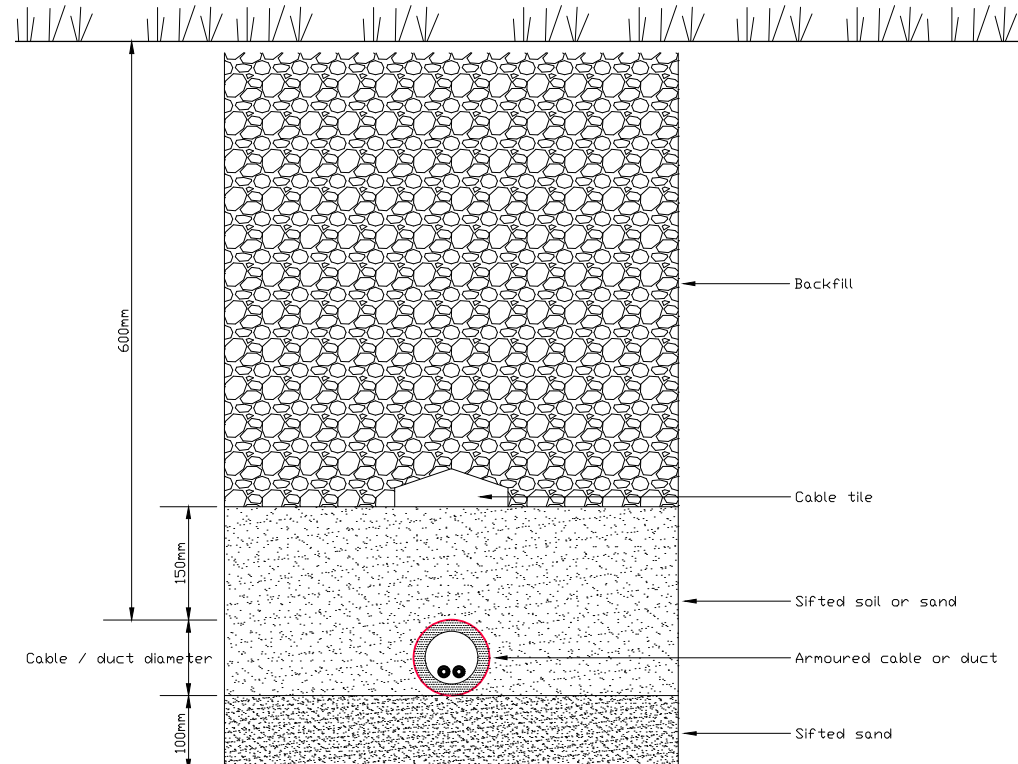

SECTION THROUGH TRENCH
Scale: 1:10 @ A1

NOTES

1. All dimensions in millimetres unless otherwise stated.

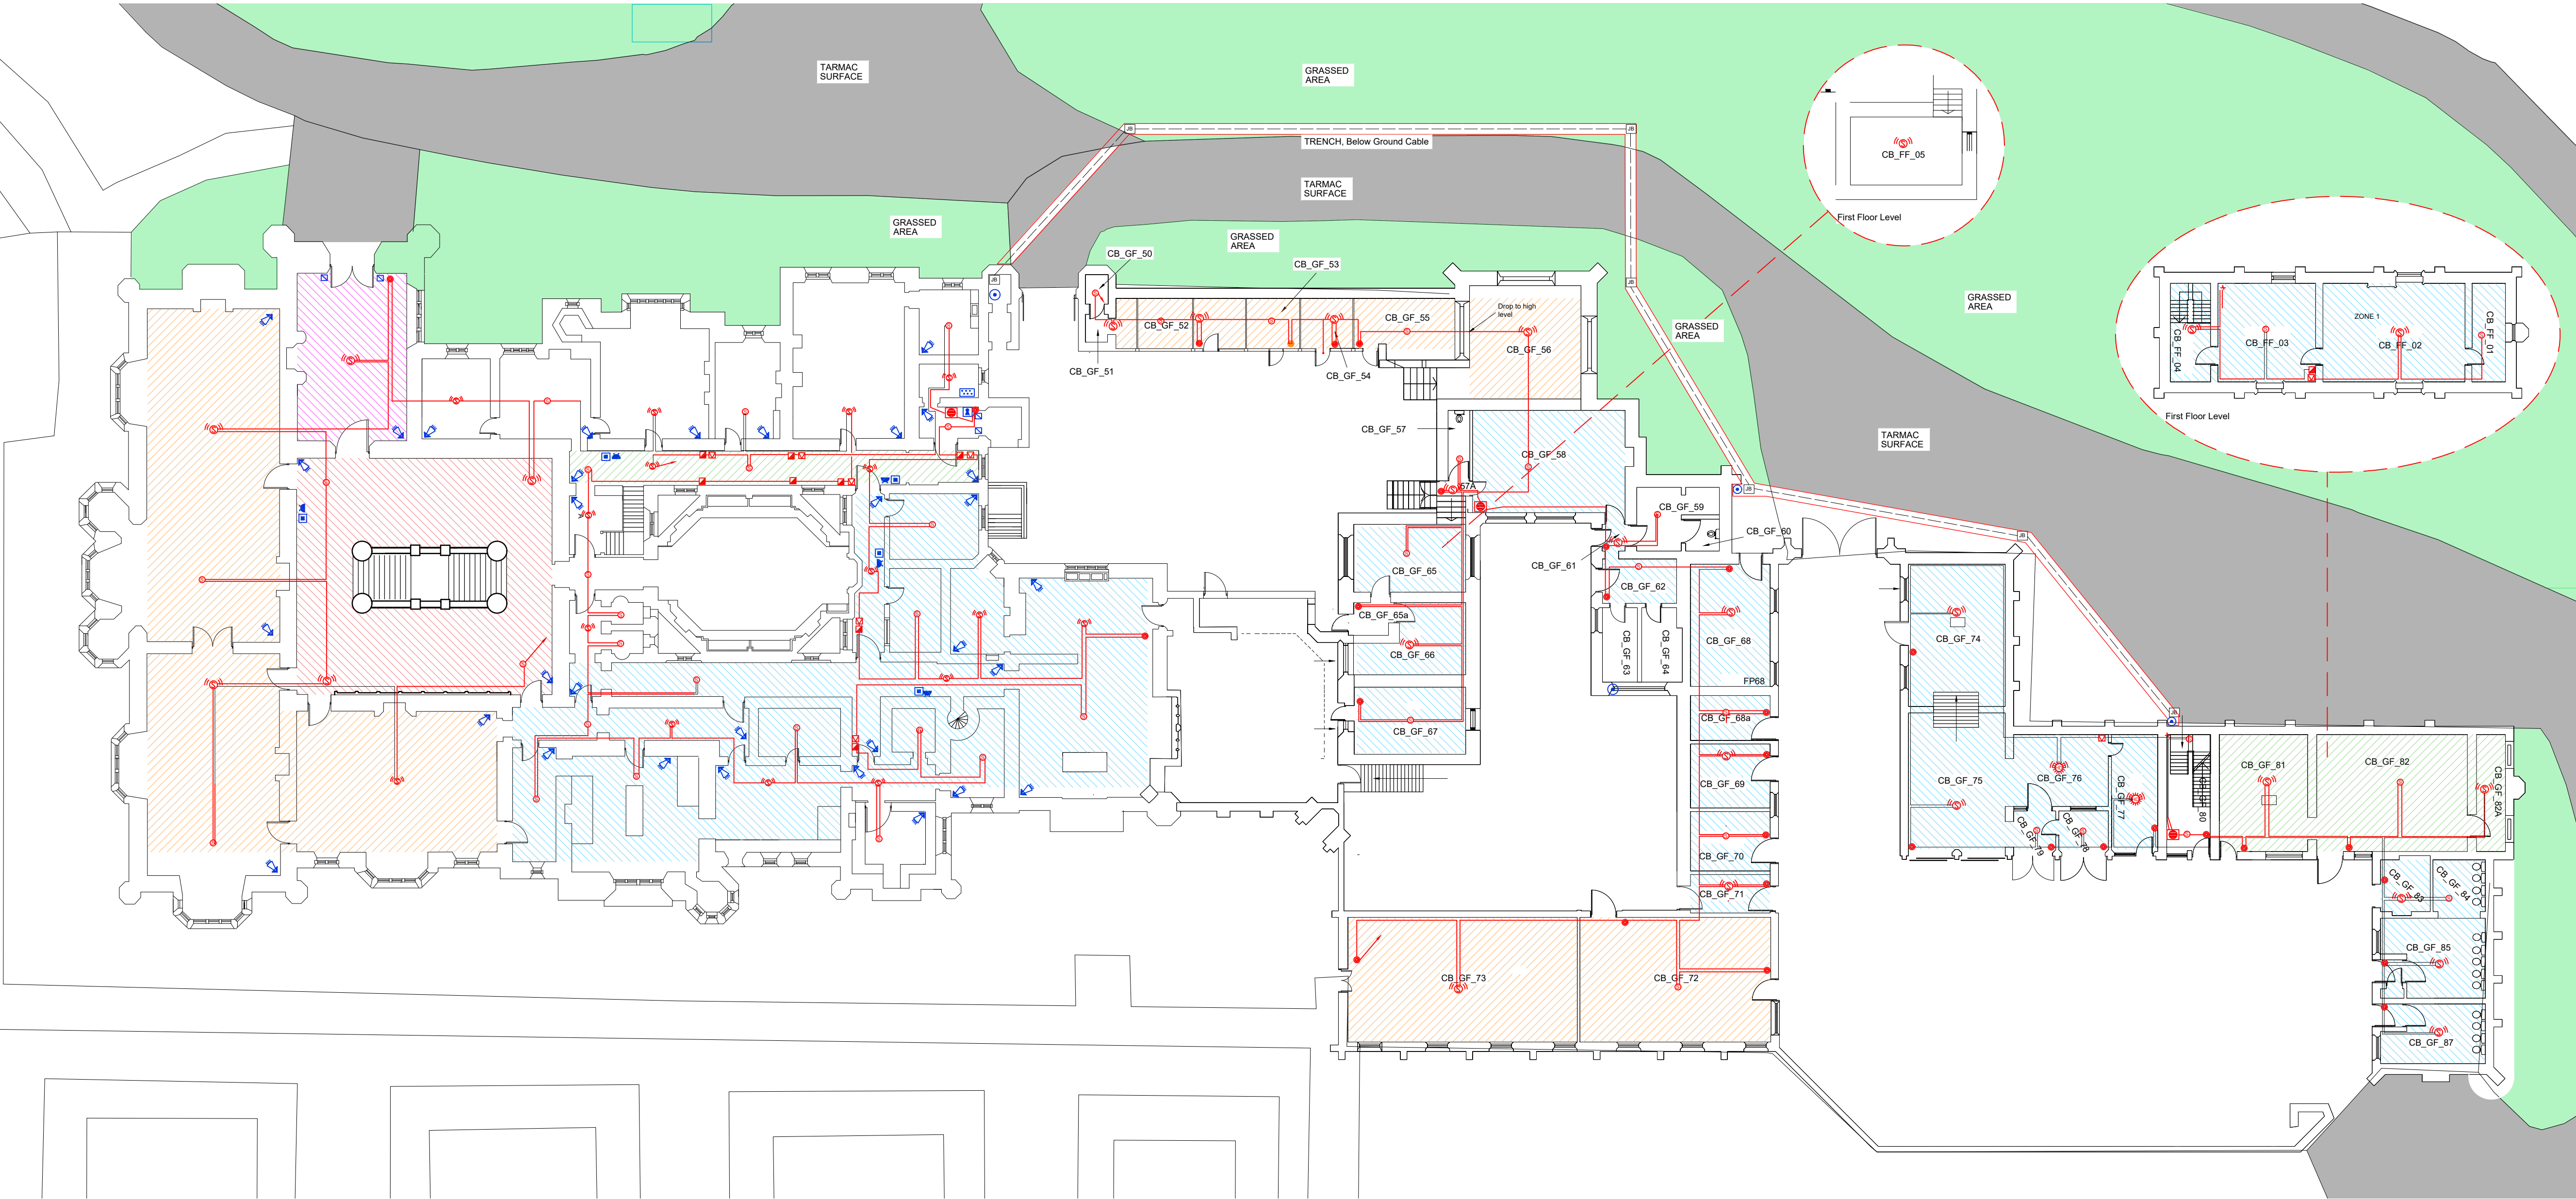

FIRE AND SECURITY ALAM SYMBOLS

	Fire Alarm System Panel.		Fire Alarm 24v Interface Unit
	Ionisation Smoke Detector c/w Base		Fire Alarm Loop Isolator
	Fixed Temperature Heat Detector c/w Base		Fire Alarm Power Supply Unit
	Fire Alarm Sounder.		Beacon Sounder Base
	Break Glass Call Point		Fixed Temp Heat Detector c/w Sounder beacon Base
	Zeon Flashing Beacon		Fixed Temp Smoke Detector c/w Sounder beacon Base
	Automatic Smoke Detector With Sounder Base		SecAlarm Passive Infra Red Dual Tec Detector
	Automatic Heat Detector With Sounder Base		Security Alarm System Panel.
	Fire Alarm Sounder with Flashing LED Beacon		Security Alarm Magnetic Door Alarm
	Fire Alarm Magnetic Door Detente's		Security Alarm Sounder
	Fire Alarm Beam Detector		Conduit drop

Rev	Details	Dr	Ch	Apr	Date
 Neath Port Talbot Castell-nedd Port Talbot County Borough Council Cynor Bwrdeistref Sirol Making a difference Gwahaniaeth er gwell					
PROPERTY & REGENERATION Nicola Pearce BSc(Hons) DipTP MRTPI DIRECTOR OF ENVIRONMENT AND REGENERATION THE QUAYS, BRUNEL WAY BAGLAN ENERGY PARK SA11 2GG www.npt.gov.uk					
Project Margam Castle and Courtyards Margam Country Park Estate Port Talbot SA13 2TJ					
Drawing Title General Arrangement Plan Application for Listed Building Consent Upgrading Security and Fire Alarms					
File No.		Property Ref. No.			
Drawn	TJE	Checked		Approved	
Date	Nov 2024	Date		Date	
Scales		1:200 Plan @ A1. 1:10 Section @ A1			
Drawing No.		4-ED-CO-003			
		Rev.			