


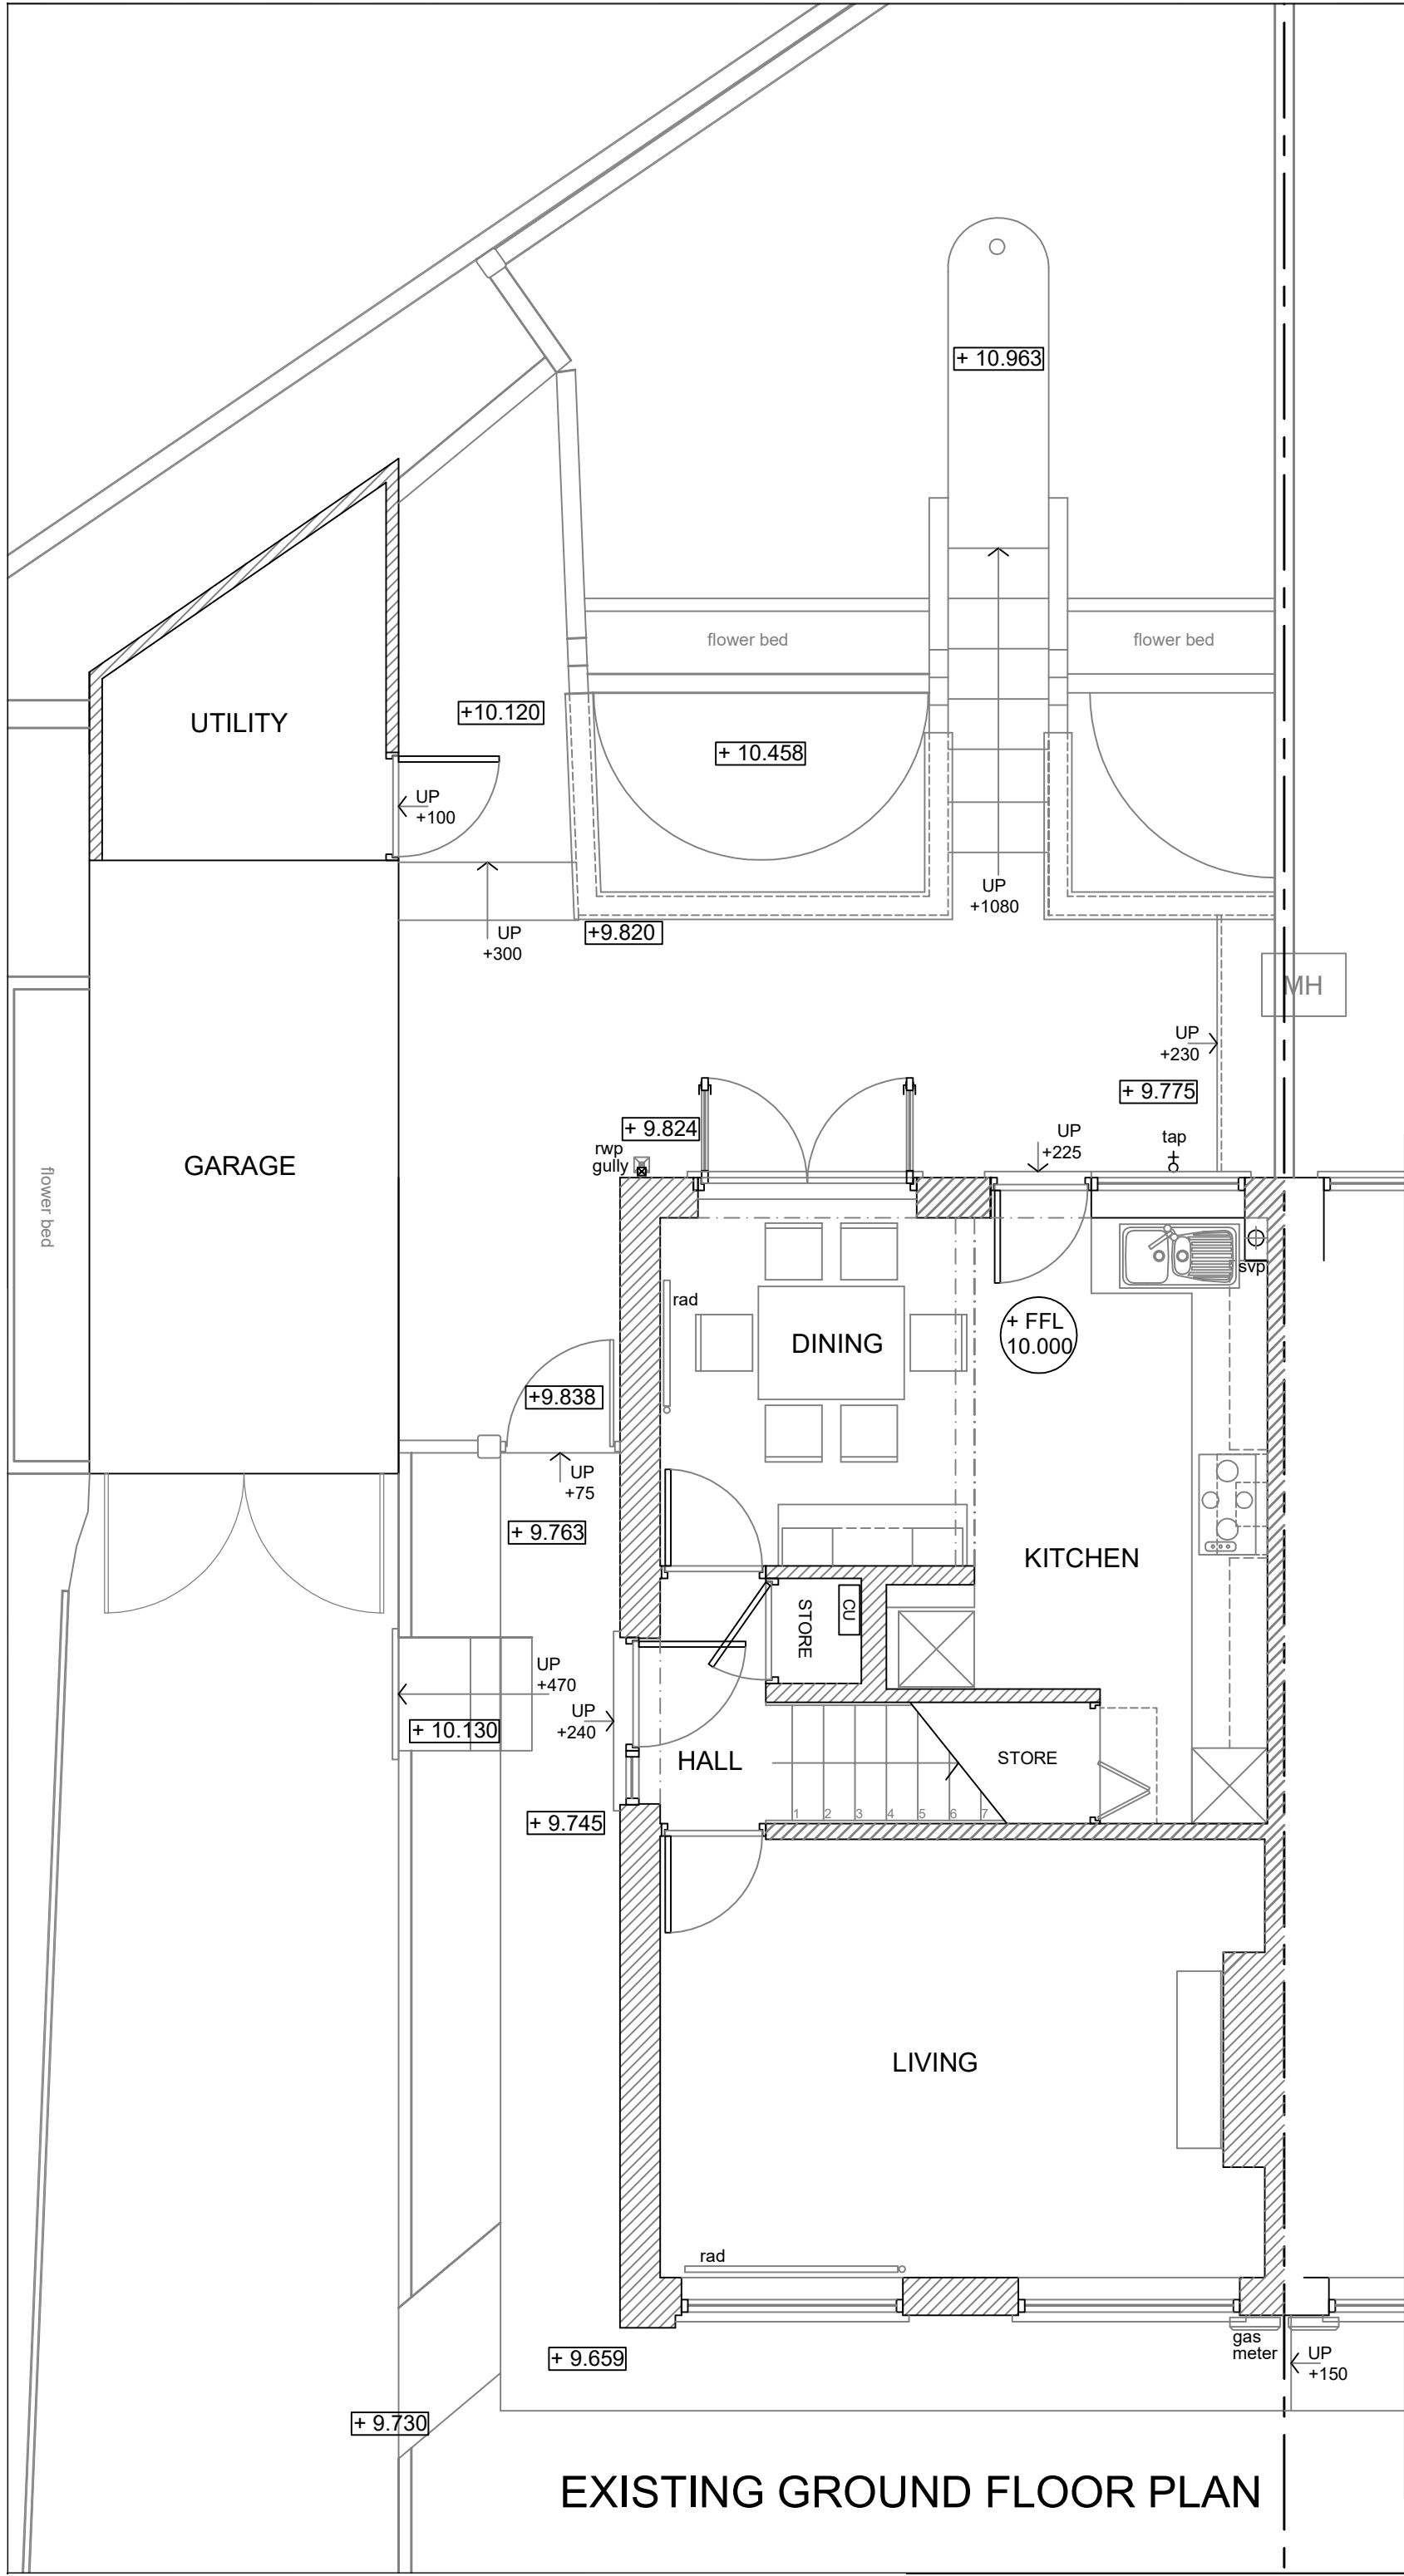

A	Datum & other levels added.	18/11/24
Rev	Description	Date
07800 789453 01639 282789 carolineg@seagreydesign.co.uk www.seagreydesign.com design for: extensions / house renovations / conversions		
Site RUTH & HUW HOWELL 74 PINE VALLEY CWMAVON, PORT TALBOT SA12 9NG		
Dwg Title EXISTING BUILDING GROUND FLOOR PLAN GENERAL ARRANGEMENT		
Drawn By: CLG		Date: 15/05/2024
Scale: 1:50 @ A3L		Dwg No: 24-457P/102
REV	A	