


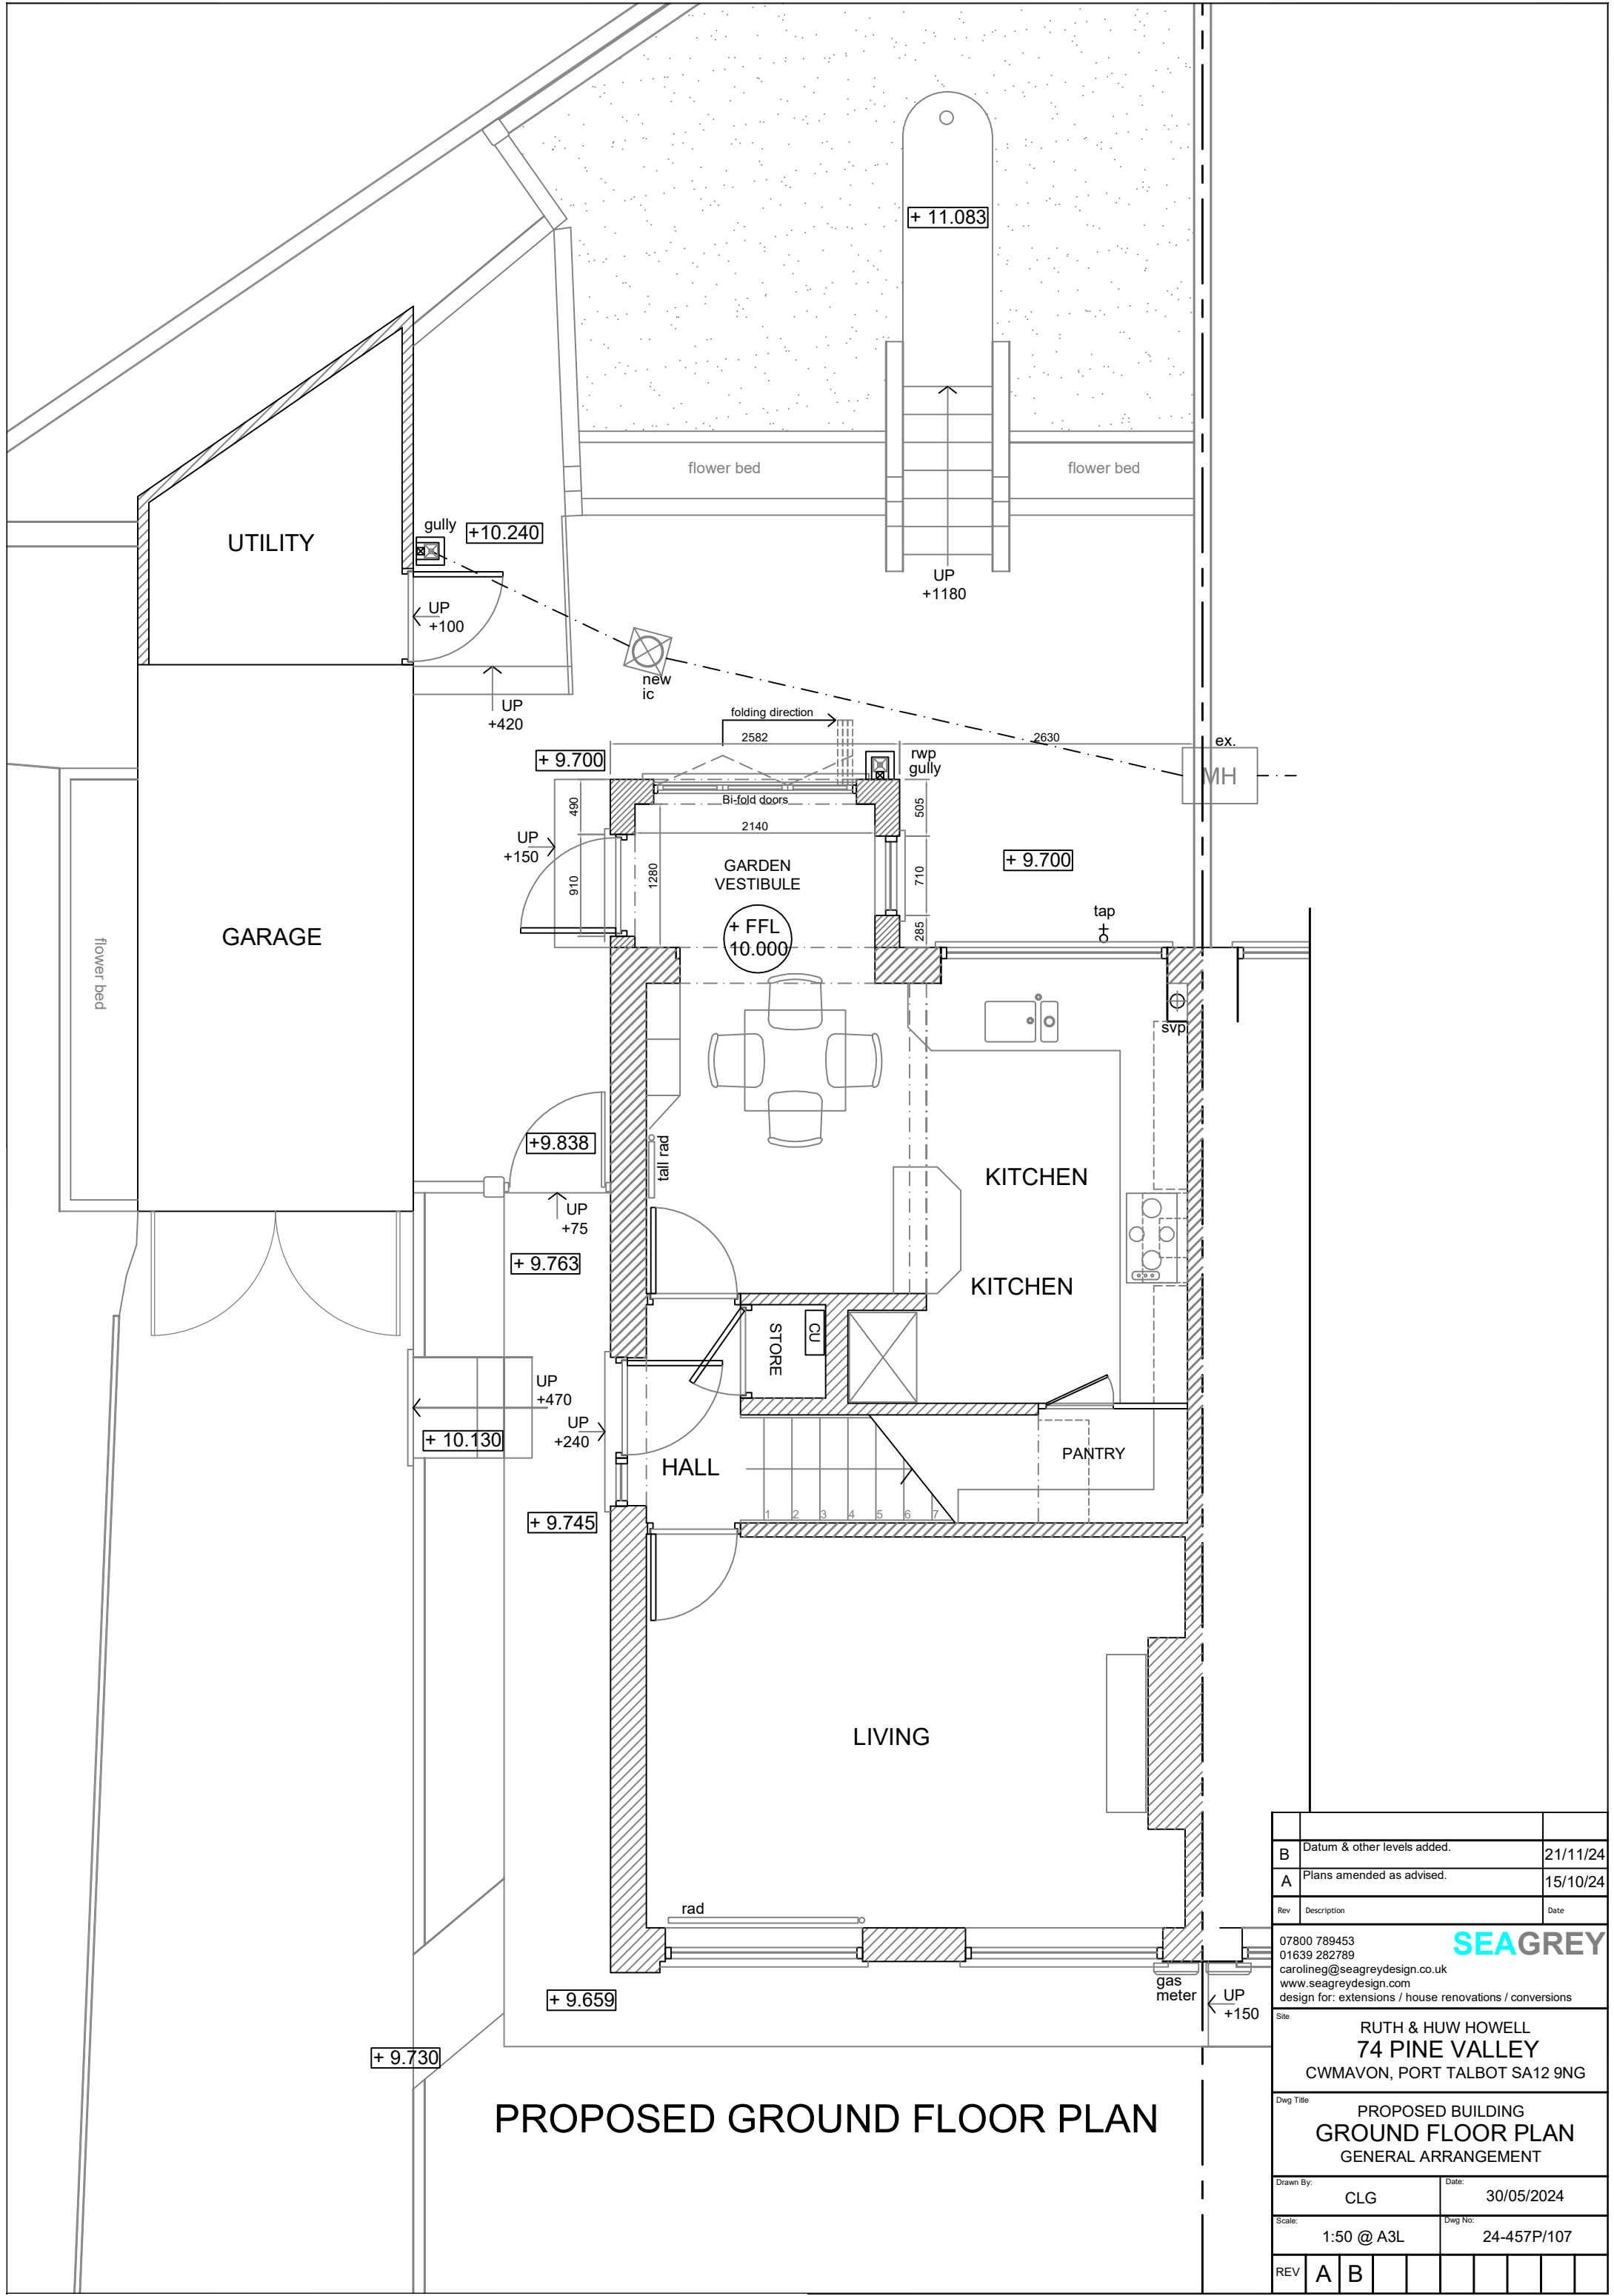

PROPOSED GROUND FLOOR PLAN

B	Datum & other levels added.	21/11/24
A	Plans amended as advised.	15/10/24
Rev	Description	Date
07800 789453 01639 282789 carolineg@seagreydesign.co.uk www.seagreydesign.com design for: extensions / house renovations / conversions		
SEAGREY		
Site		
RUTH & HUW HOWELL 74 PINE VALLEY CWMAVON, PORT TALBOT SA12 9NG		
Dwg Title		
PROPOSED BUILDING GROUND FLOOR PLAN GENERAL ARRANGEMENT		
Drawn By:		Date:
CLG		30/05/2024
Scale:		Dwg No:
1:50 @ A3L		24-457P/107
REV	A	B