




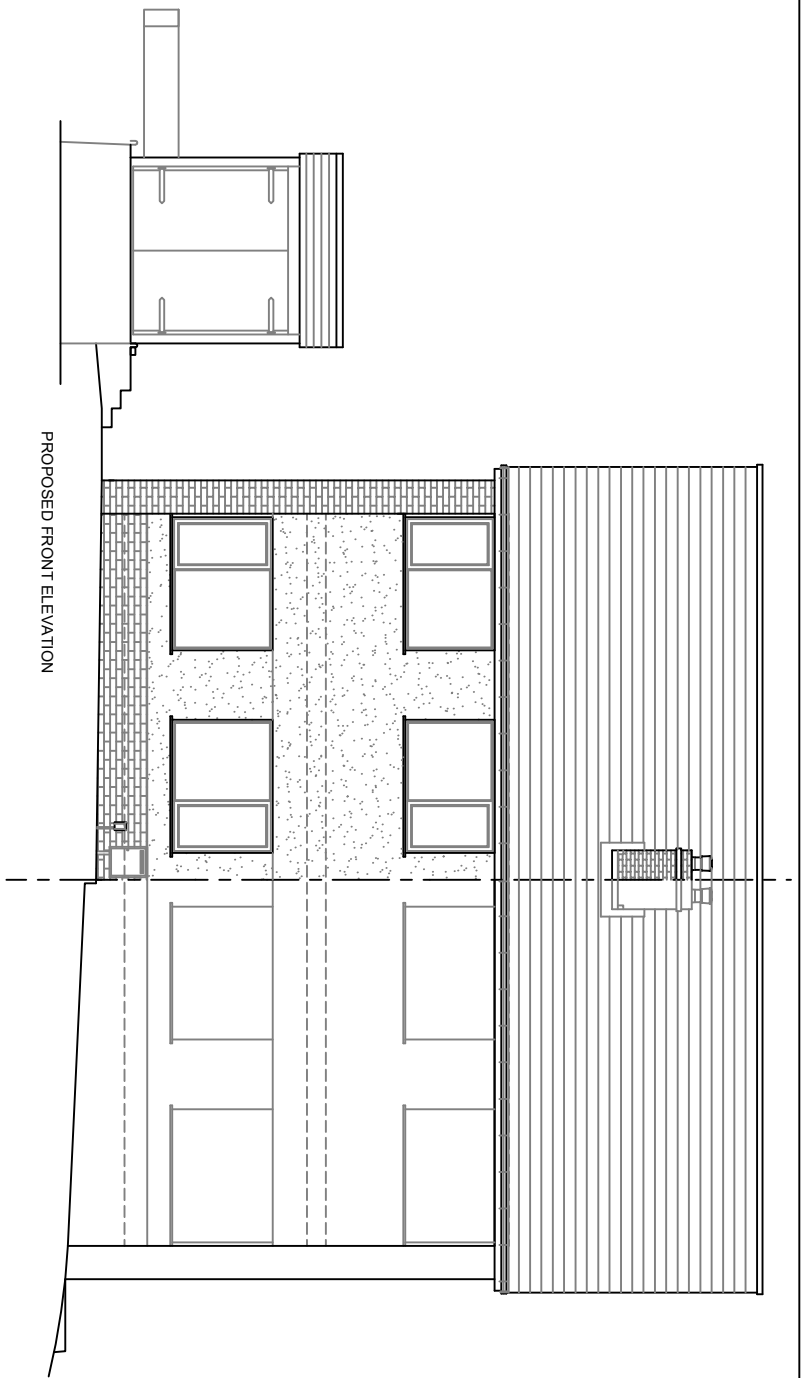


PROPOSED FRONT ELEVATION

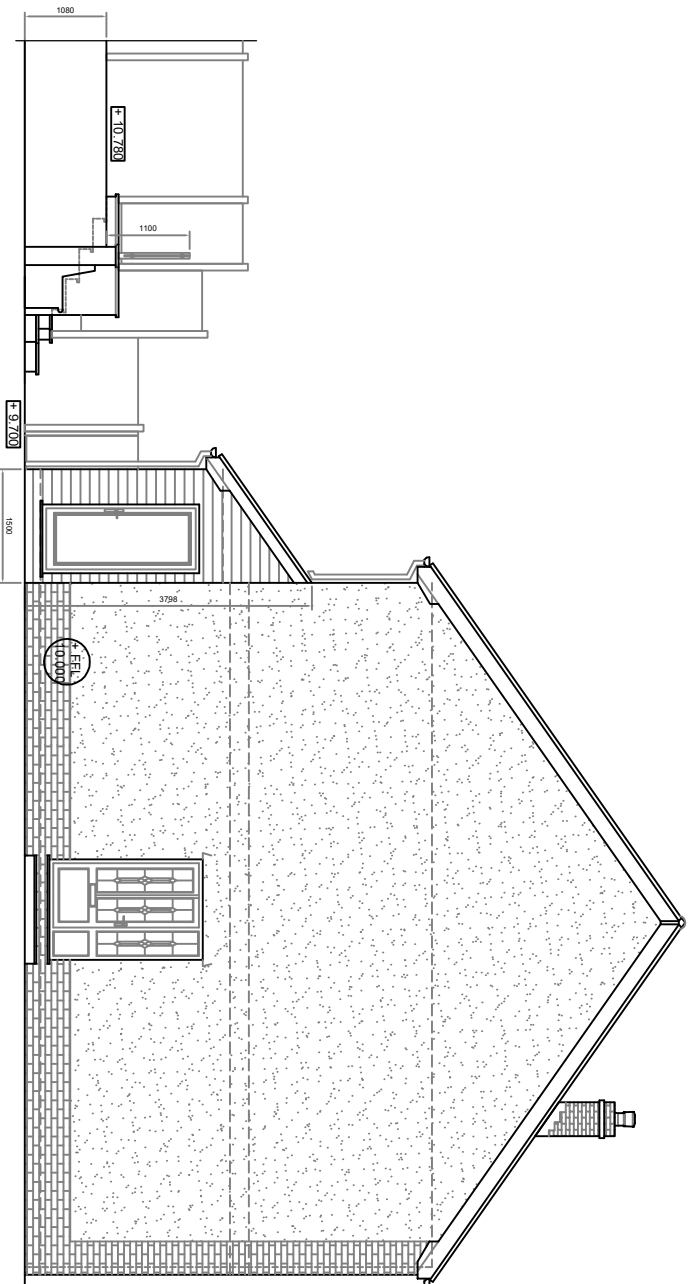

PROPOSED RH SIDE ELEVATION

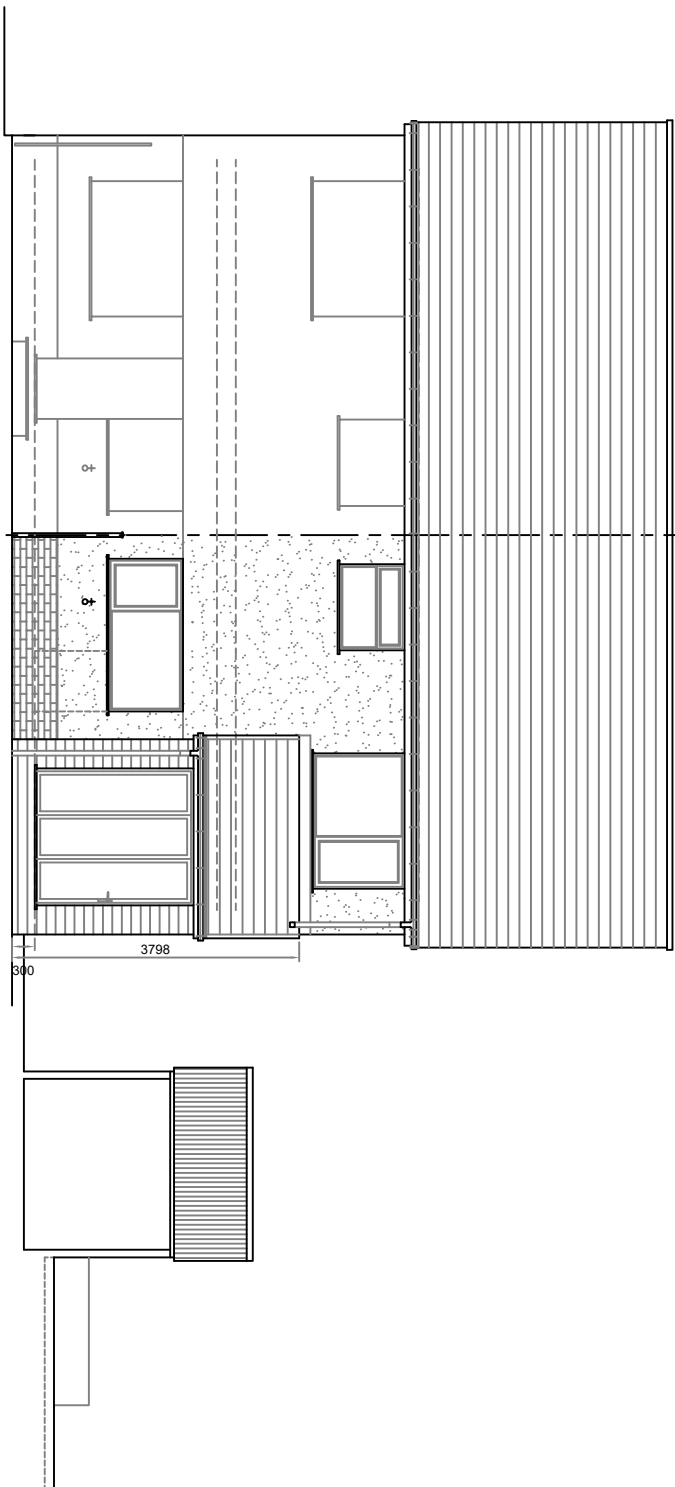

PROPOSED REAR ELEVATION

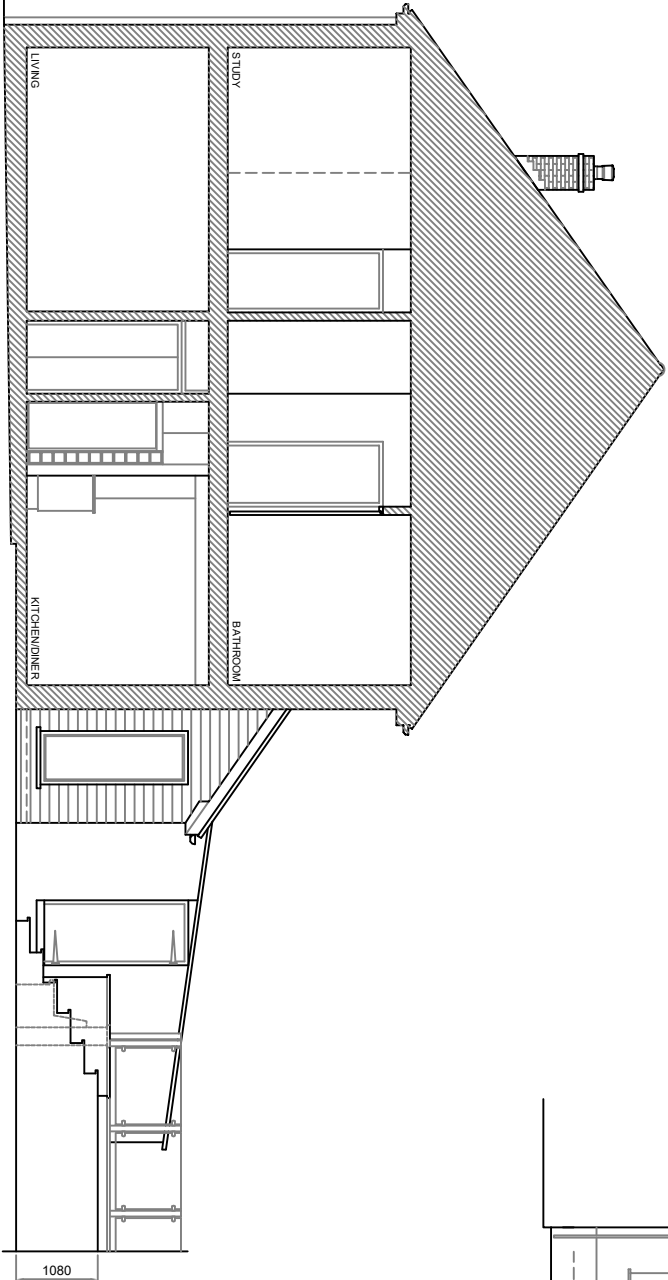

PROPOSED LH SIDE ELEVATIONAL SECTION

FINISH NOTES:

- General (Proposed) -
 - External Wall Finish - Grey Cedral cement cladding
 - Doors - White uPVC (to match ex.)
 - Windows - White uPVC (to match ex.)
 - Roof - Concrete Tile (to match ex.)
 - Fascia - White uPVC
 - Soffit - White uPVC
 - Rainwater - White uPVC
- Boundaries -
 - Front - No change to existing
 - Rear Side - Existing Fences & Walls
 - Rear - New Walls & General Landscaping

B		Datum & other levels added.			
A		Elevations added with 3 options proposed.		18/11/24	
Rev	Description		Date		
		07800 789453			
		01639 282789			
		carolineg@seagreydesign.co.uk			
		www.seagreydesign.com			
		design for: extensions / house renovations / conversions			
		Site			
		RUTH & HUW HOWELL			
		74 PINE VALLEY			
		CWMAYON, PORT TALBOT SA12 9NG			
		Drawg Title			
		PROPOSED BUILDING			
		ELEVATIONS			
		GENERAL ARRANGEMENT			
Drawn By:		CLG	Date:	15/05/2024	
Scale:		1:100 @ A3L	Drawg No:	24-457P/110	
REV	A	B			