




Reproduced from an Ordnance Survey map with the permission of the
Controller of Her Majesty's Stationary Office.
©Crown Copyright. All rights reserved.



Reproduced from an Ordnance Survey map with the permission of the
Controller of Her Majesty's Stationary Office.
©Crown Copyright. All rights reserved.



EXISTING SITE PLAN
Scale 1:250

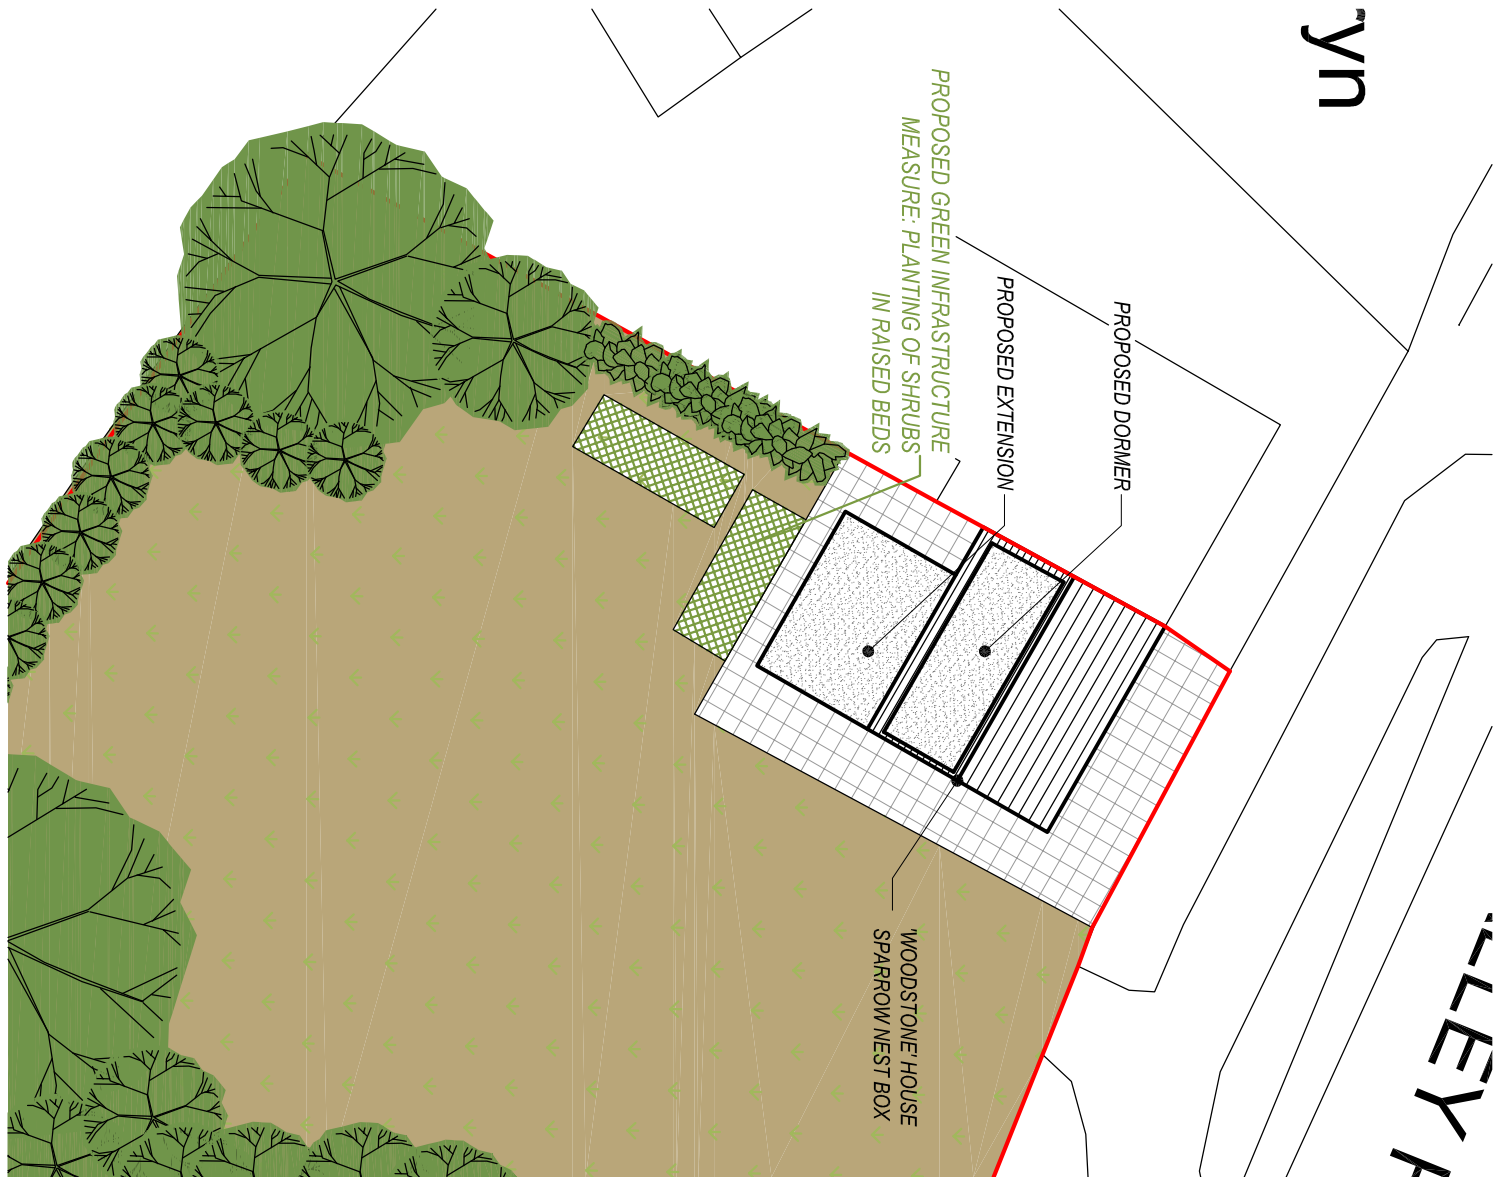

PROPOSED SITE PLAN
Scale 1:250

Client:

Mr & Mrs. Wellington
Brynhir
Penderyn Road
Hirwaun

Project Title:

PROPOSED REAR EXTENSION &
LOFT CONVERSION WITH DORMER
at Ynys Las,
Intervalley Road,
Banwen

General Notes:

1. Draw and scale from this drawing. Take figures and dimensions only.
2. Dimensions are in millimetres unless otherwise stated.

Drawing Issue:

PLANNING

Drawing Title:

EXISTING & PROPOSED SITE PLANS

Drawing No:	CPD-002	Revision:	A
Date:	07-11-2024	Revised:	02-12-2024
Scale(s):	1:250	Paper Size:	A3



Cwm Planning & Design Ltd.
(architectural and draughting services)