



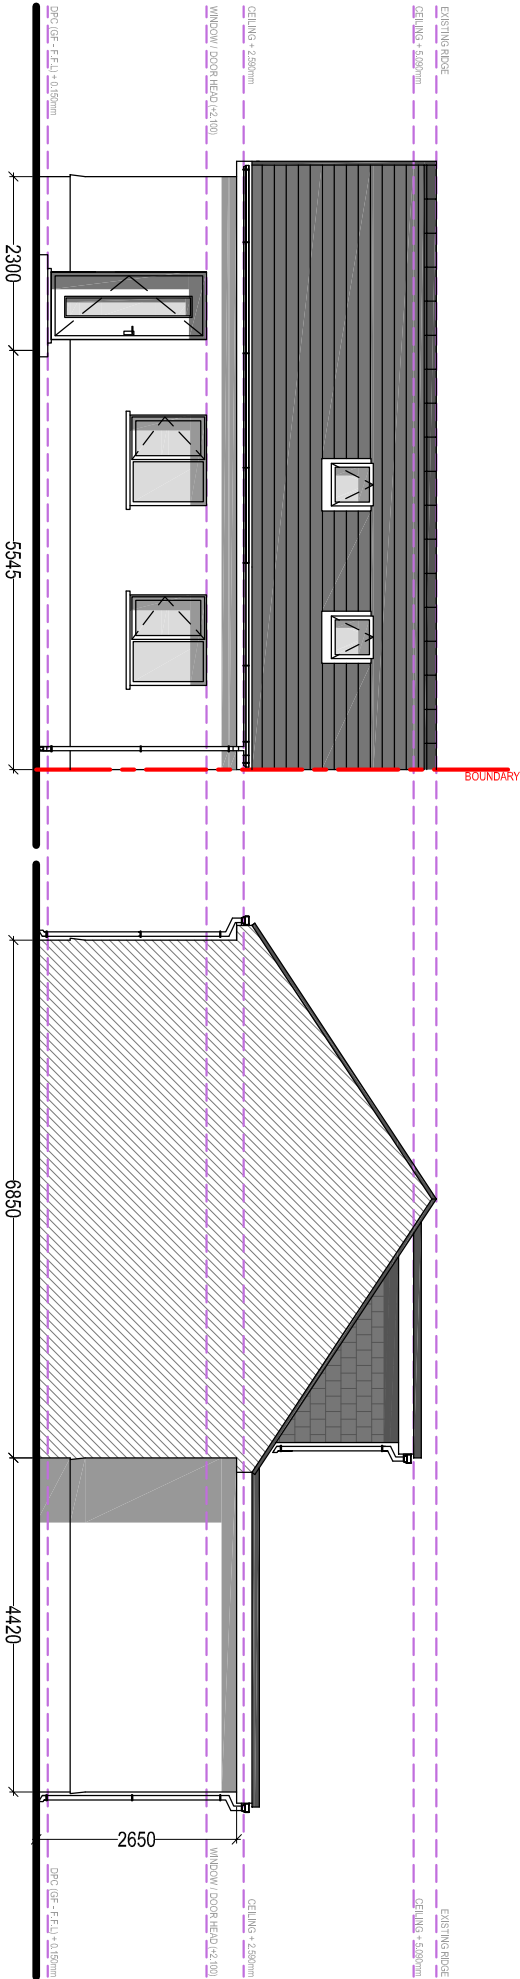


PROPOSED FRONT ELEVATION

Scale 1:100

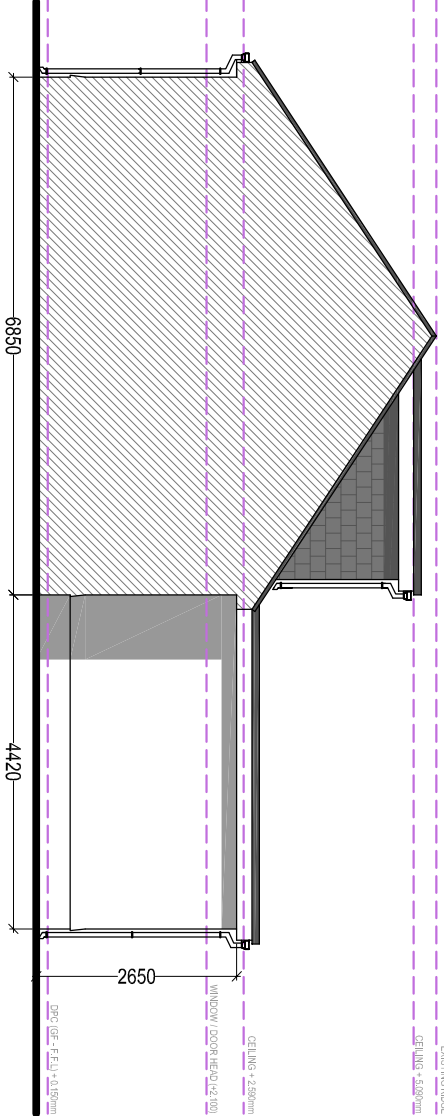


PROPOSED SIDE ELEVATION

Scale 1:100

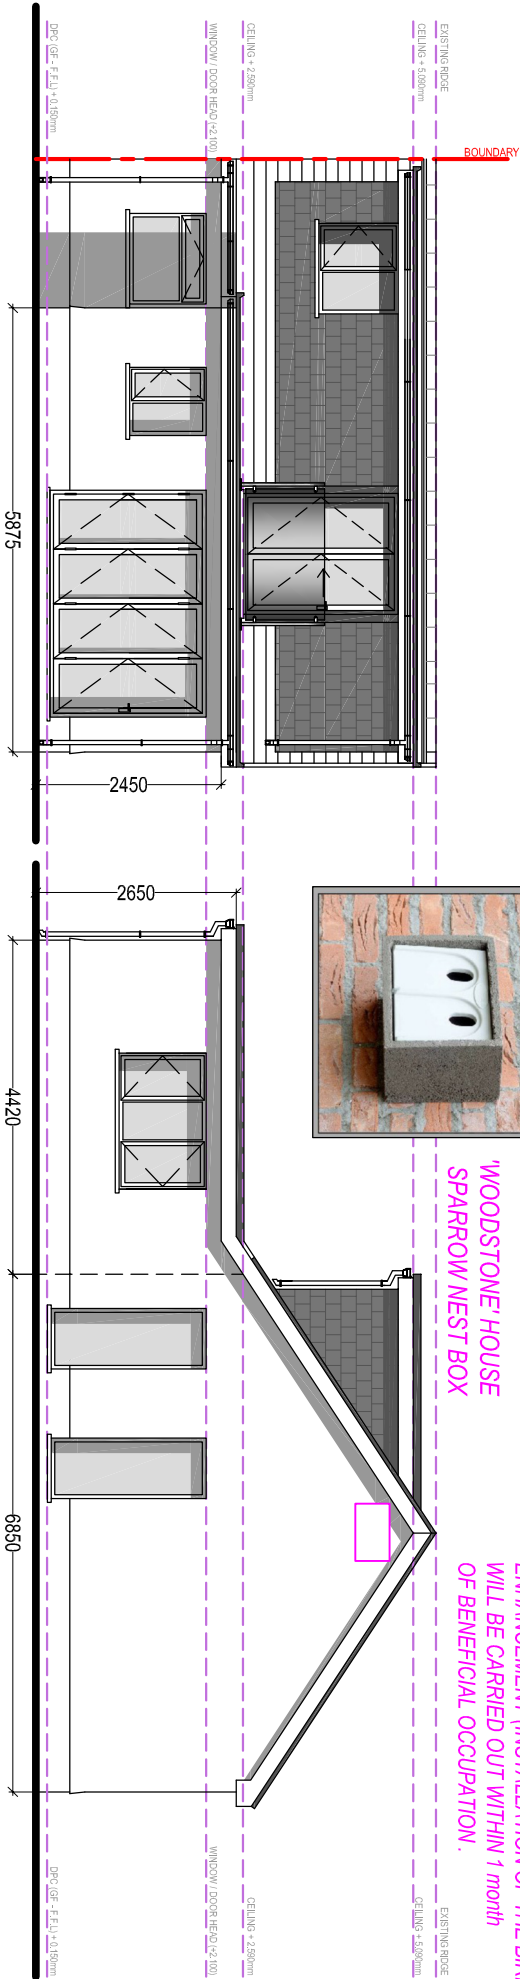

PROPOSED REAR ELEVATION

Scale 1:100

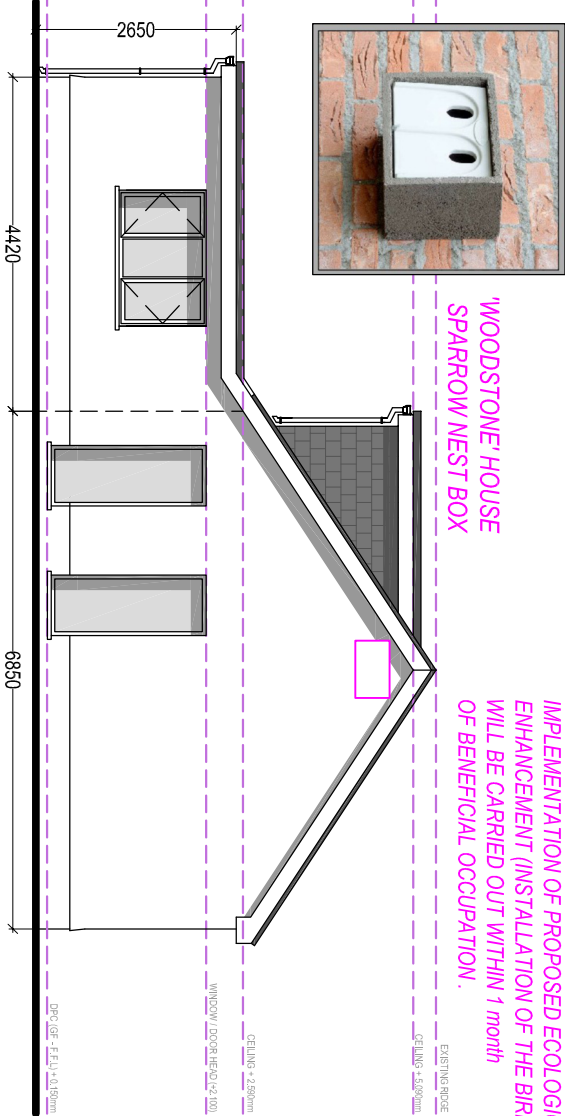

PROPOSED SIDE ELEVATION

Scale 1:100

NOTE:
IMPLEMENTATION OF PROPOSED ECOLOGICAL
ENHANCEMENT (INSTALLATION OF THE BIRD BOX)
WILL BE CARRIED OUT WITHIN 1 month
OF BENEFICIAL OCCUPATION.



'WOODSTONE' HOUSE
SPARROW NEST BOX

Client:		Mr & Mrs. Wellington Brynhir Penderyn Road Hirwaun	
Project Title:		PROPOSED REAR EXTENSION & LOFT CONVERSION WITH DORMER at Ynys Las, Intervalley Road, Banwen	
General Notes:		1. Draw and scale from this drawing. Take linear dimensions only. 2. Dimensions are in millimetres unless otherwise stated.	
Drawing Issue:		DRAWING	
Drawing Title:		PROPOSED ELEVATIONS	
Drawing No:	CPD-004	Revision:	A
Date:	07-11-2024	Revised:	02-12-2024
Scale(s):	1:100	Paper Size:	A3



Cwm Planning & Design Ltd.
(architectural and draughting services)