


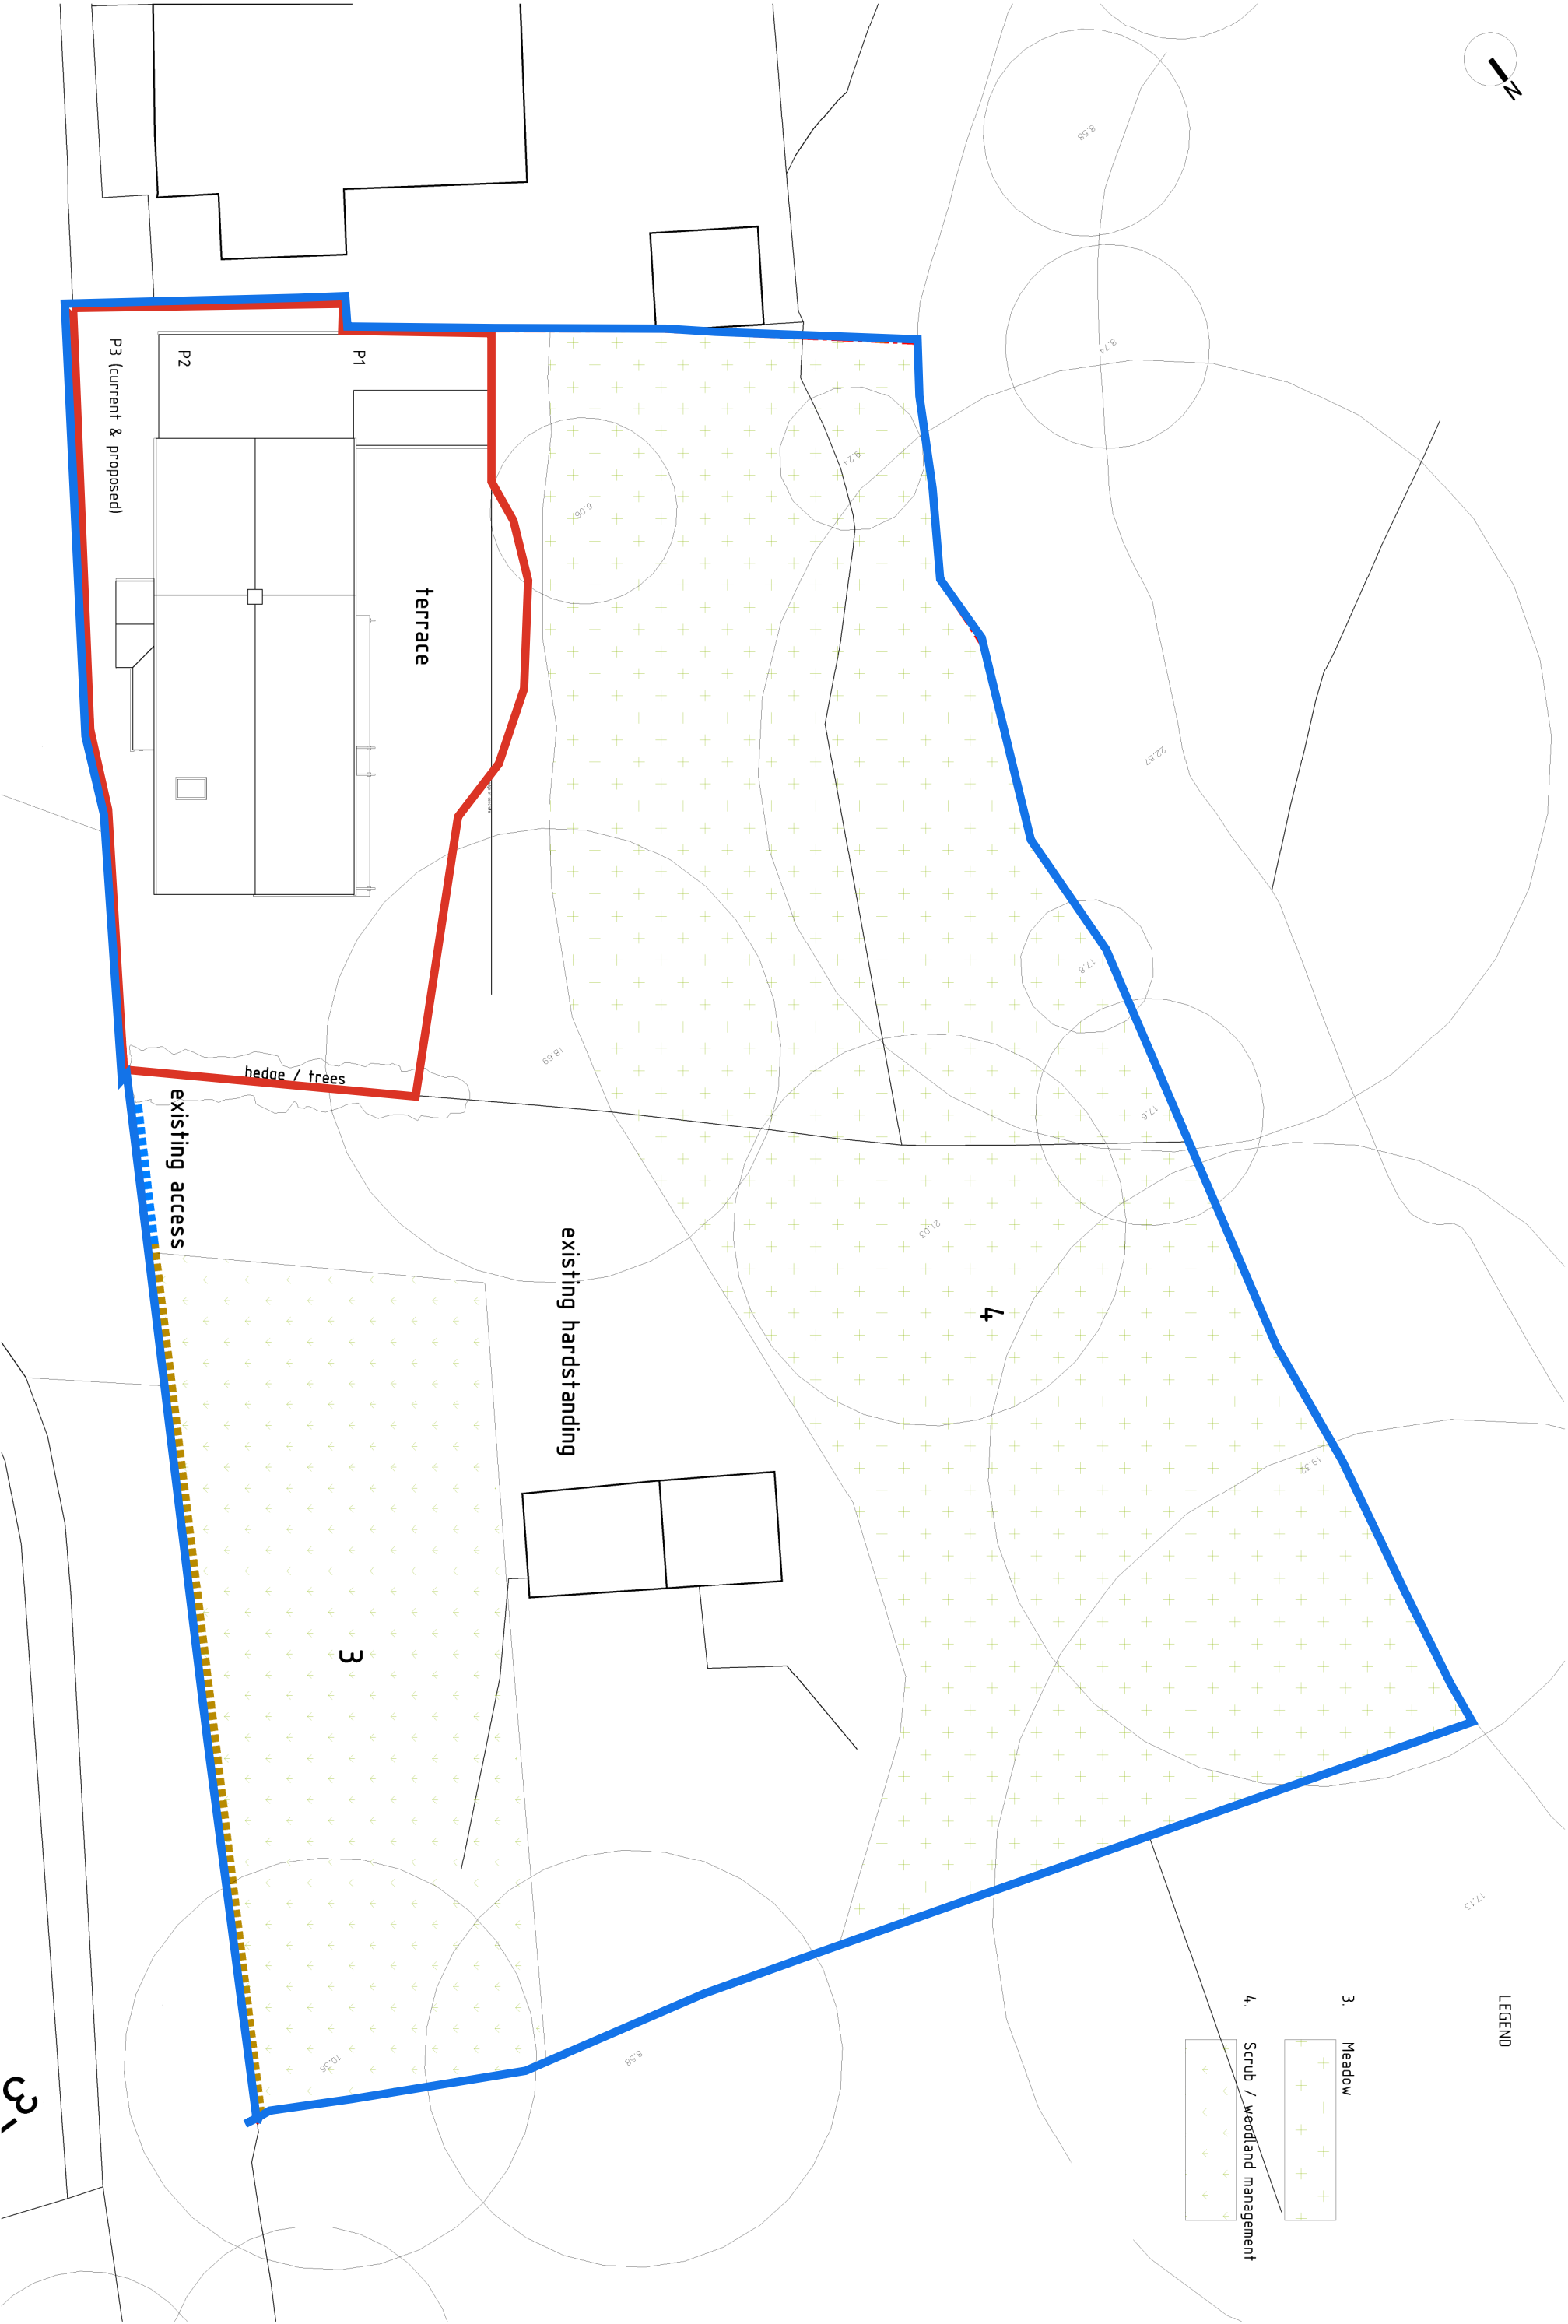

LEGEND

3. Meadow
4. Scrub / woodland management



31

CONNECTIONS DESIGN

Project
Proposed Redevelopment at 30 Taillywd - Neath

Drawing Title
Proposed Site Plan

minor amendments				11 09 24		A	
Item	Scale	Job No.	date	Dwg No.	Rev		
1:200 @ A3		J24/07	P06		A		