

Roof Legend

Ss_45_40_47_09
Brown roof system

Ss_30_40_30_72
Reinforced bitumen membrane warm roof covering systems


Ss_30_40_65_50
Metal profiled sheet self-supporting roof covering

Loose stone
Perimeter gutter in

Loose stone
Mechanical plant base pocket infill
(plant locations to be confirmed as part of next stage of MEP design)

Perimeter

1999)

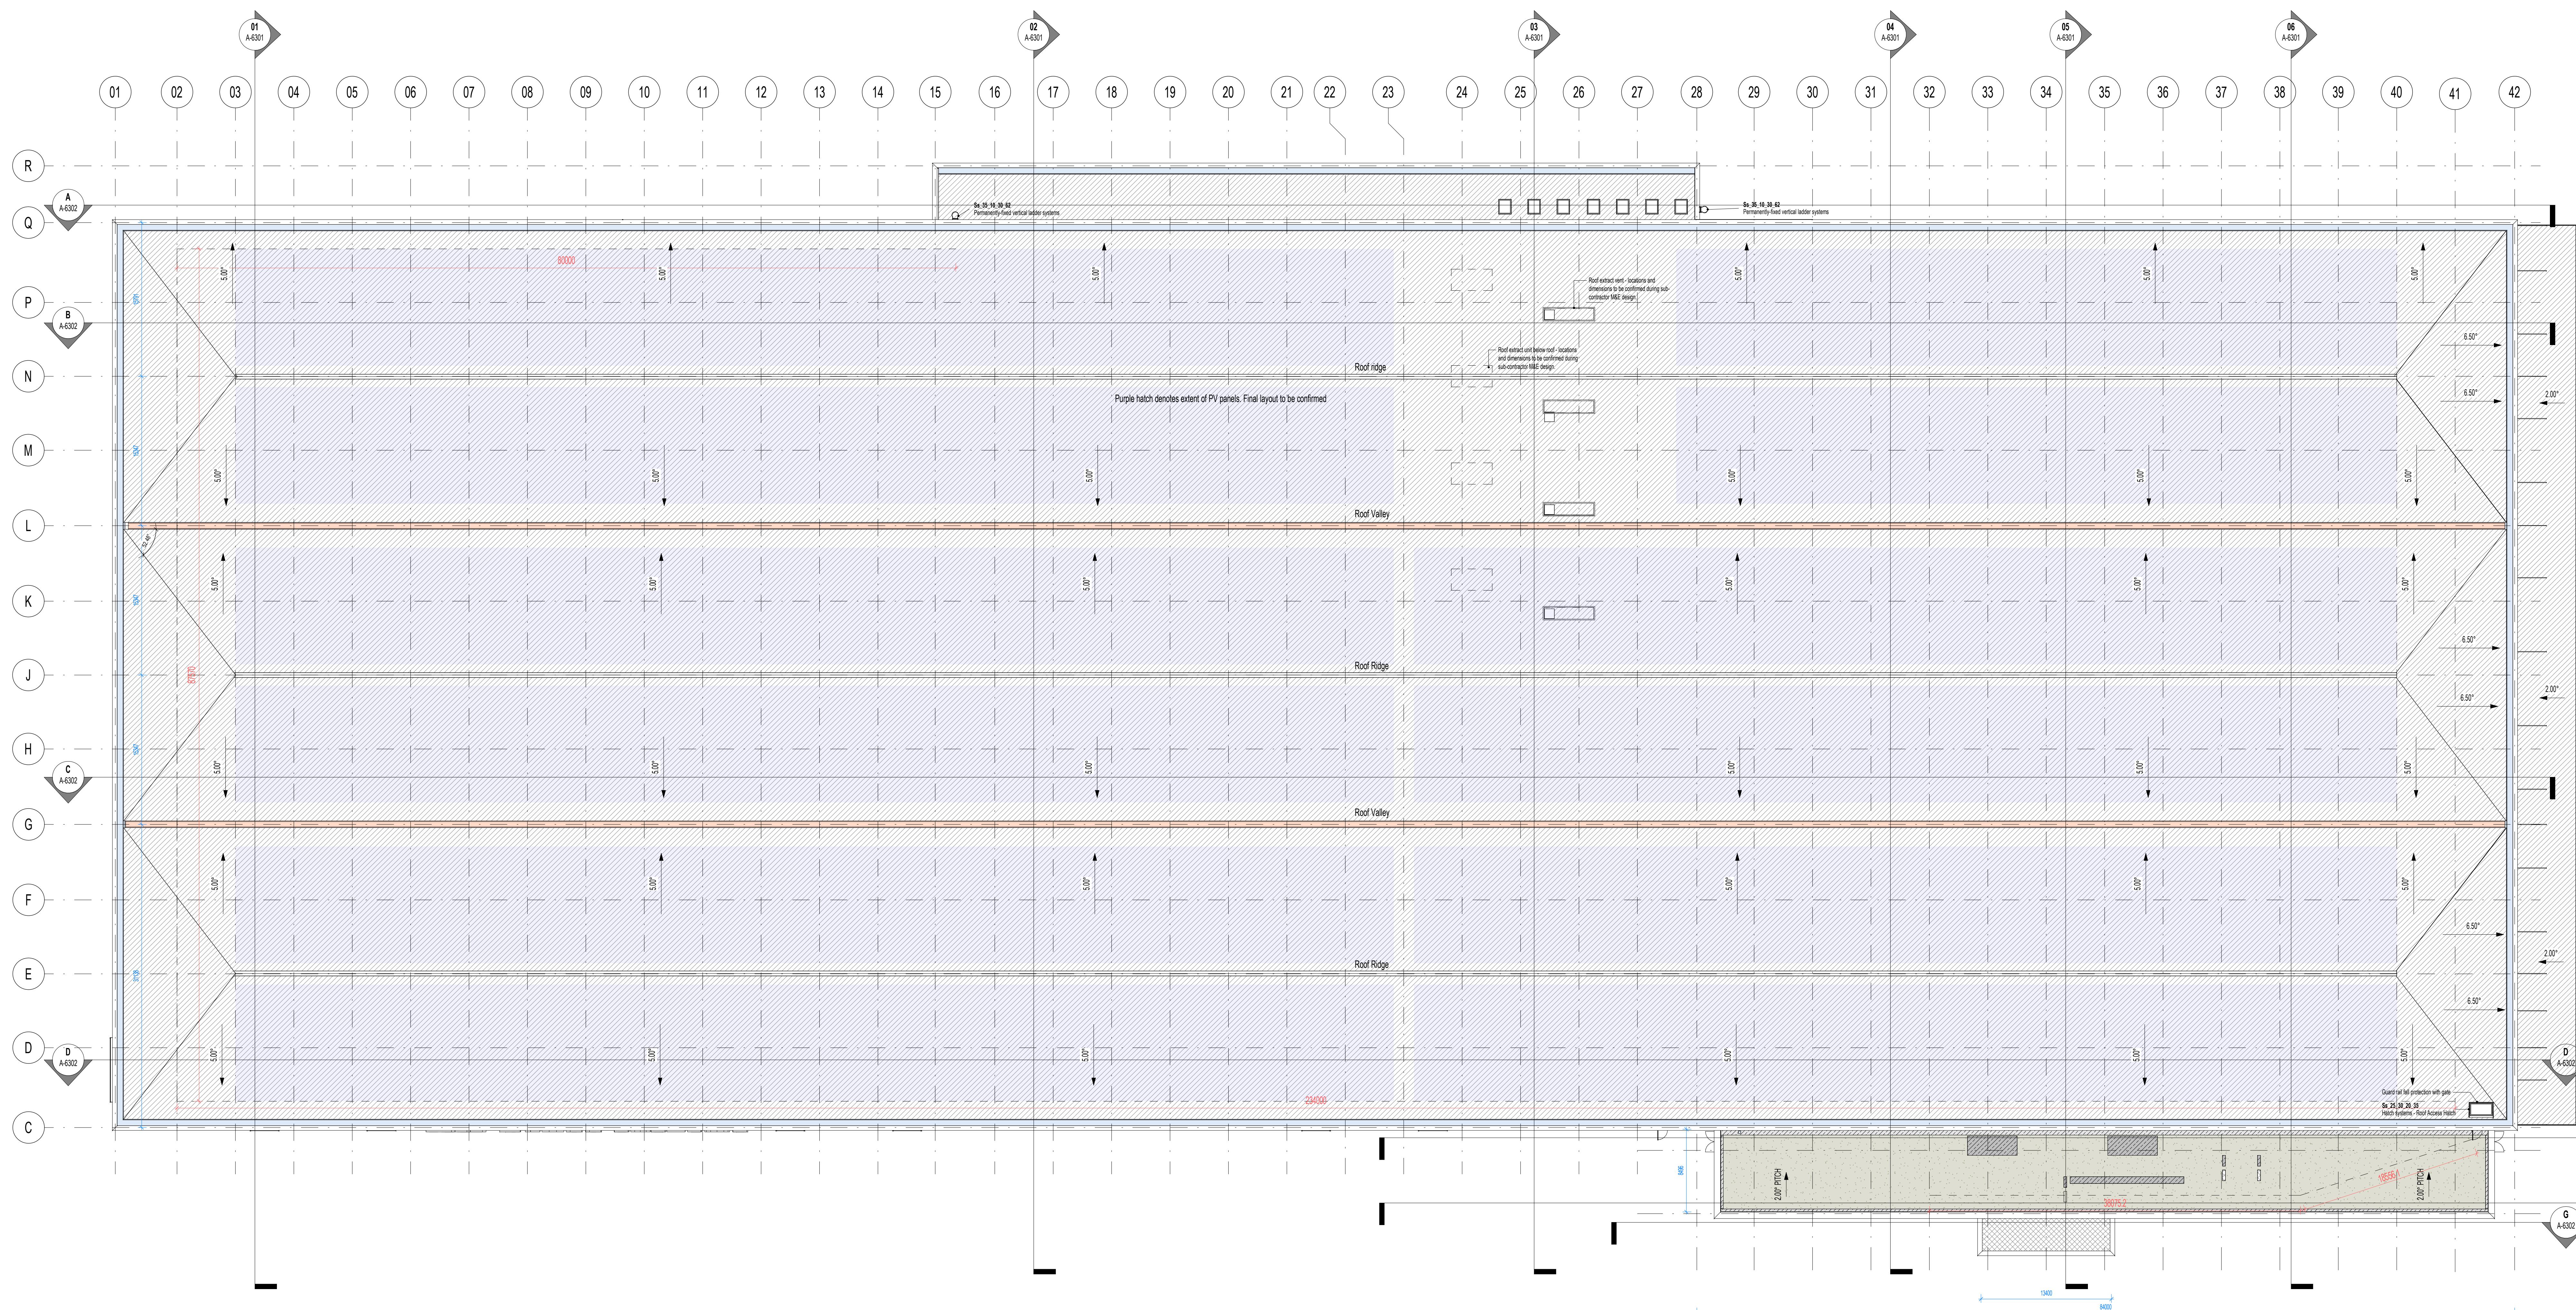

P11	Issued for planning non-material amendment [L] [S] [M] [MR]	
P12	Grid setting out layout [L] [S] [M] [MR]	11/08/2022
P13	Preliminary Stage 05 issue for coordination purposes only	31/07/2022
P14	Rooflights adding following client request [L] [S] [M] [MR]	19/05/2022
P15	Issued for Non-material Preliminary Submission [L] [S] [M] [MR]	13/04/2022
P16	Stage 4 design added following client review [L] [S] [M] [MR]	20/03/2022
P17	Stage 4S issue [L] [S] [M] [MR]	24/03/2022
P18	Stage 4a design updates [L] [S] [M] [MR]	20/02/2022
P19	Preliminary Stage 4a issue [L] [S] [M] [MR]	23/01/2022
P20	Issued to support discharge of Planning Condition 09 [L] [S] [M] [MR]	23/01/2022
P21	Design and layout updated following client review and design development [L] [S] [M] [MR]	28/10/2022
P22	Rev Stage 3 issue [L] [S] [M] [MR]	02/09/2022
P23	Rev DESIGN DRAWING CHECKED BY APPROVED BY DATE	
P24	RIBA Plan of Work 2013 WORKSTAGE LEVEL OF MODEL DEFINITION DATE	
P25	Stage 5 - Manufacturing & Construction	Lo 4a - Pre-site Model
PURPOSE OF ISSUE - SUITABLE FOR:	BS1192 STATUS	
Planning Submission	Stage 5a - Stage Approval	

 **GLASS SYSTEMS**
UK'S NUMBER ONE



lawray architects
penseiri

CARDIFF 029 2052 8140
LONDON 0207 138 3560
WREXHAM 01978 357 887
www.lawray.co.uk
CLIENT
Glass Systems

PROJECT TITLE
New Glass Production Facility

DRAWING TITLE
Proposed Roof Plan

PROJECT No. 19713 SCALE @ A0 1:250

DRAWING NO 951107-001 +A2.22P10 9512A 10710003	1132: Project- Originator - Volume - Level - Type - Role - Number	REVISION
	10502: Project- Originator - Functional - Social - Form - Discipline - Number Breakdown Breakdown	
GSB-LAW-01-RF-DR-A-6103		P11

DO NOT SCALE

Any discrepancy or query concerning this drawing should be referred to the Architect.

Copyright © LAIRRAY LIMITED

Registered Office: Greenmeadow Springs, 1 Cass Quay, Tongareva, Cook Islands
Reg. Co. No. 2724176, VAT Reg. No. 134 2146 10