

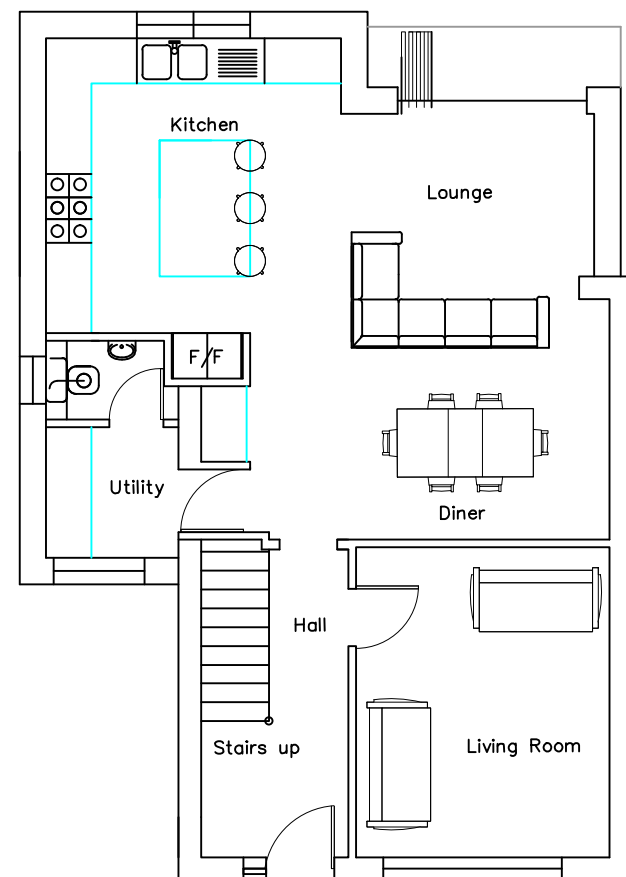


83 Glannant Way, Cimla, Neath. SAI 1 3YW

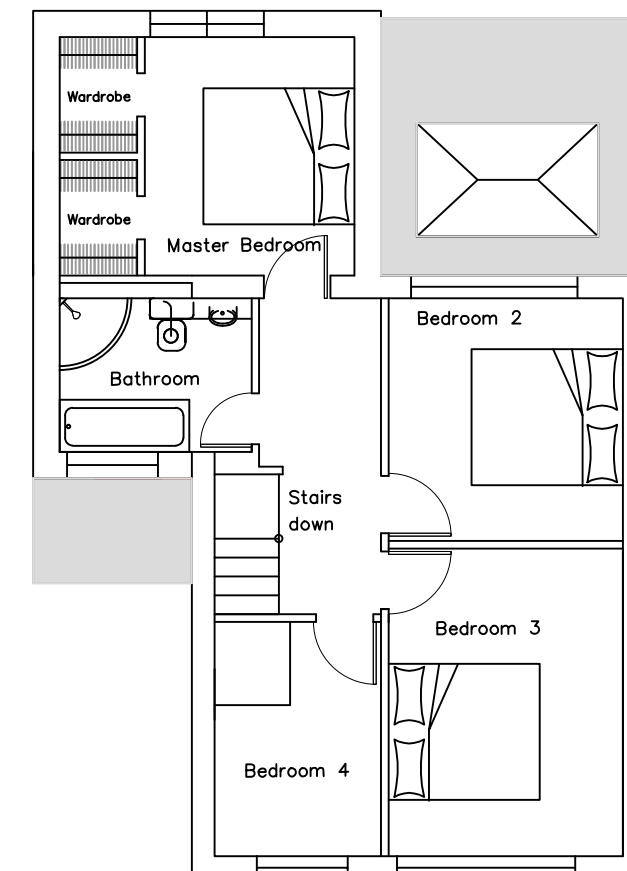

Ground Floor Scale 1 : 100

Shed/ Outhouse Scale 1 : 100

 

First Floor Scale 1 : 100

Proposed Floor Plans



Rev	By	Chk'd	Auth'd	Date	Description

Title : Proposed Plans	Drawn by : SLR	Checked by : SLR	Approved by: SLR
	Drawing Scale & Paper Size : A3 Scale : As Shown.		Date:
	Drawing status : Planning		
Project :	Drawing No. : 006		Revision : B