



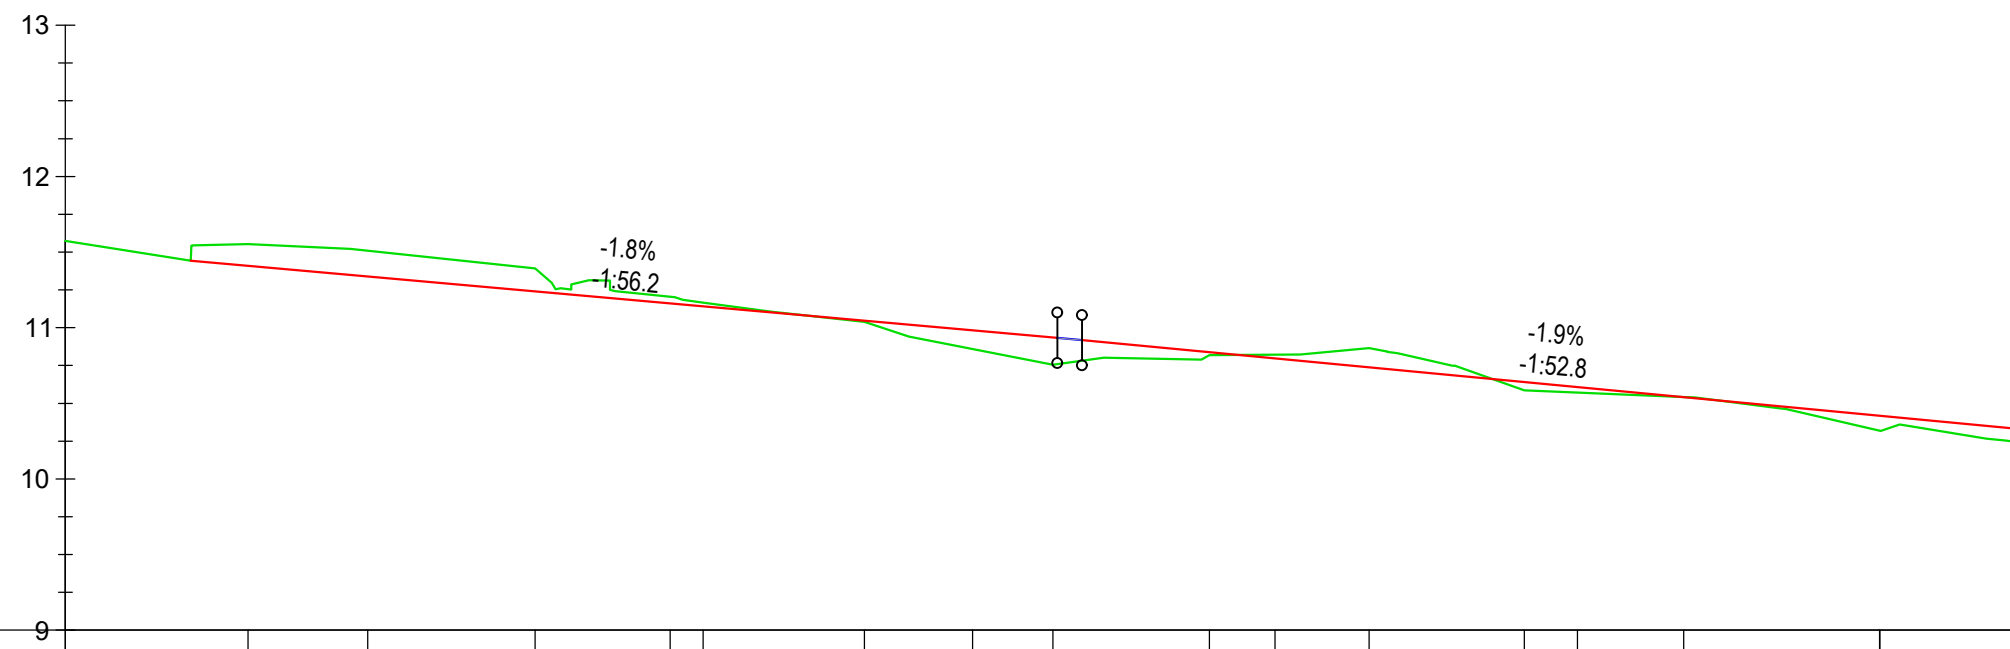

CHAINAGE			10.000		20.000		30.000		40.000		50.000		60.000
EXISTING LEVELS	11.575		11.510		11.205		10.859		10.822		10.572		10.318
PROPOSED FINISHED LEVELS			11.338		11.160		10.982		10.797		10.607		10.417
LEVEL DIFFERENCE			-0.172		-0.045		0.123		-0.025		0.035		0.099
VERTICAL GEOMETRY	Ch=4.138 Lv=11.442	G=-1.778% L=28.658						Ch=31.027 Lv=10.329	G=-1.895% L=31.027				
HORIZONTAL GEOMETRY	L=64.411												

ROAD 01 LONGSECTION
SCALE: H 1:250,V 1:50. DATUM: 9.000

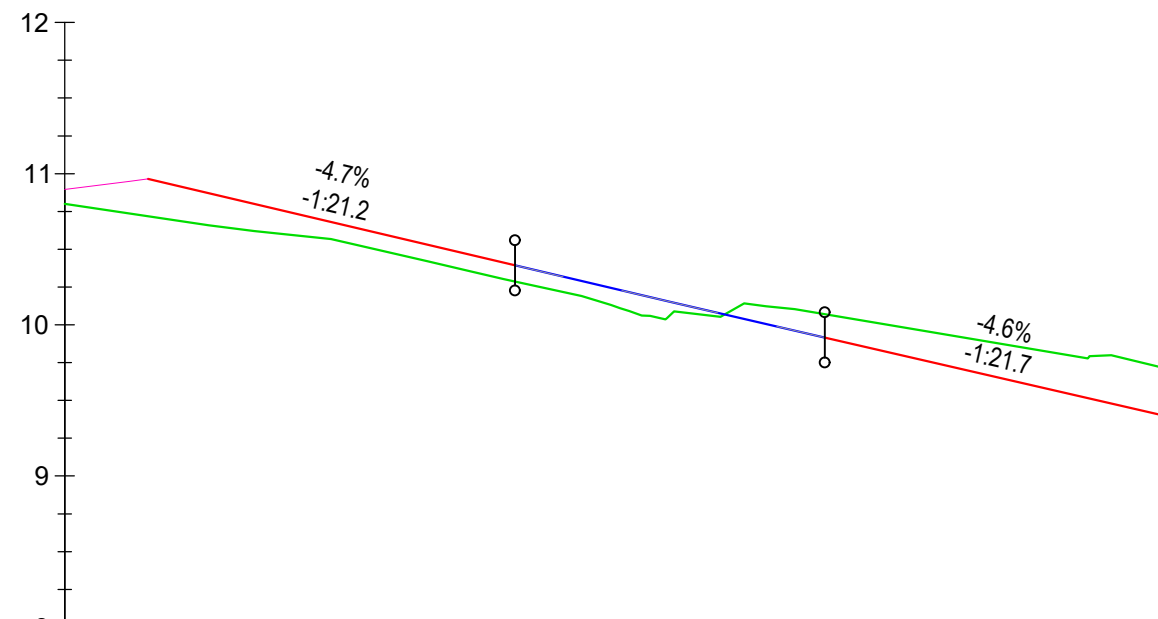

CHAINAGE			10.000		20.000		30.000	
EXISTING LEVELS	10.801		10.512		10.060		9.907	9.719
PROPOSED FINISHED LEVELS	10.801		10.512		10.060		9.907	9.719
LEVEL DIFFERENCE			0.111		0.094		-0.215	-0.316
VERTICAL GEOMETRY	Ch=2.750 Lv=10.954 G=-4.707% L=12.141 Ch=14.881 Lv=10.393 R=9725.720 K=97.257 L=10.242 Ch=25.132 Lv=9.916 G=+4.602% L=11.168 Ch=36.300 Lv=9.402							
HORIZONTAL GEOMETRY	L=36.269							

ROAD 02 LONGSECTION
SCALE: H 1:250,V 1:50. DATUM: 8.000

GENERAL NOTES

- DO NOT SCALE THIS DRAWING.
- CONTRACTOR TO CHECK ALL DIMENSIONS AND REPORT ALL ERRORS AND OMISSIONS TO THE ENGINEER.
- ANY DISCREPANCY TO BE REPORTED IMMEDIATELY TO THE ENGINEER.
- THIS DRAWING TO BE READ IN CONJUNCTION WITH ALL RELEVANT ARCHITECTS, SUBCONTRACTORS AND SPECIALISTS DRAWINGS AND SPECIFICATIONS.

ALL WORKS MUST BE CONSTRUCTED IN ACCORDANCE WITH THE NEATH PORT TALBOT COUNTY BOROUGH COUNCIL SPECIFICATION FOR THE CONSTRUCTION OF ROADS FOR ADOPTION

A	DRAWING REVISED TO INCLUDE NOTE AS REQUIRED BY NPT.	DH	22.11.24
---	---	----	----------

Rev.	Detail	By	Date
------	--------	----	------

Revisions

Reinforcement schedules nos.



Structural & Civil Engineering Consultants

First Floor
7 St James Crescent
Swansea
SA1 6DP

Telephone +44 1792 473 182
e-mail admin@cb3consult.co.uk
web www.cb3consult.co.uk



Project

HOUSING DEVELOPMENT
DEVONSHIRE PLACE
PORT TALBOT

Drawing Title

SECTION 278
HIGHWAY LONGSECTION
SHEET 1

INFORMATION

Project No.	Drawing No.
C2189	C-S278-08
Scales	Date
AS SHOWN	20.05.2024
Drawn	Checked
MK	DF
Sheet Size	Revision
A1	A