


1B2P Wheelchair Apartment	
Airing Cupboard	1.15 m ²
Bathroom	6.49 m ²
Bed 1	15.52 m ²
Hallway	6.91 m ²
Kitchen / Living / Dining	25.42 m ²
St.	1.04 m ²
Wheelchair St.	1.94 m ²
Net	58.48 m ²
Gross Internal Area	61 m ²

1B2P Apartment	
Airing Cb	1.65 m ²
Bathroom	4.73 m ²
Bed 1	13.19 m ²
Hallway	13.97 m ²
Hallway	2.41 m ²
Kitchen / Living / Dining	21.99 m ²
St.	1.20 m ²
Net	59.14 m ²
Gross Internal Area	62.5m ²

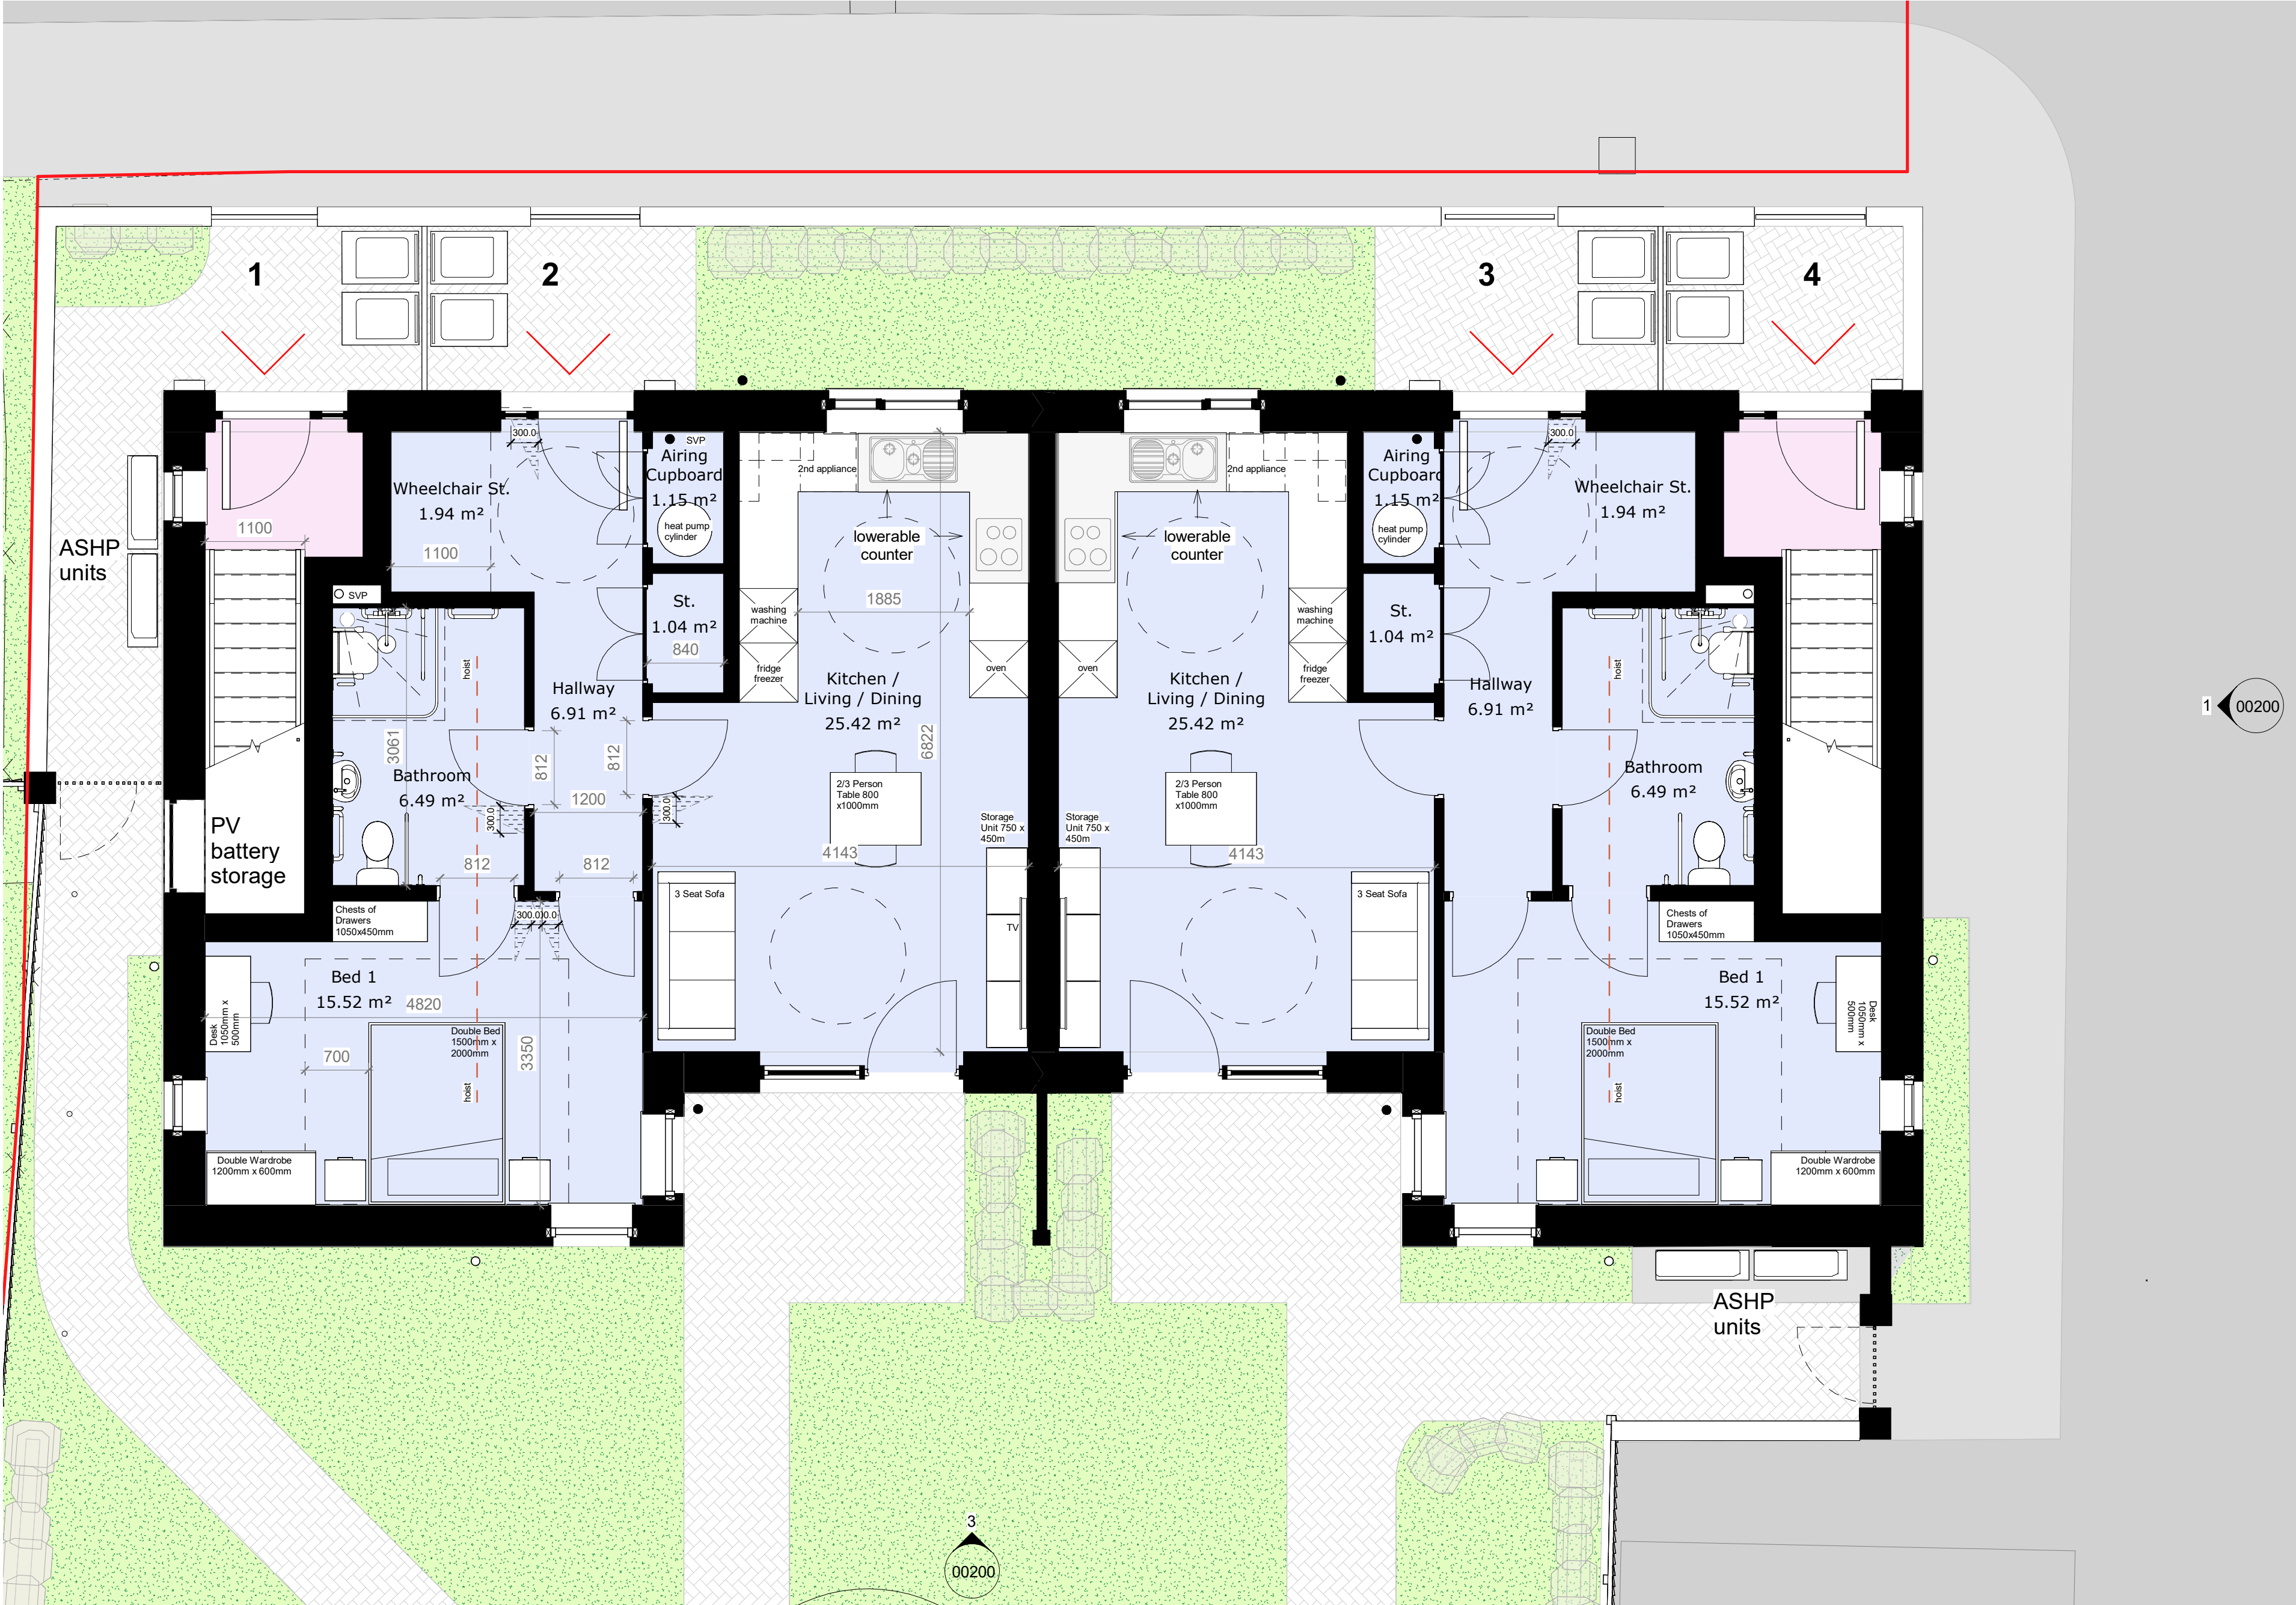

1 : 50 - 00 - Ground Floor Plan

Rev	Description	Drawn	Checked	Date Issued
P1	First issue	TS		24.09.2024
P2	Revision following client feedback	TS	TE	01.10.2024
P3	Revisions following DTM2	TS		10.10.2024
P4	Revision following client feedback	TS		15.10.2024
P5	Planning Issue	TS	TE	22.10.2024
P6	Revisions following planning officer's comments	TS		13.11.2024
P7	Revisions following planning app comments	TS		17.12.2024

DO NOT SCALE. Use figured dimensions only. The contractor is requested to check all dimensions before the work is put in hand. ©All copyrights Austin-Smith:Lord Ltd. This drawing must only be used for the purpose for which it is supplied and its contents must not be reproduced for any purpose without written permission. No areas indicated, or areas calculated from this drawing should be used for valuation purposes or as the basis for development contracts. Austin-Smith:Lord Ltd is a limited company registered in England & Wales with registered number 11773049 Registered Office: Port of Liverpool Building Pier Head Liverpool L3 1BY	
Drawn	TE
Date	Issue Date
Scale @ A2	1 : 50
Status	S2
Drawings and models powered by Austin-Smith:Lord Ltd BIM using AutoDesk Revit	



VISUAL SCALE 1:50

Austin-Smith:Lord

Project Cadoxton Residential Development

Description	Proposed Ground Floor Plan
Job No.	Drawing No.
324037	CDX-ASL-ZZ-00-DR-A-00101
Revision	P7