


NOTES:
All dimensions must be checked on site and not scaled from this drawing.
This plan has been prepared for Planning and /or Building Regulation purposes only.
Some forms of building works may require action by the owner under The Party Wall Act 1996. The adjoining owners are to be informed of the proposals at least one month before commencement of works and their written approvals obtained.

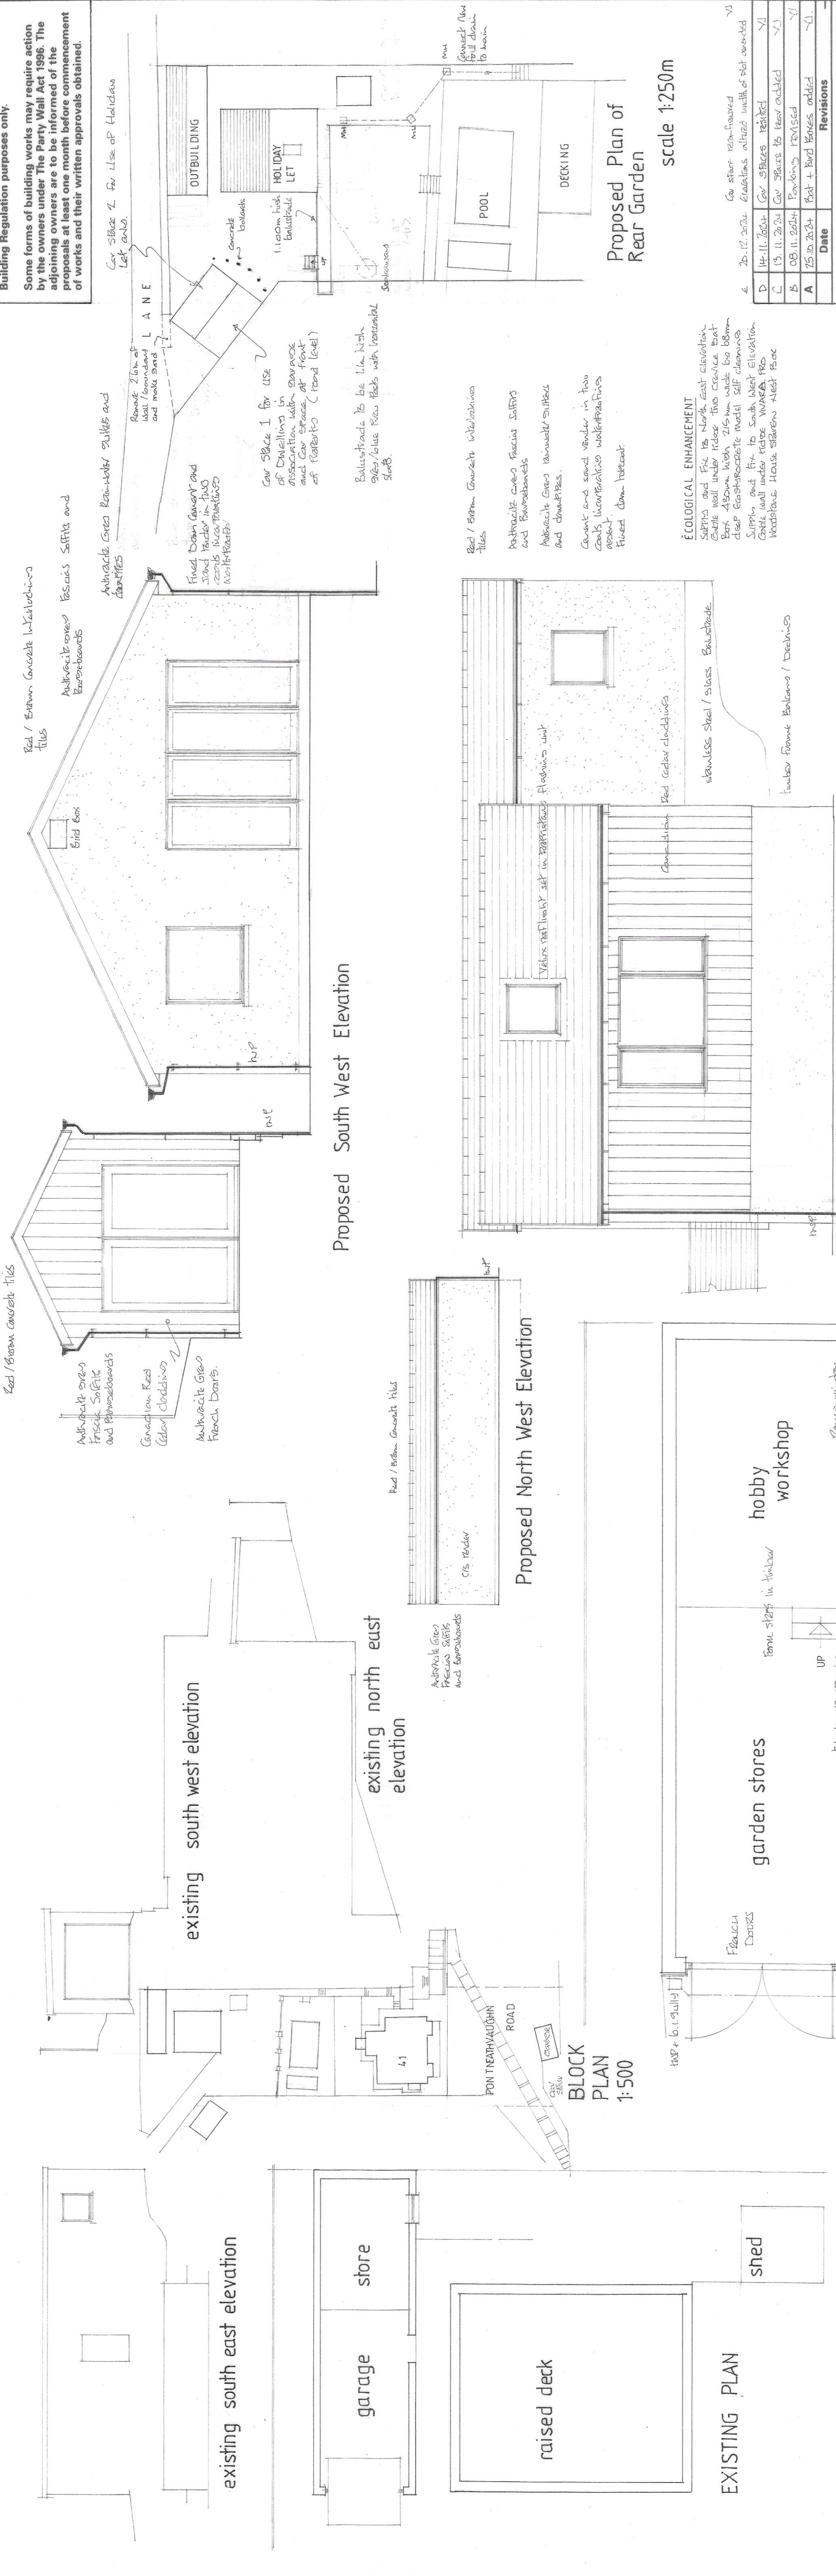

Proposed Plan of Rear Garden
scale 1:250m

Proposed North East Elevation

Proposed South East Elevation

Proposed North West Elevation

Proposed South West Elevation

PROPOSED SECTION THROUGH 1:50m

PROPOSED PLANS 1:50m

D. Vivian Jones AssocRICS
Building Design Services
114, Brecon Road,
HIRWAUN,
Rhonda Cynon Taff,
CF44 9NS
Tel. 01685 812069
Mobile 07702 380869
Email: vivianjonesdesign@yahoo.co.uk

Client
Mr. Simon Llewellyn.

Job Title
Proposed Retension and Completion of Works to Refurbish Outbuilding and Construct a Holiday Let.

Drawing Title
4.1, Pontneathvaughn Road, Glynneath, NEATH, Neath Port Talbot. SA11 5NS.

Scale 1:50 1:100 1:500 1:1250

Date 27.07.2023 **Drawn by** SJ

Rev.
2946 C.