




ELEVATION A (FRONT)

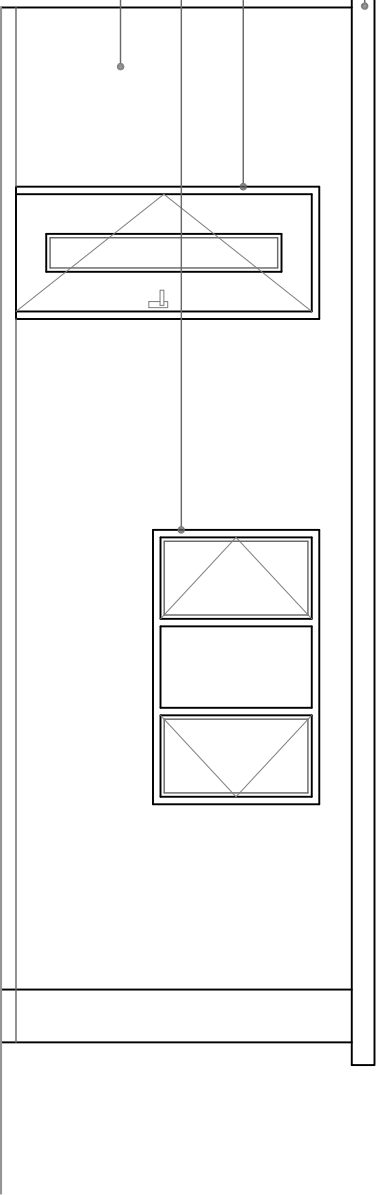


ELEVATION B (SIDE)

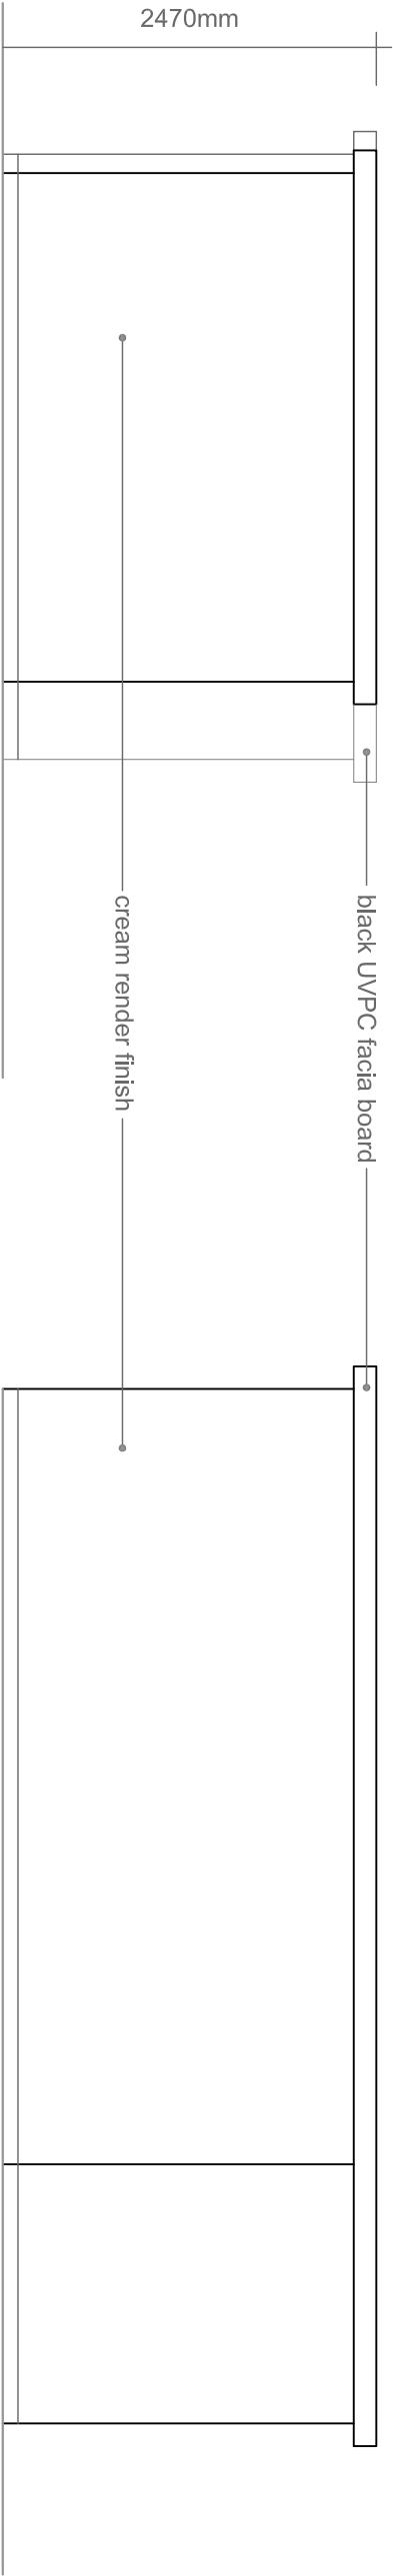

ELEVATION C (REAR)

 

ELEVATION D (SIDE)

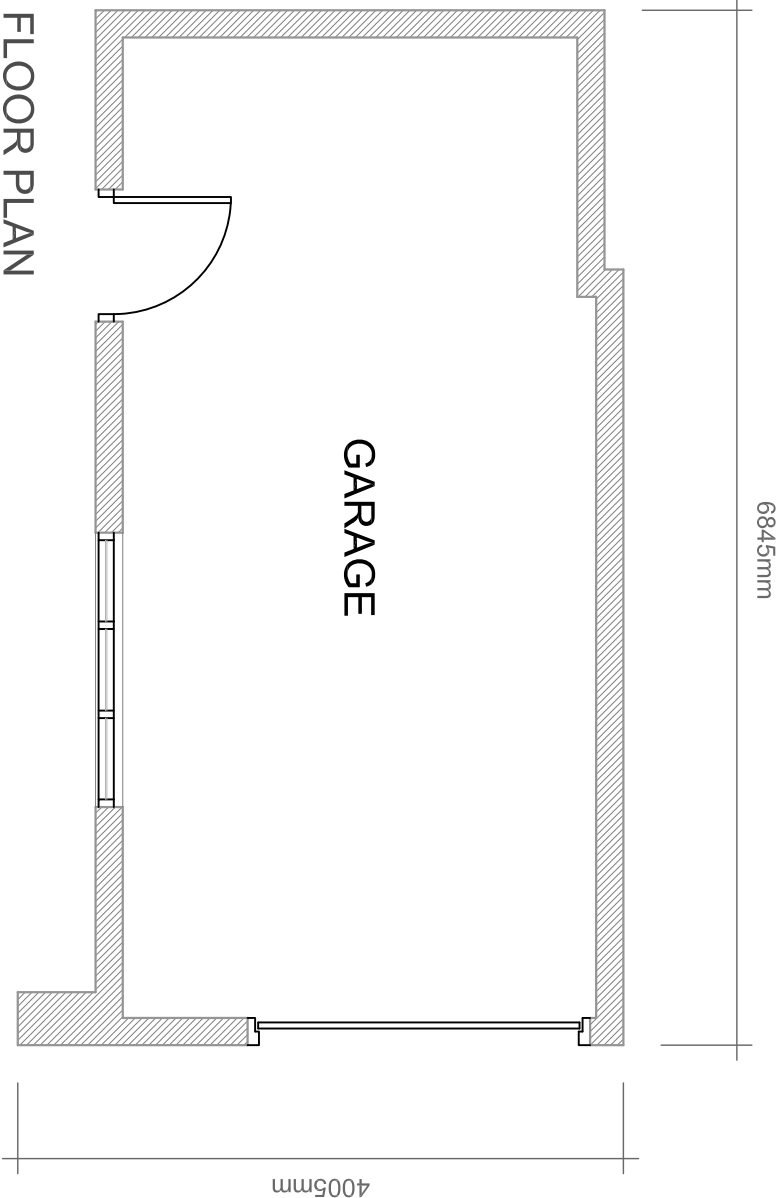

FLOOR PLAN

P1		FIRST ISSUE ISSUE		BM	04.12.2024
Rev	Desc.	By	Date		

STATUS	
PLANNING	

ADDRESS	
1 VILLAGE GARDENS, PORT TALBOT, SA12 7LW	

TITLE	
GARAGE PLANS AND ELEVATIONS	

SCALE	DATE	DRAWN	DRAWING No.	REV
1:50	04.12.24	BM	SA12_7LW-02	P1