



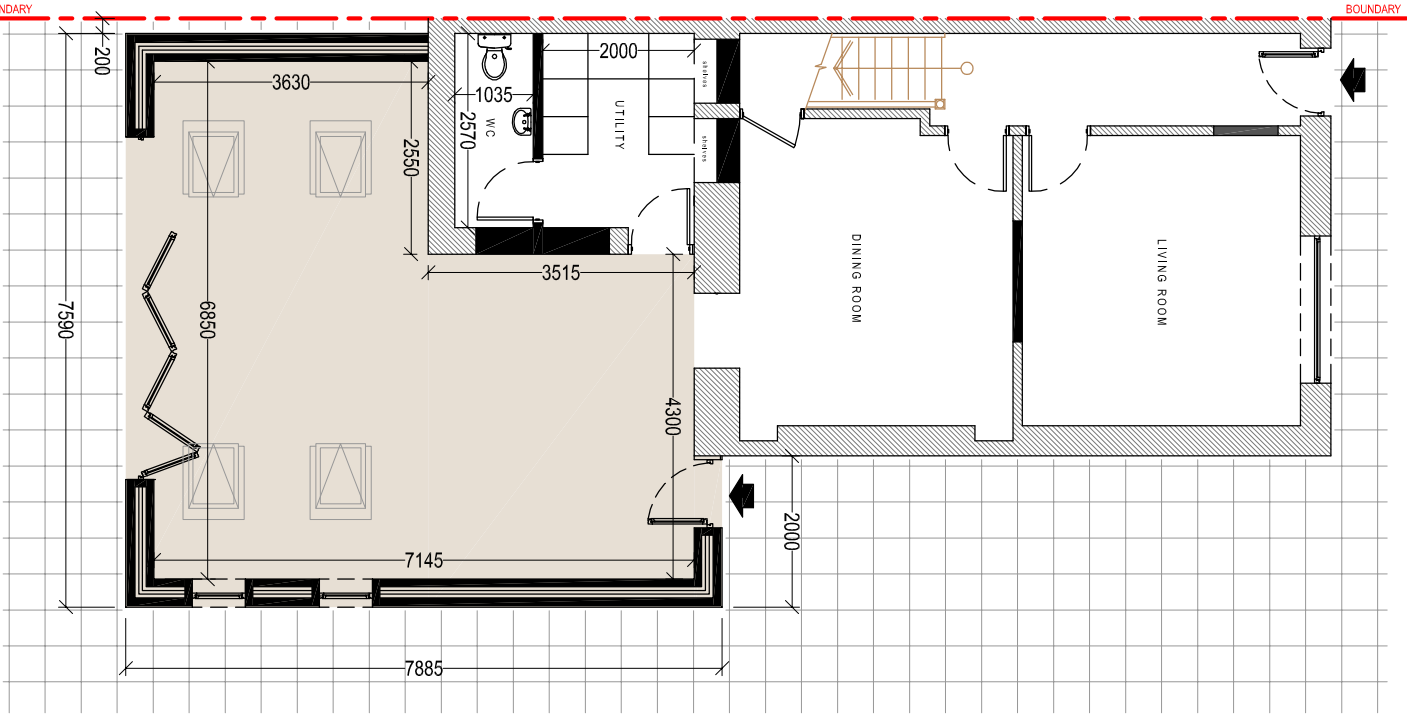


PROPOSED GROUND FLOOR PLAN

Scale 1:100

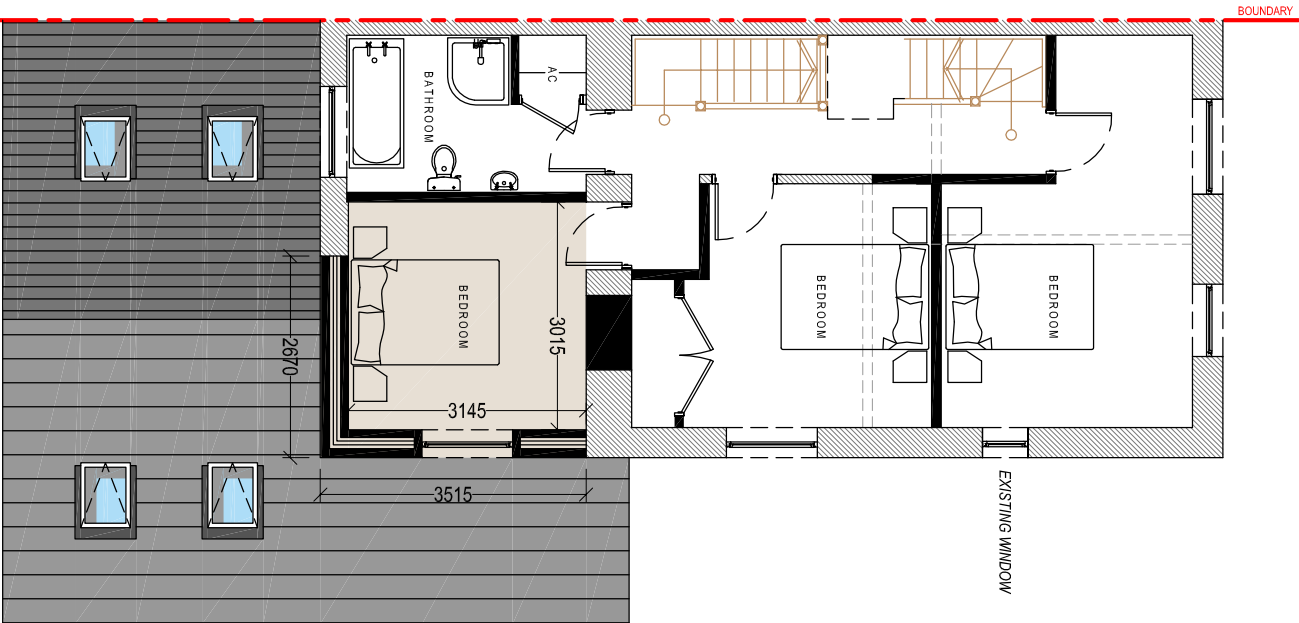

PROPOSED FIRST FLOOR PLAN

Scale 1:100

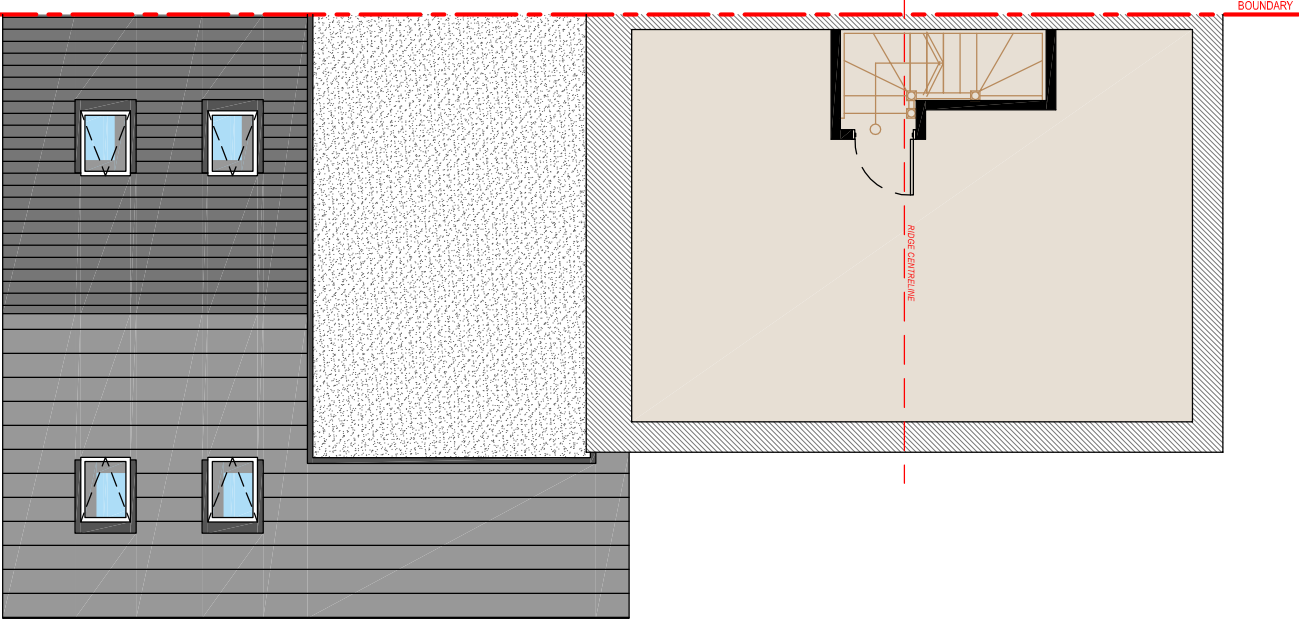

PROPOSED LOFT ROOM PLAN

Scale 1:100

Client:		Mr. N. Launchbury-Jones 1 Wernwood Road Ystylyfera Swansea SA9 2NE	
Project Title:		PROPOSED PART DOUBLE PART SINGLE STOREY REAR EXTENSION	
General Notes: 1. Do not scale from this drawing. Take figured dimensions only. 2. Dimensions are in millimetres unless otherwise stated.			
Drawing Issue:			
PLANNING			
Drawing Title: PROPOSED FLOOR PLANS			
Drawing No:	CPD-006	Revision:	A
Date:	20-10-2024	Revised:	04-12-2024
Scale(s):	1:100	Paper Size:	A3
 Cwm Planning & Design Ltd. (Civil, Structural & Architectural)			