


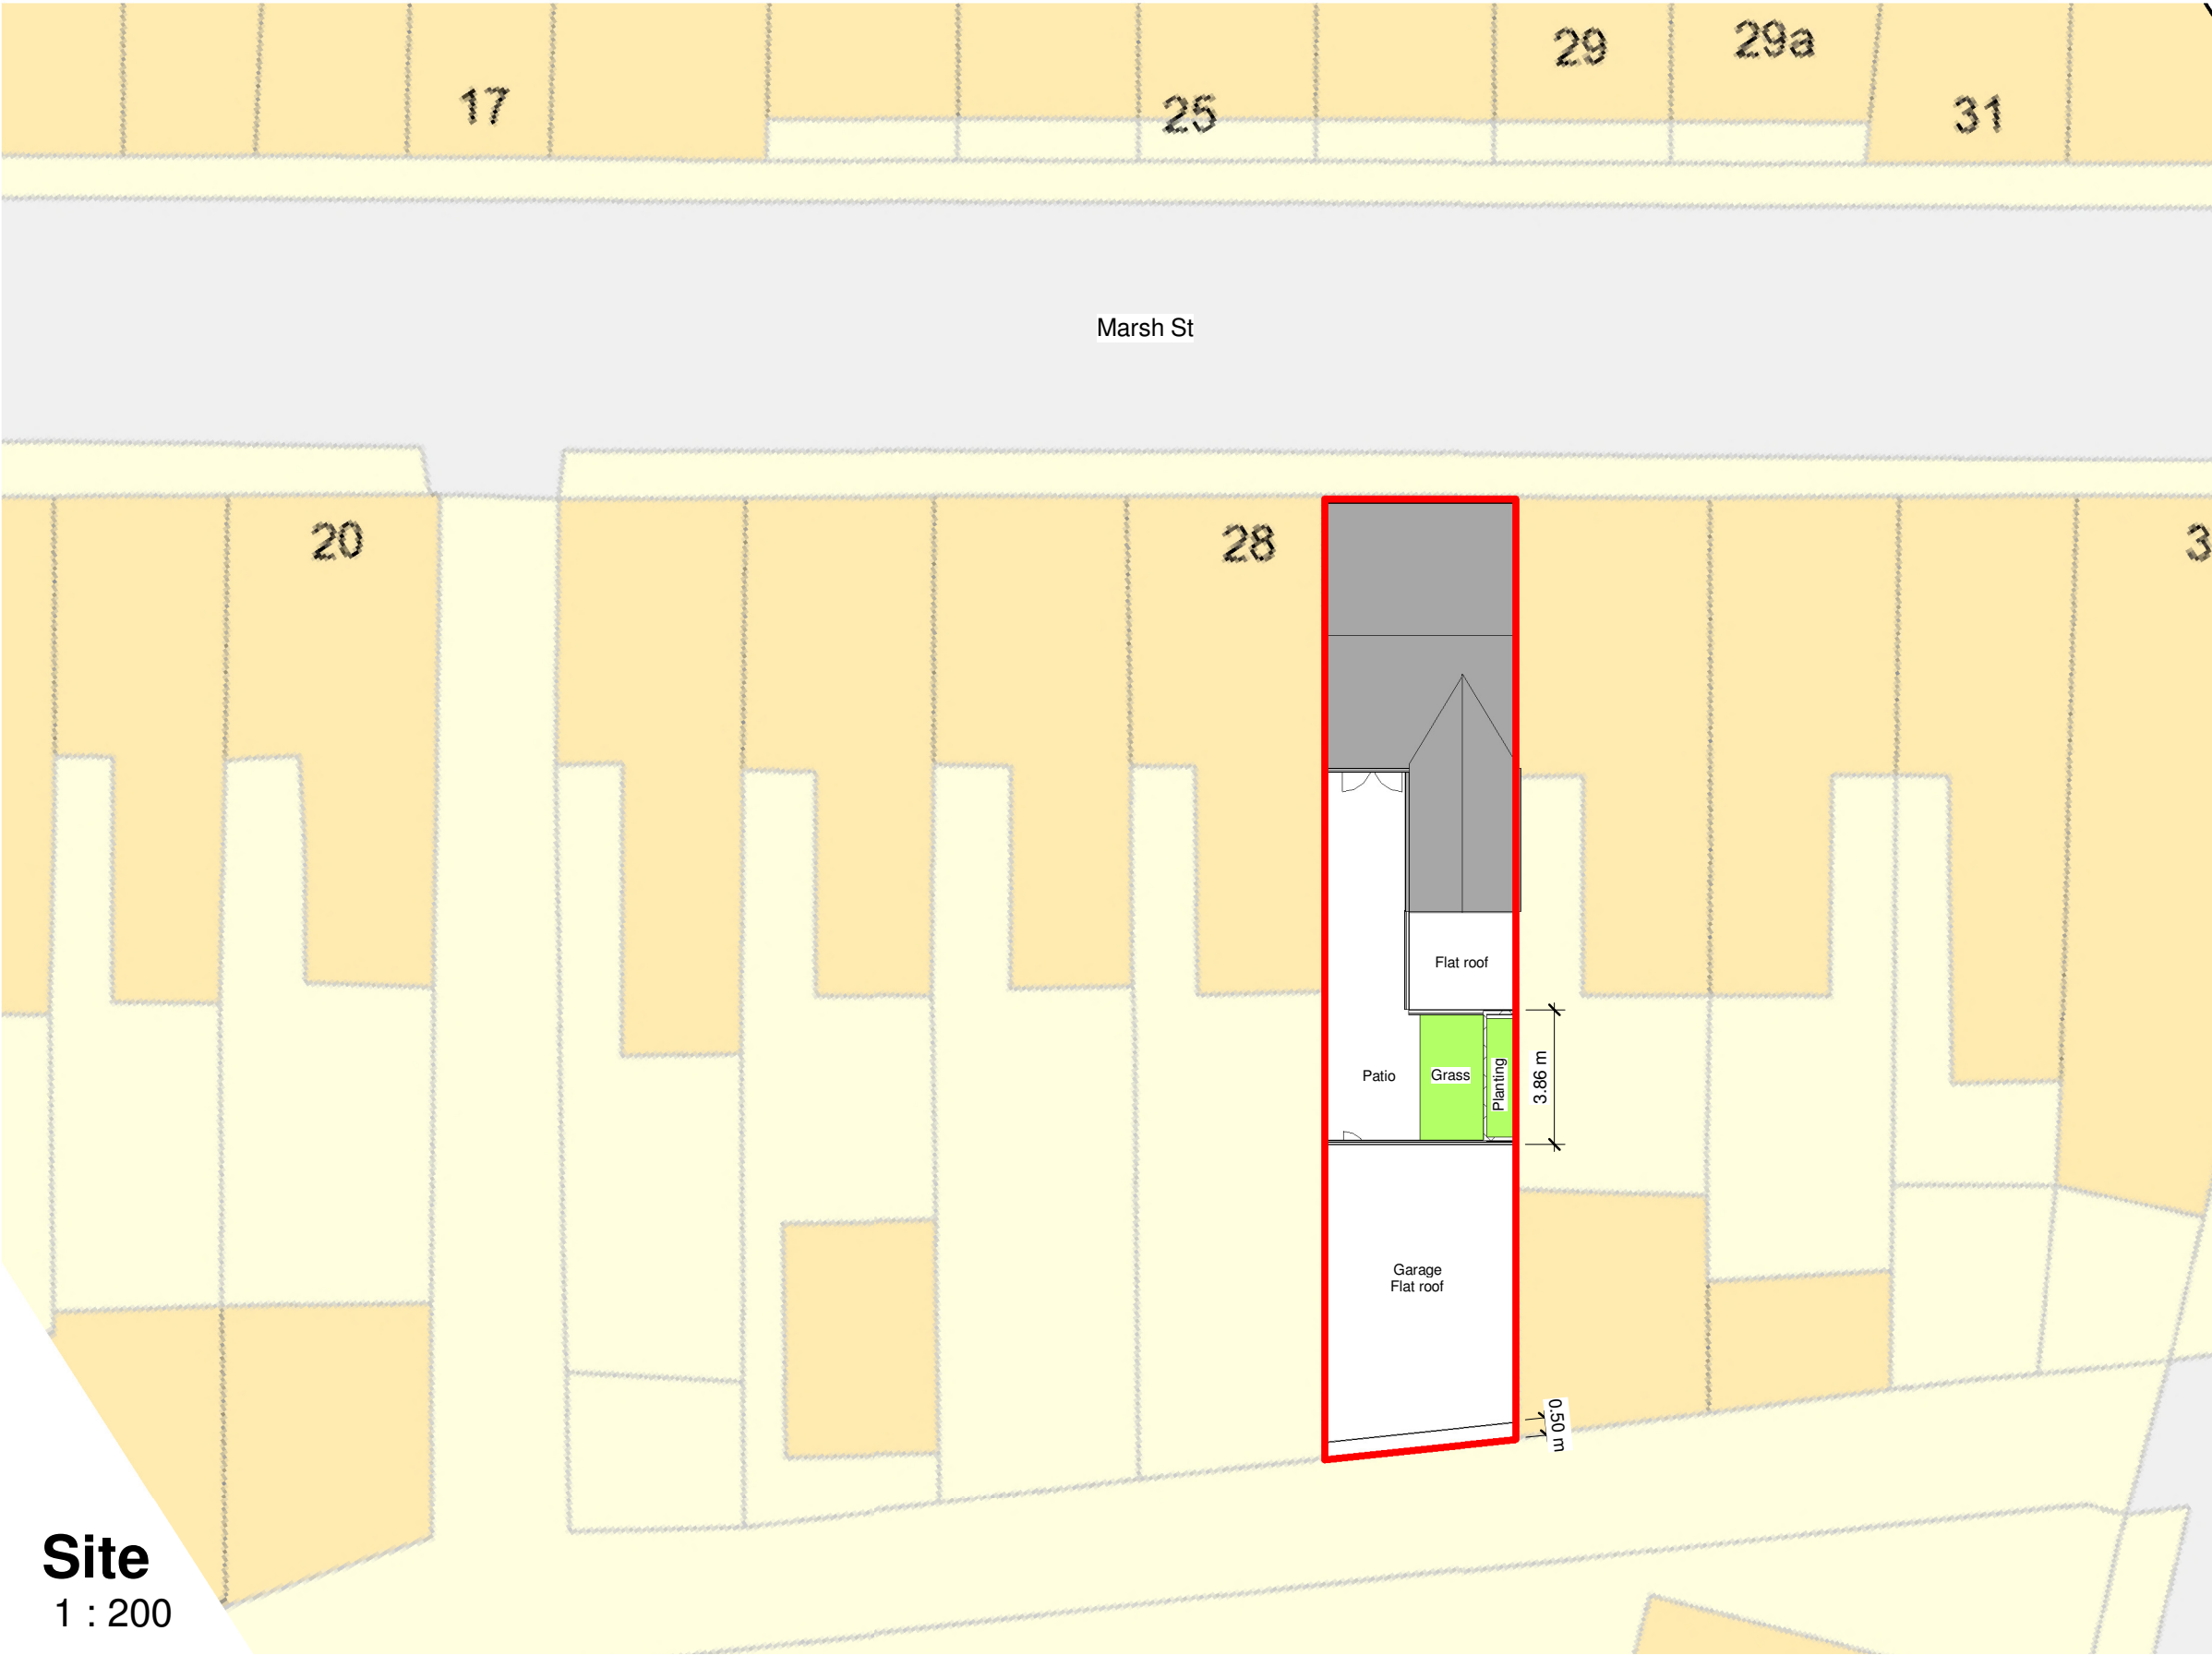

Site
1 : 200

No.	Description	Date

 www.ccs-solutions.co.uk			
CODE	STATUS	SUITABILITY DESCRIPTION	PURPOSE OF ISSUE

PROJECT	30 Marsh St, Port Talbot
SHEET	Proposed Site Plan

CLIENT				Mr Dennis Gregory	
Date 08/01/2025		Project number 25102023			Scale (@ A3) 1 : 200
Drawn by CCS		DRAWING NUMBER A306			REV
Checked by Client					B