


Superseded

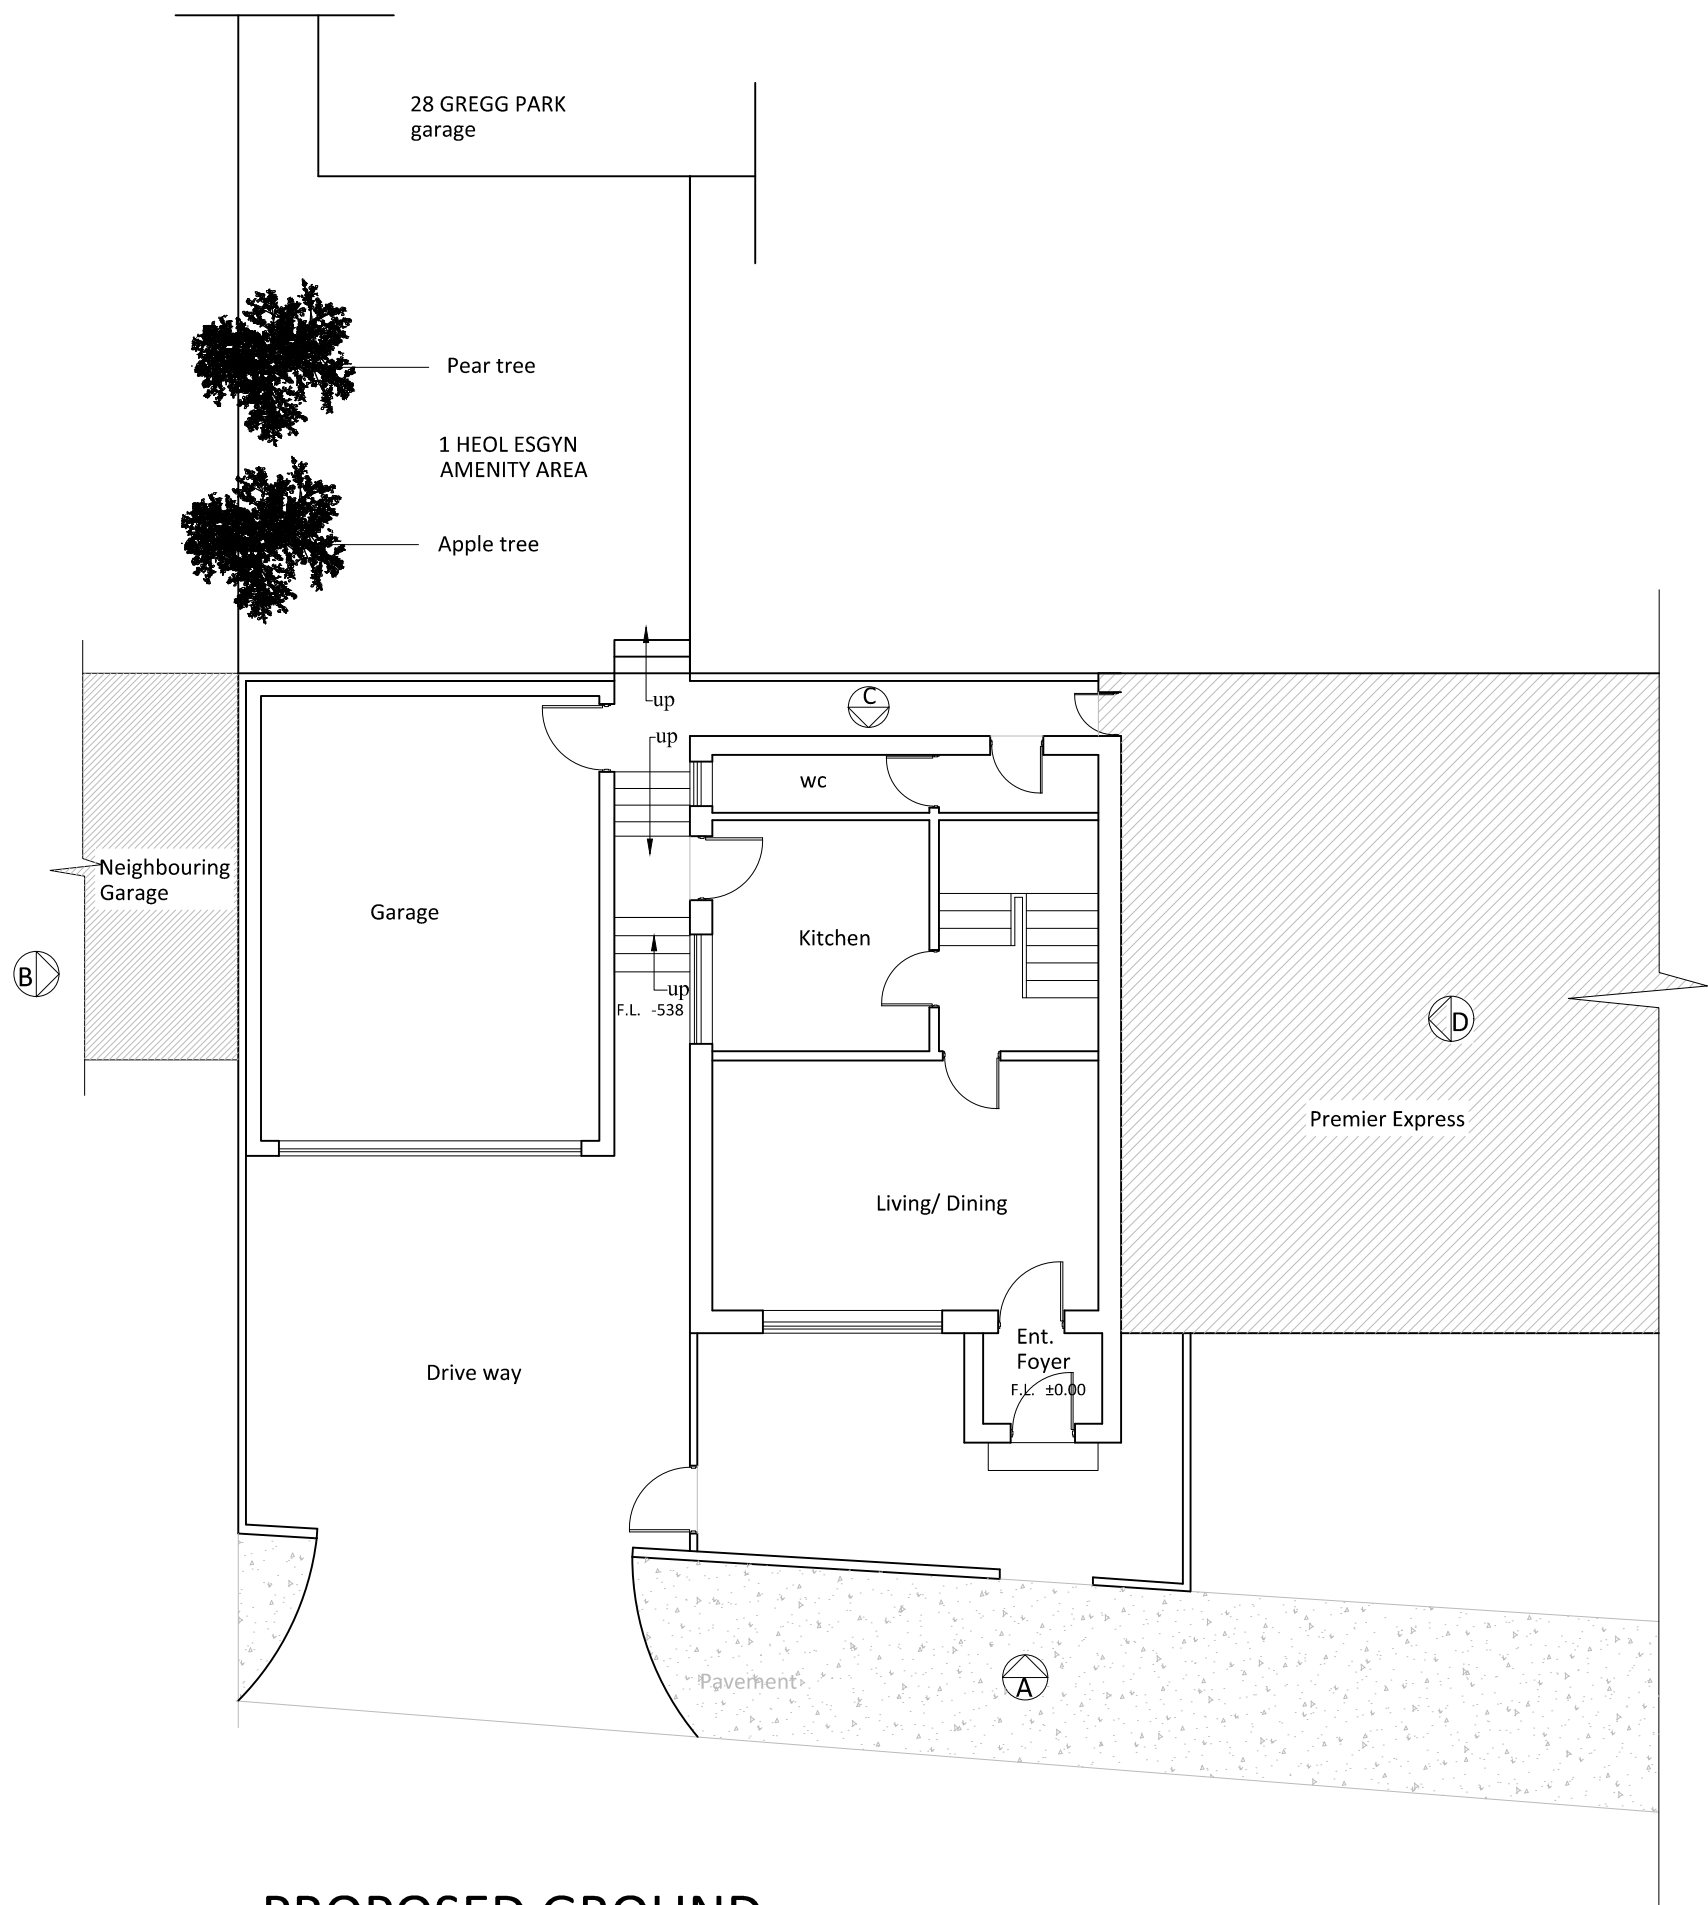

PROPOSED GROUND
FLOOR PLAN

© This drawing is copyright. Do not Scale. Contractor to check all dimensions on site and to report any discrepancies directly to the SO.		
Date: NOV 2024		
Project: 1A HEOL ESGYN NEATH SA10 7LL		
Client:		
Description: PROPOSED PLAN	Job No:	Scale: 1:100 ON A3
	Dwg No: 201	Drawn By: NZ



SK DESIGNS
58B, Cleverwater Way, Llanwale, Cardiff, CF23 6DJ
Tel: 029 20 761 950
Fax: 029 20 761 950
Email: info@skdesigns.org.uk