



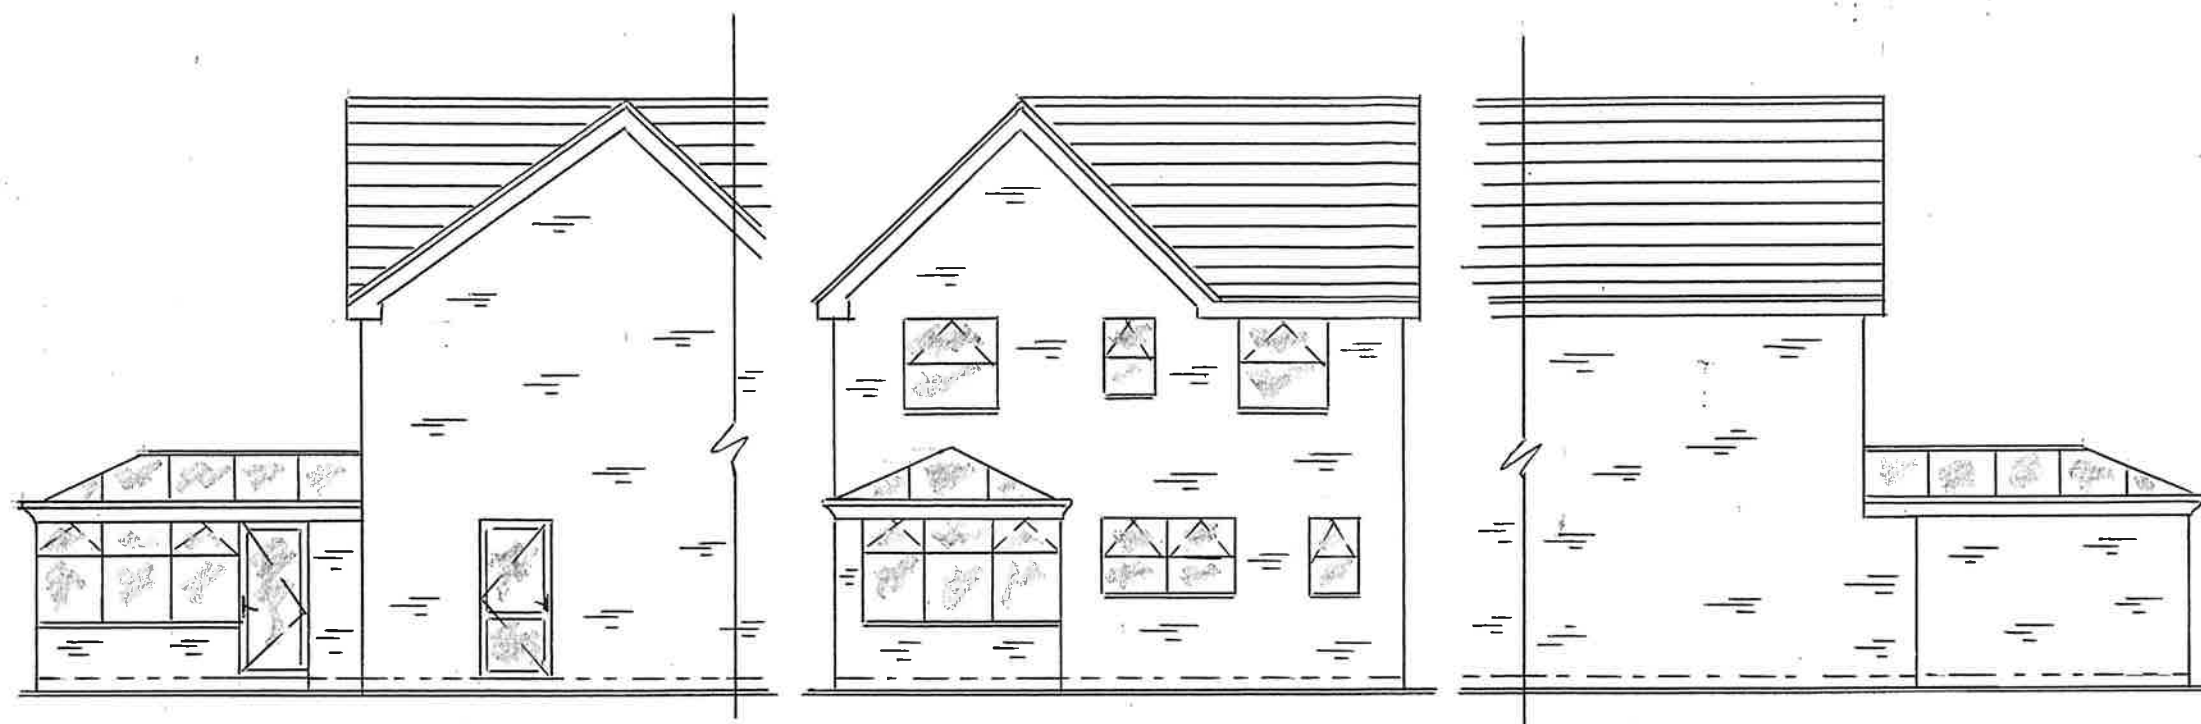

PART SIDE ELEVATIONS PROPOSED

REAR ELEVATIONS PROPOSED

PART SIDE ELEVATIONS PROPOSED

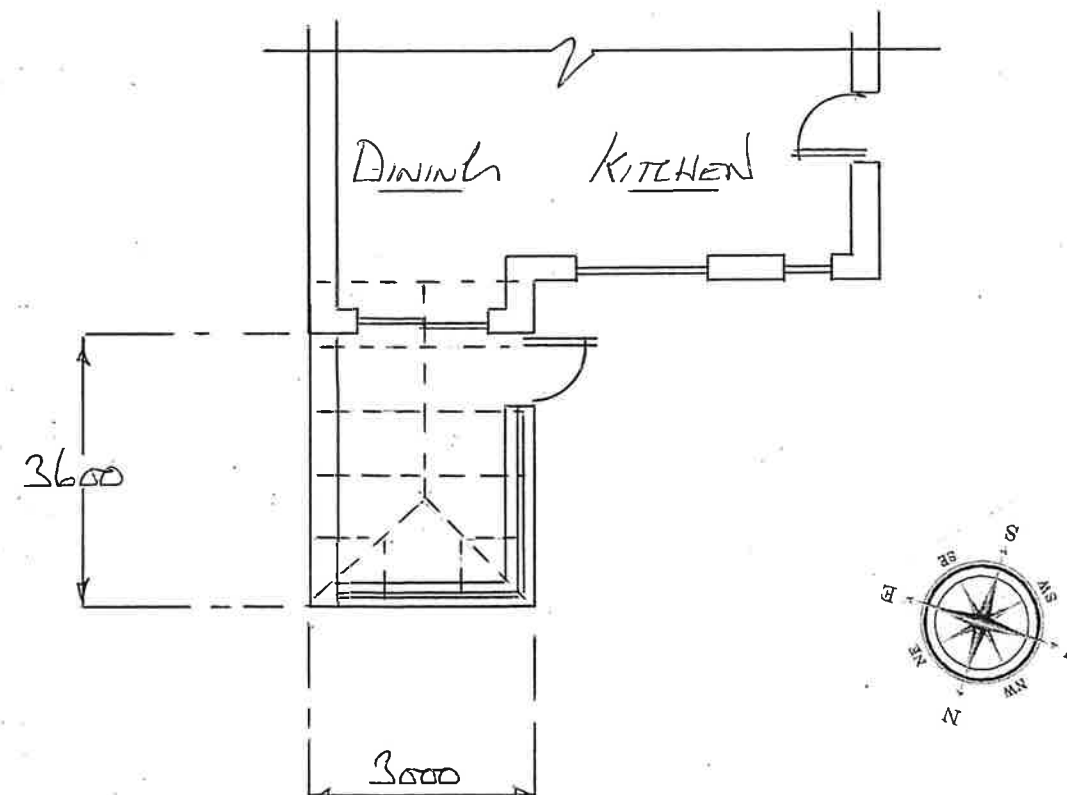

PROPOSED FLOOR PLAN

# NOTES

## EXTERNAL MATERIALS

WALLS: MATCHING  
FACE BRICKS

FRAMES: WHITE UPZ

GLAZING: CLEAR TOUGH

ROOF BARS: WHITE UPZ

ROOF GLAZING: ULTIMA  
ELEMENT BLUE TOUGH  
GLASS



**DUNRAVEN**

Windows - Doors - Conservatories

St Davids House, Heol Mostyn, Village Farm Ind. Est  
Pyle, Bridgend. CF33 6BJ

T: 01656 743 572 / 745 035 F: 01656 745 918

## Client


MR & MRS BEYNON

## Job Title

PROPOSED CONSERVATORY  
FOR:- 48 CAL GLAS  
CWMAFAN  
PORT TALBOT  
SAIZ 9AX

## Drawing Title

ERECT AN CONSERVATORY  
TO THE REAR  
ELEVATION

 

Scale 1:100

Date 20-12-2024

Drawn by D THOMAS

2 of 2

Drg No.

140891

Rev.