

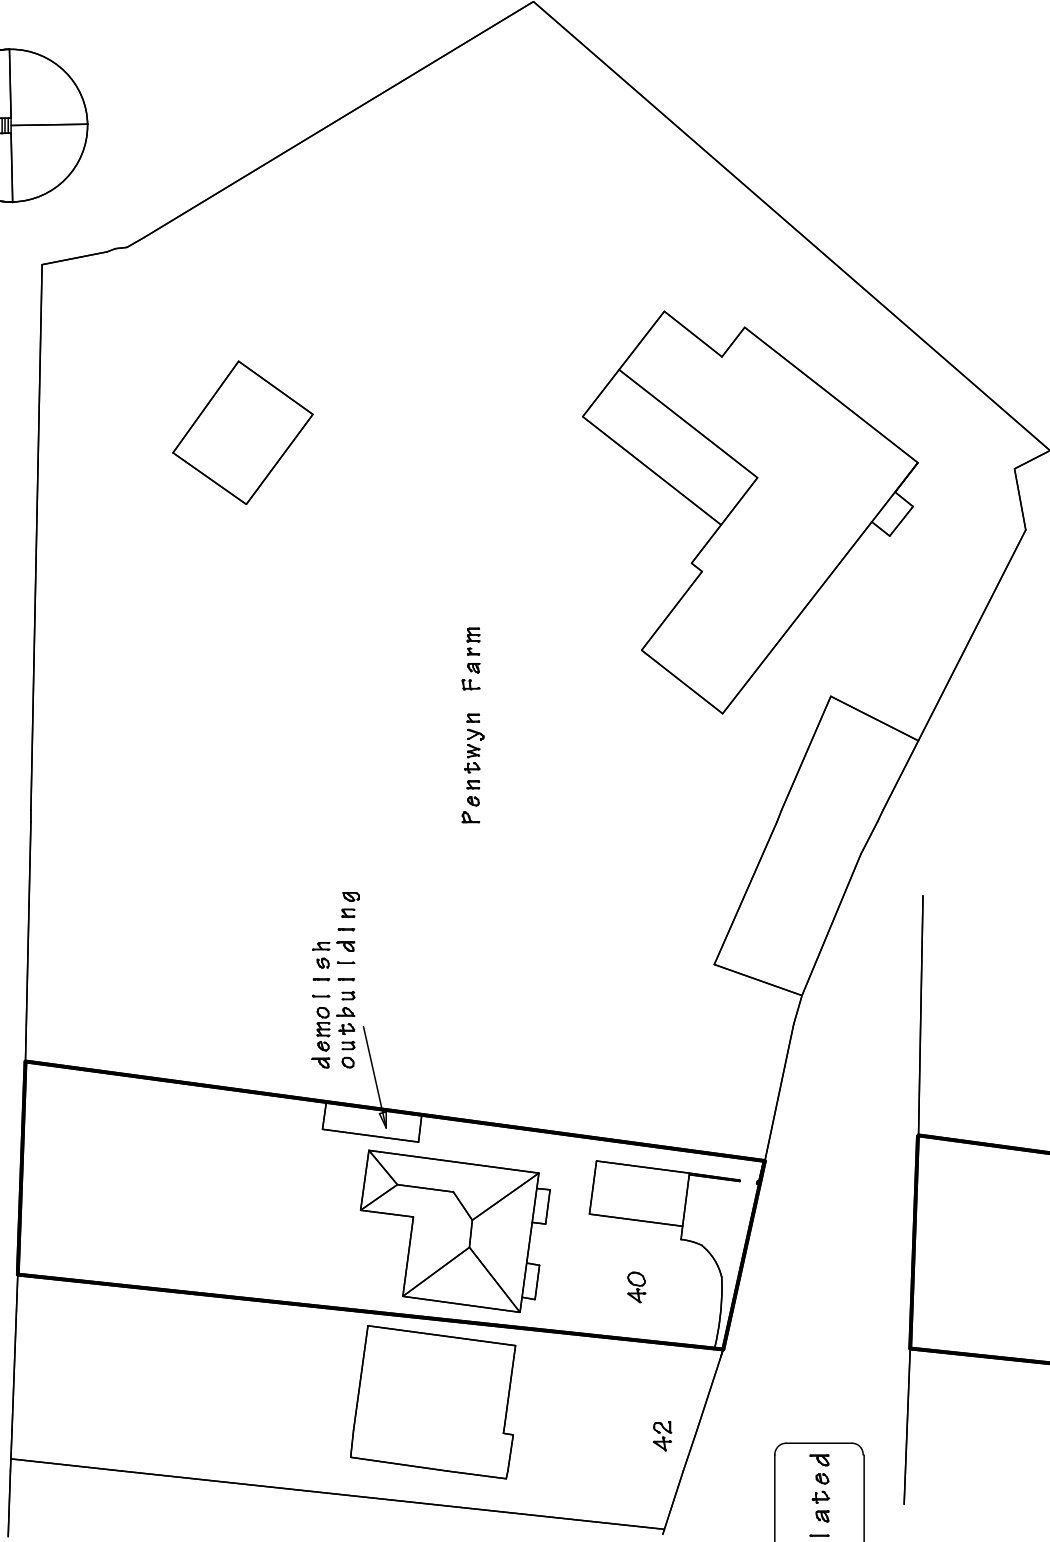


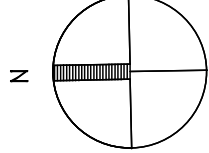

EXISTING
BLOCK PLAN
Scale 1-500

PROPOSED
BLOCK and ROOF PLANS
Scale 1-500

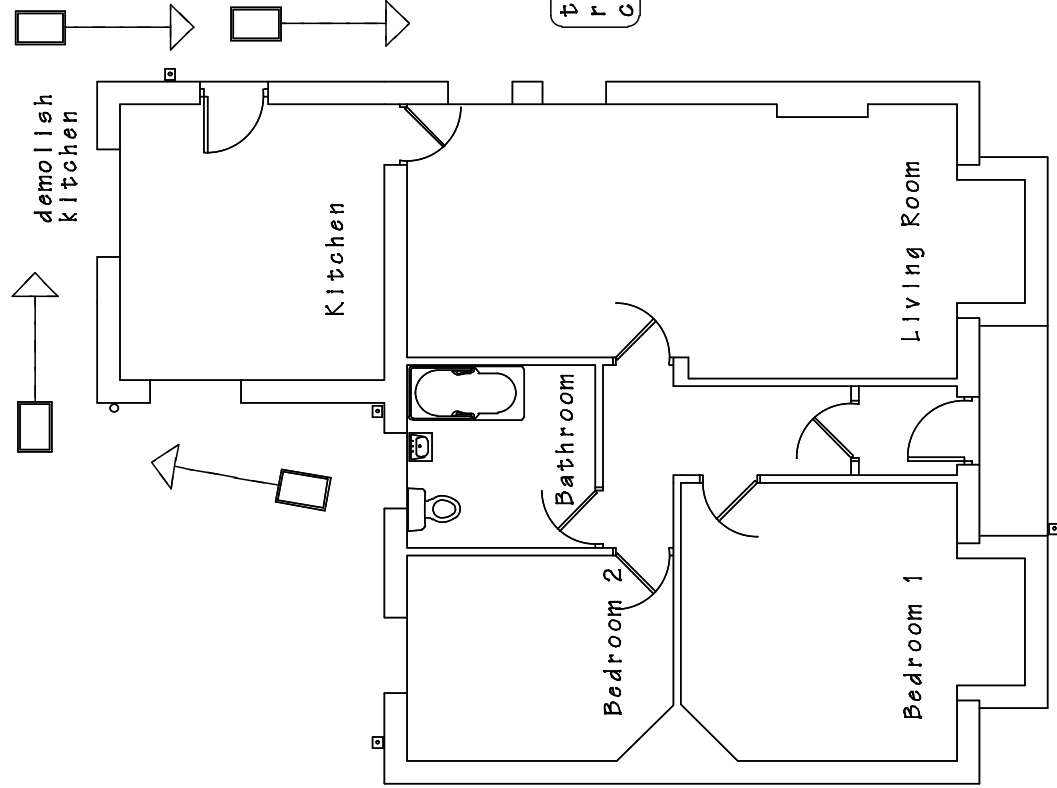

EXISTING
GROUND FLOOR PLAN

DRAWING TITLE		
EXISTING LAYOUT/BLOCK PLANS (Contract Issue)		
SCALE 1 to 100 & 500 @ A3	DATE January 2025.	DRAWING No. 2025/01.
DO NOT SCALE DRAWING. FIGURED DIMENSIONS ONLY TO BE USED DISCREPANCIES TO BE REPORTED IMMEDIATELY.		