




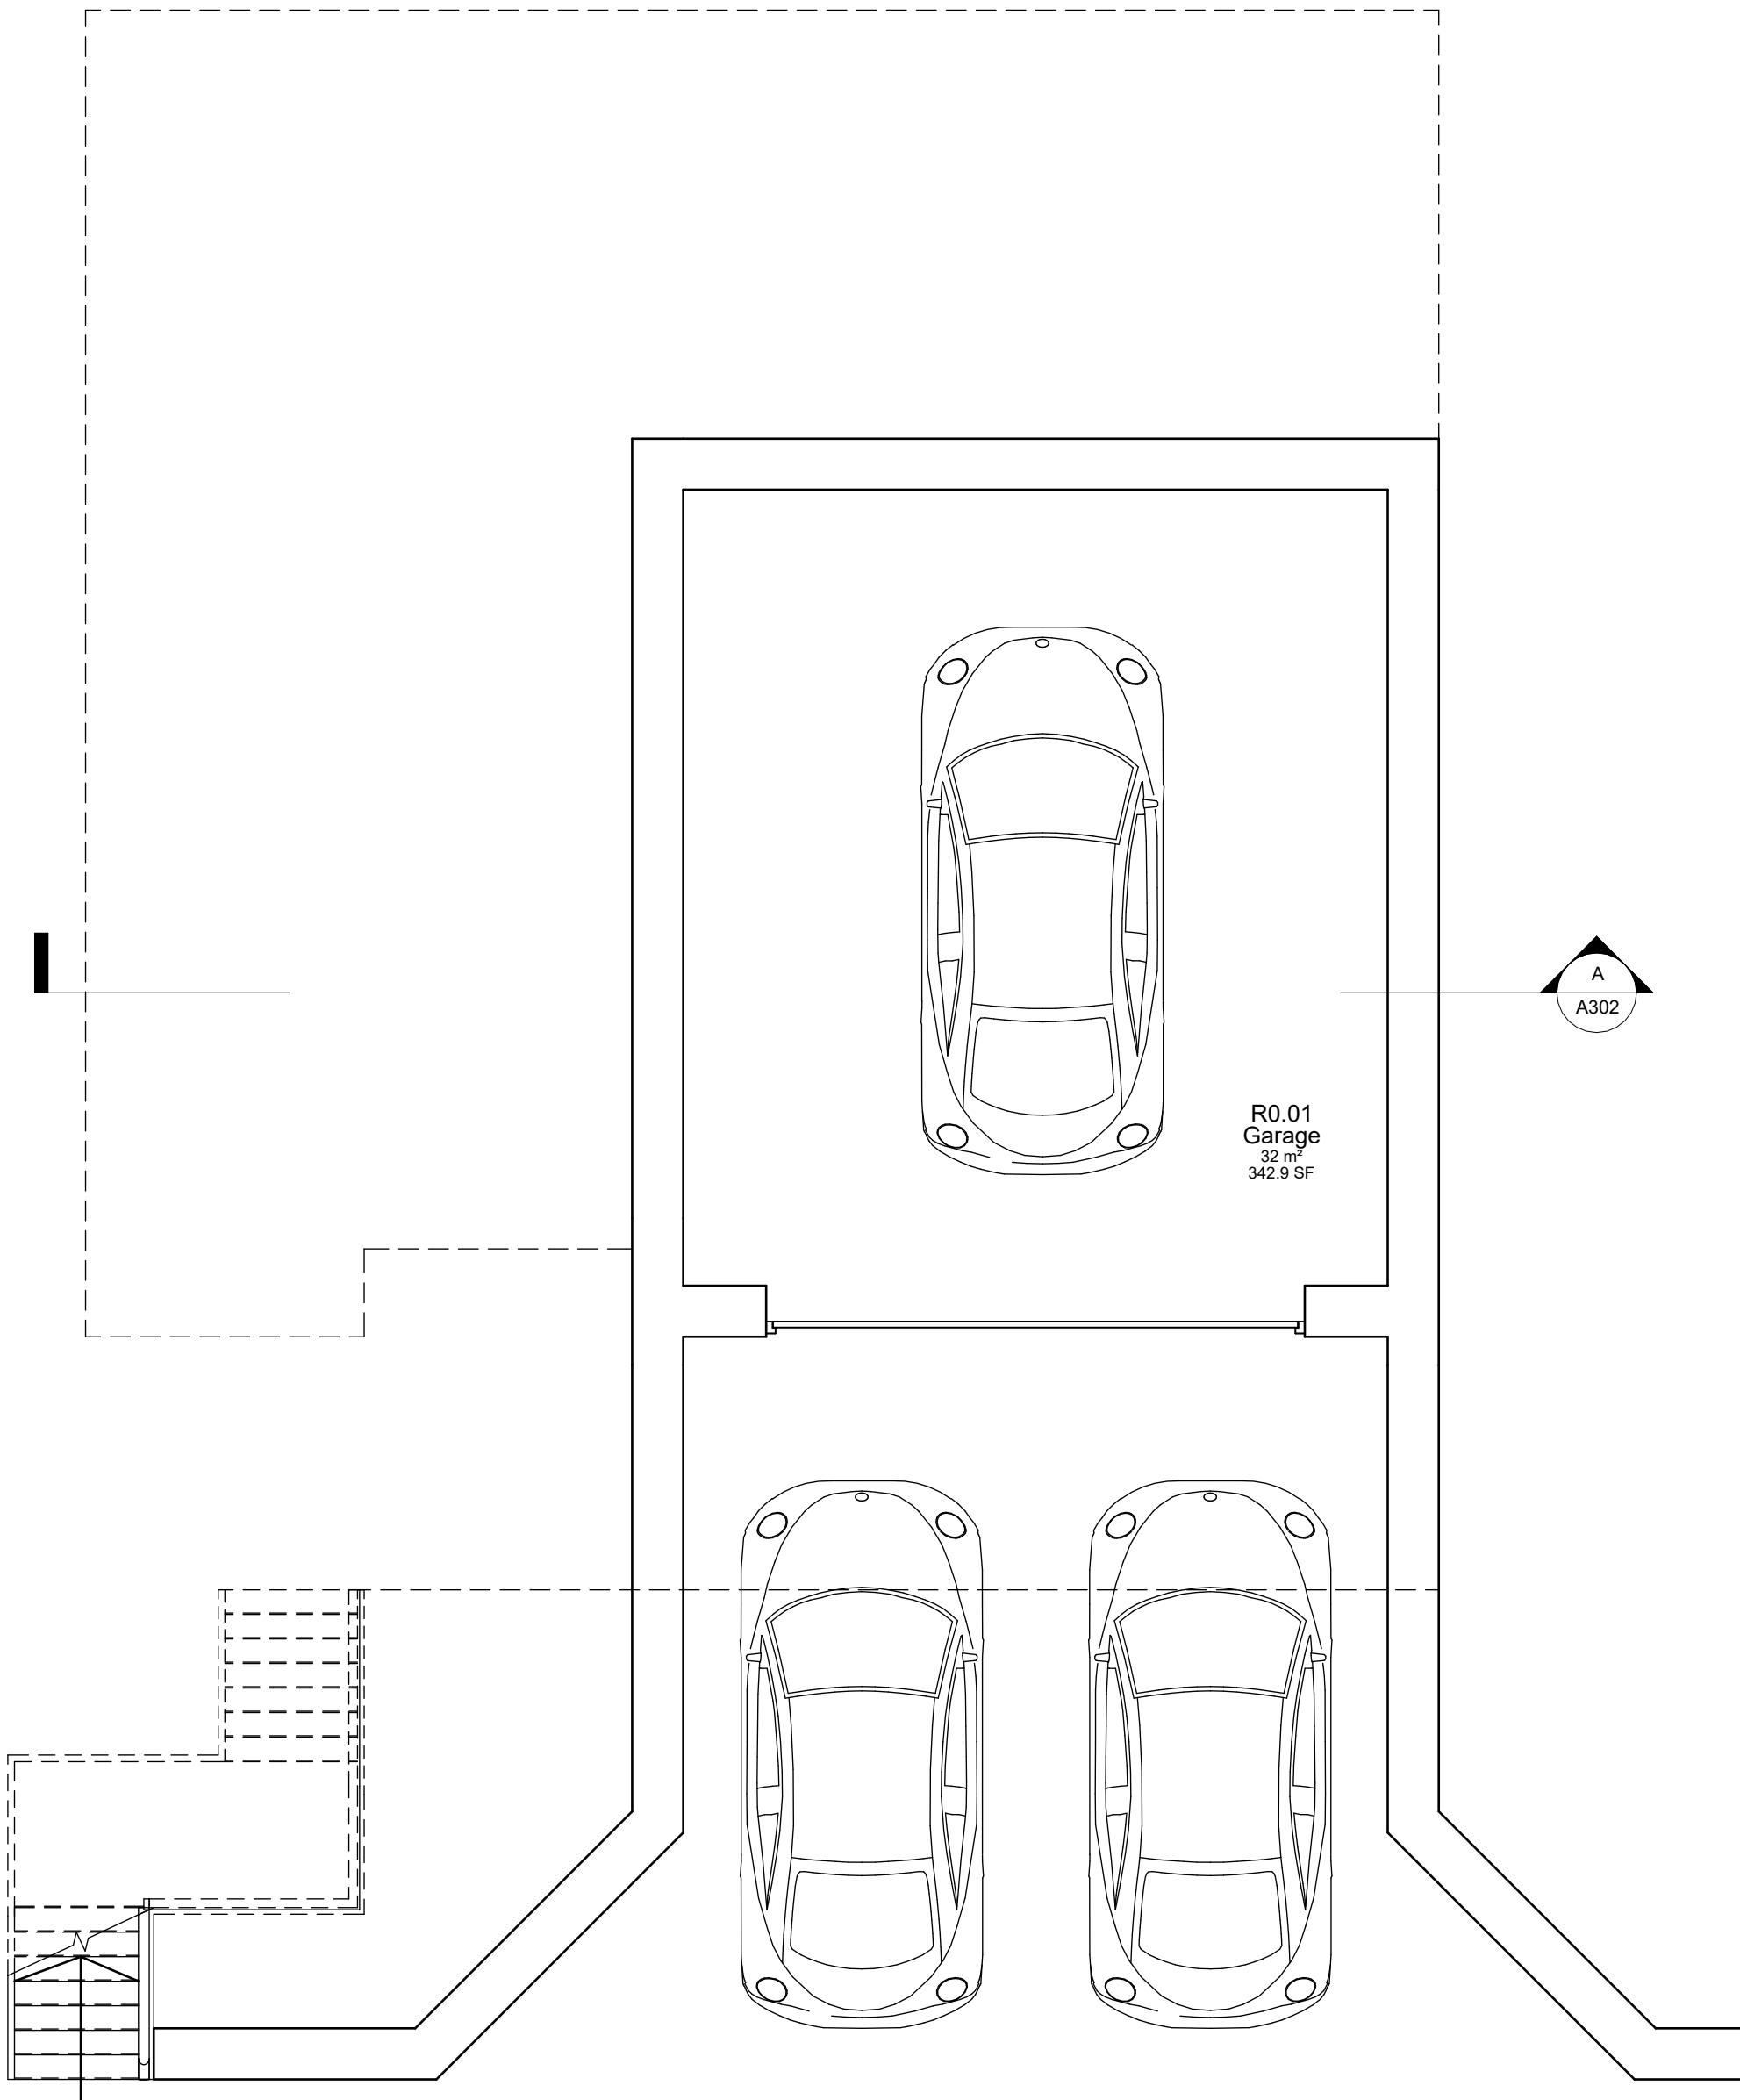

PROPOSED LOWER GROUND FLOOR

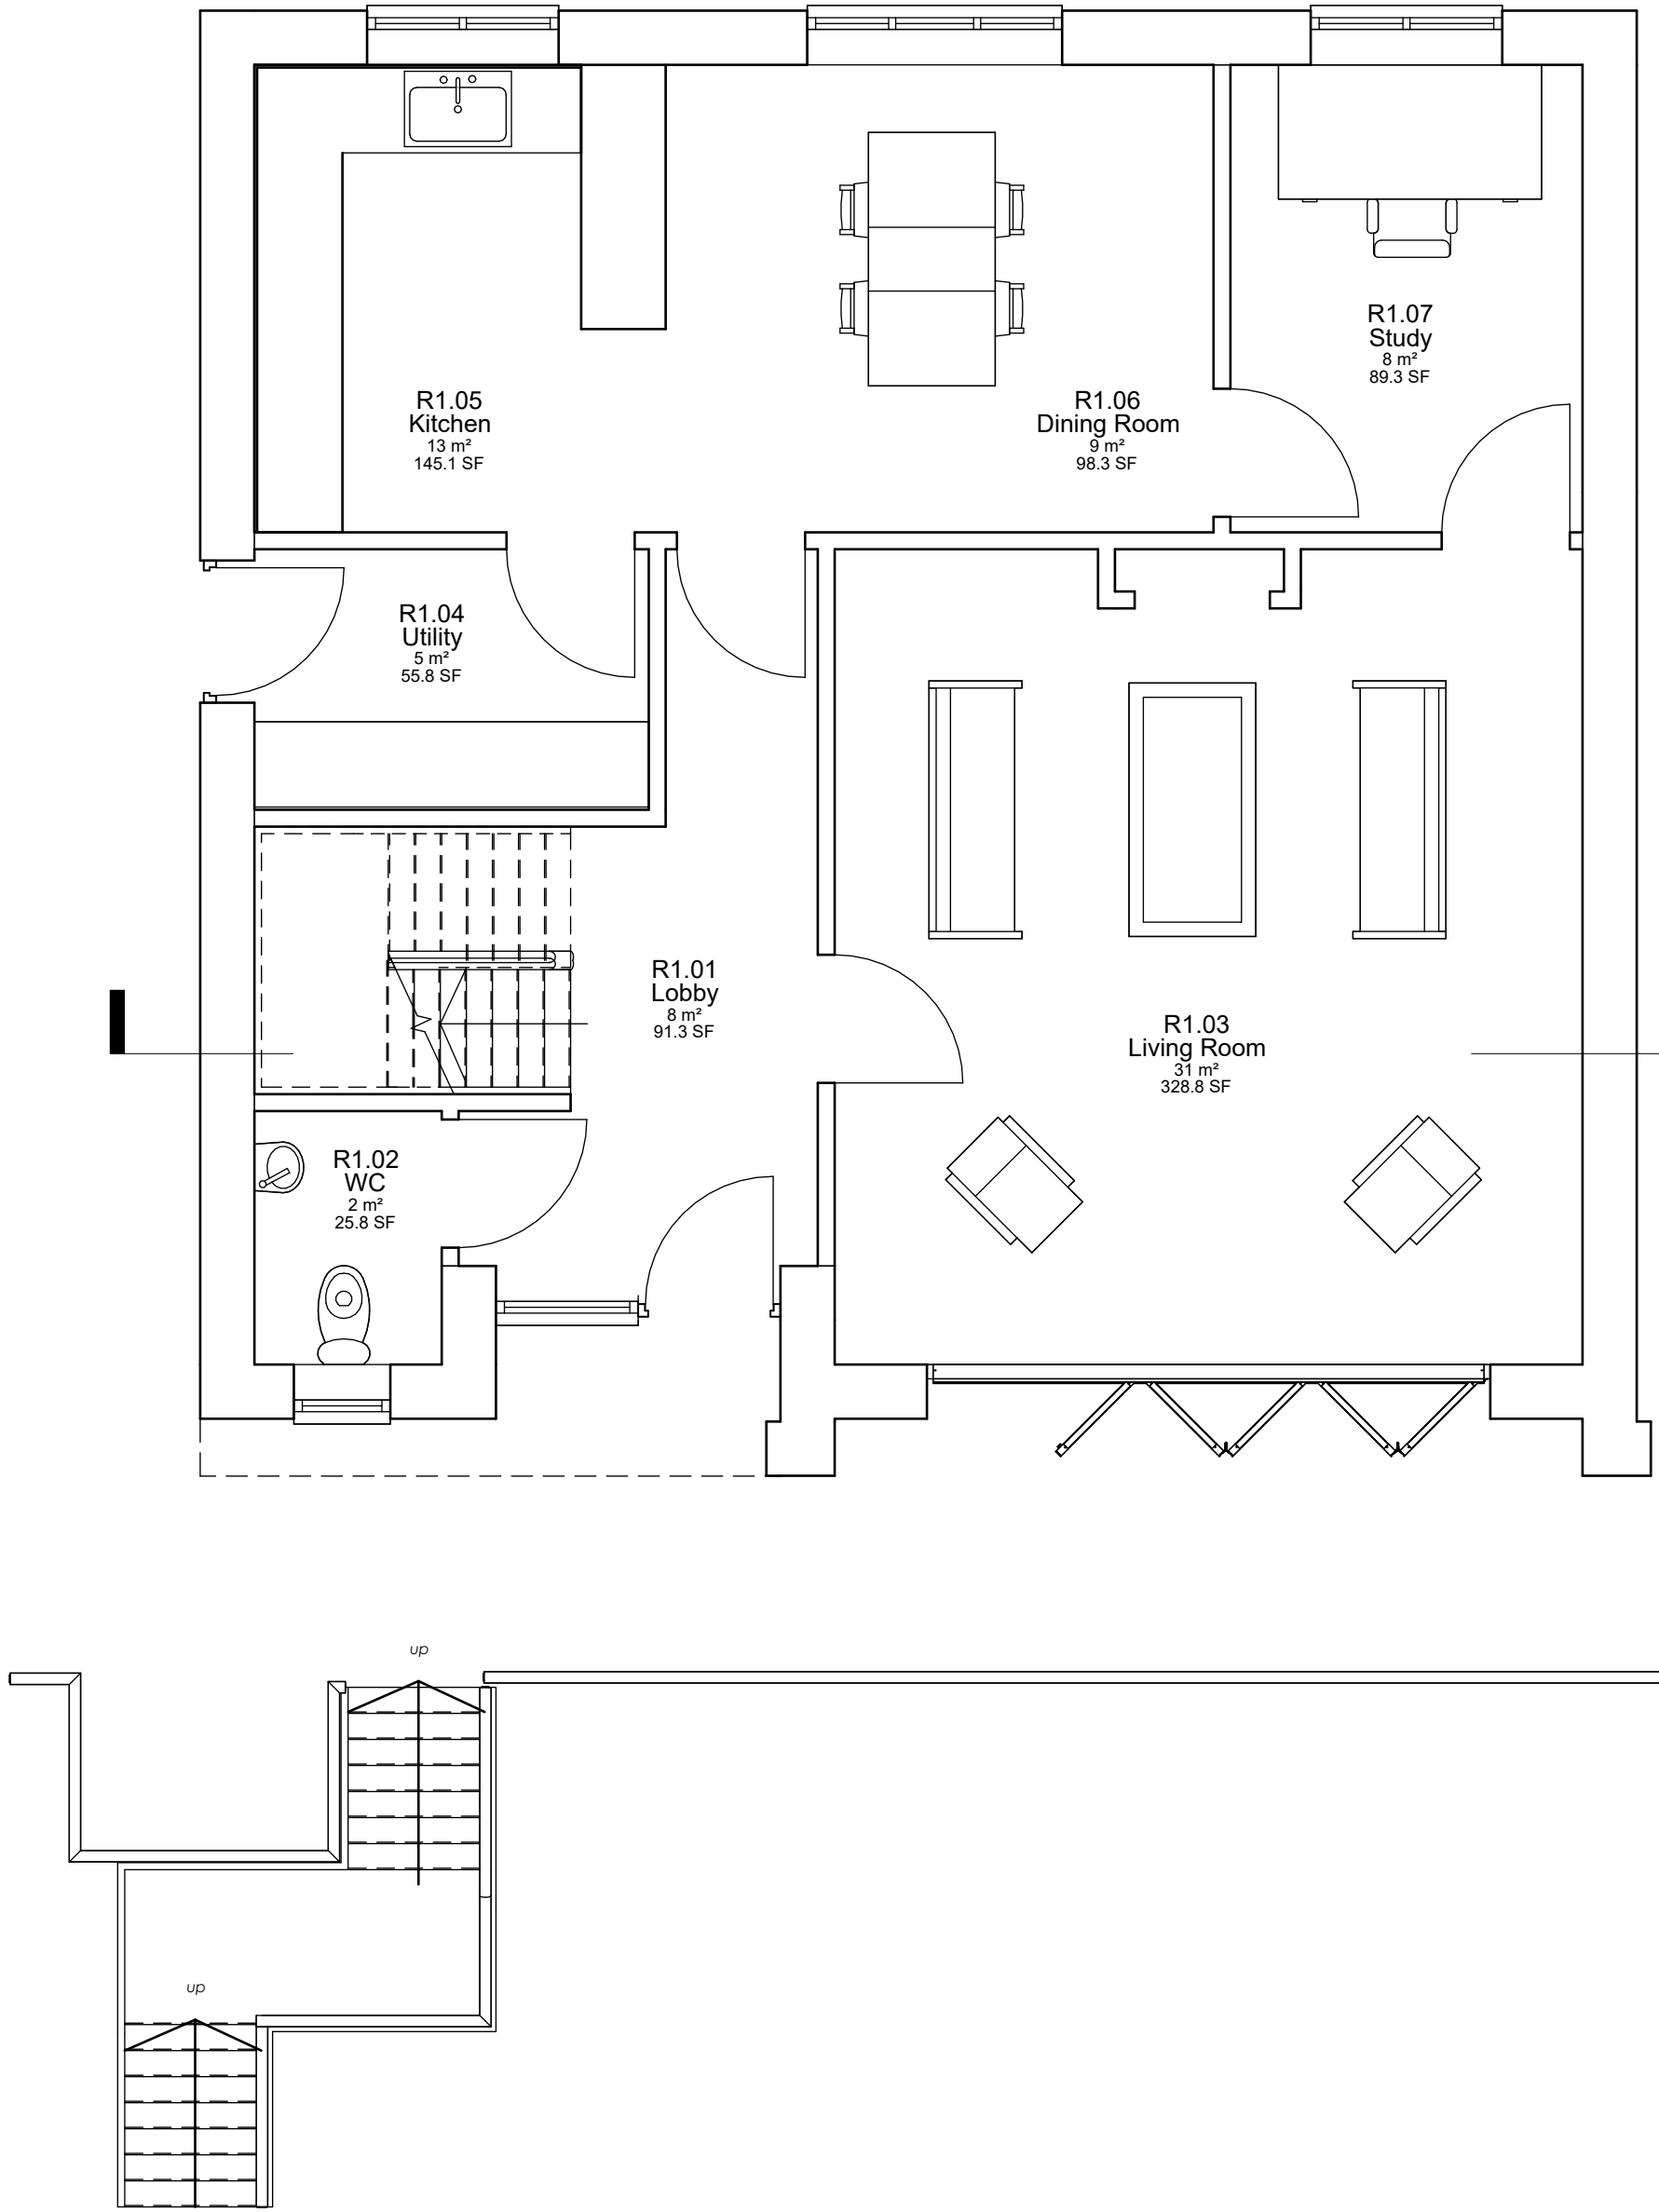

PROPOSED GROUND FLOOR

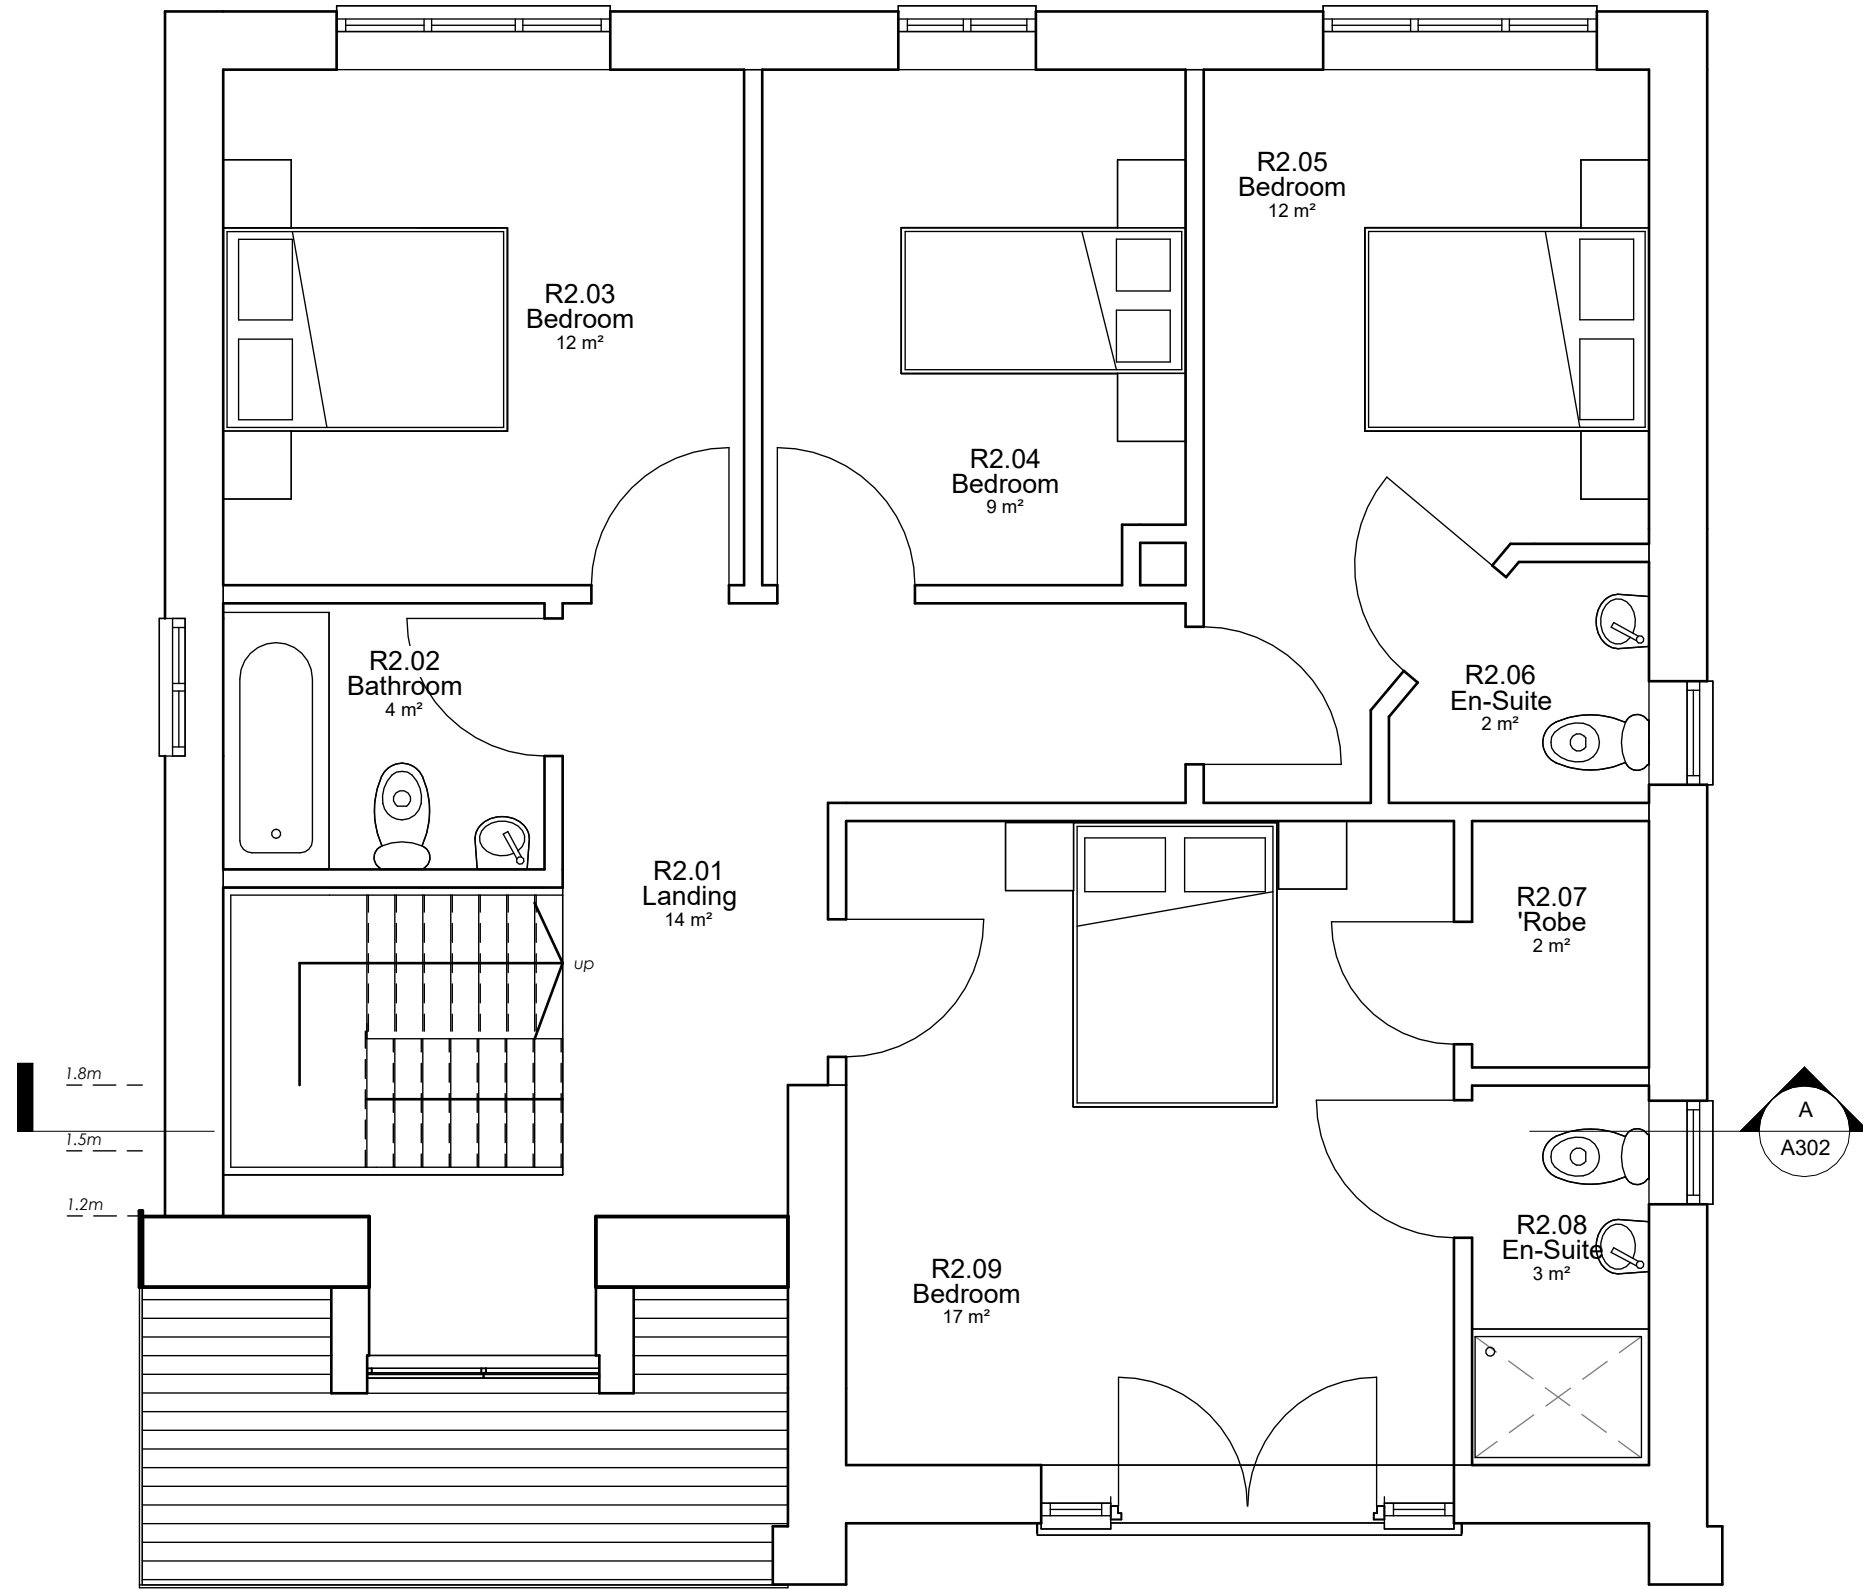

PROPOSED FIRST FLOOR

Date	Description	Revision Number
24.02.2023	Material Alterations	A
12.02.2023	Revisions from KD Mark Ups, Reduced Cut line to 1.2m	B

Do not scale the drawings, verify all dimensions before commencing any work. This drawing and design herein shall remain the property of the Architects and is not to be copied or reproduced without their written permission.

Mr. W. Rowles

Residential Development
Percy Road, Cynonville

Proposed Floor Plans
Plot 1a




Checked by	Date	
KD	25.02.23	KD123
JR	1 : 50 @ A1	

A102


Drawn by Scale Job No. Dwg.No.




PROPOSED FRONT ELEVATION

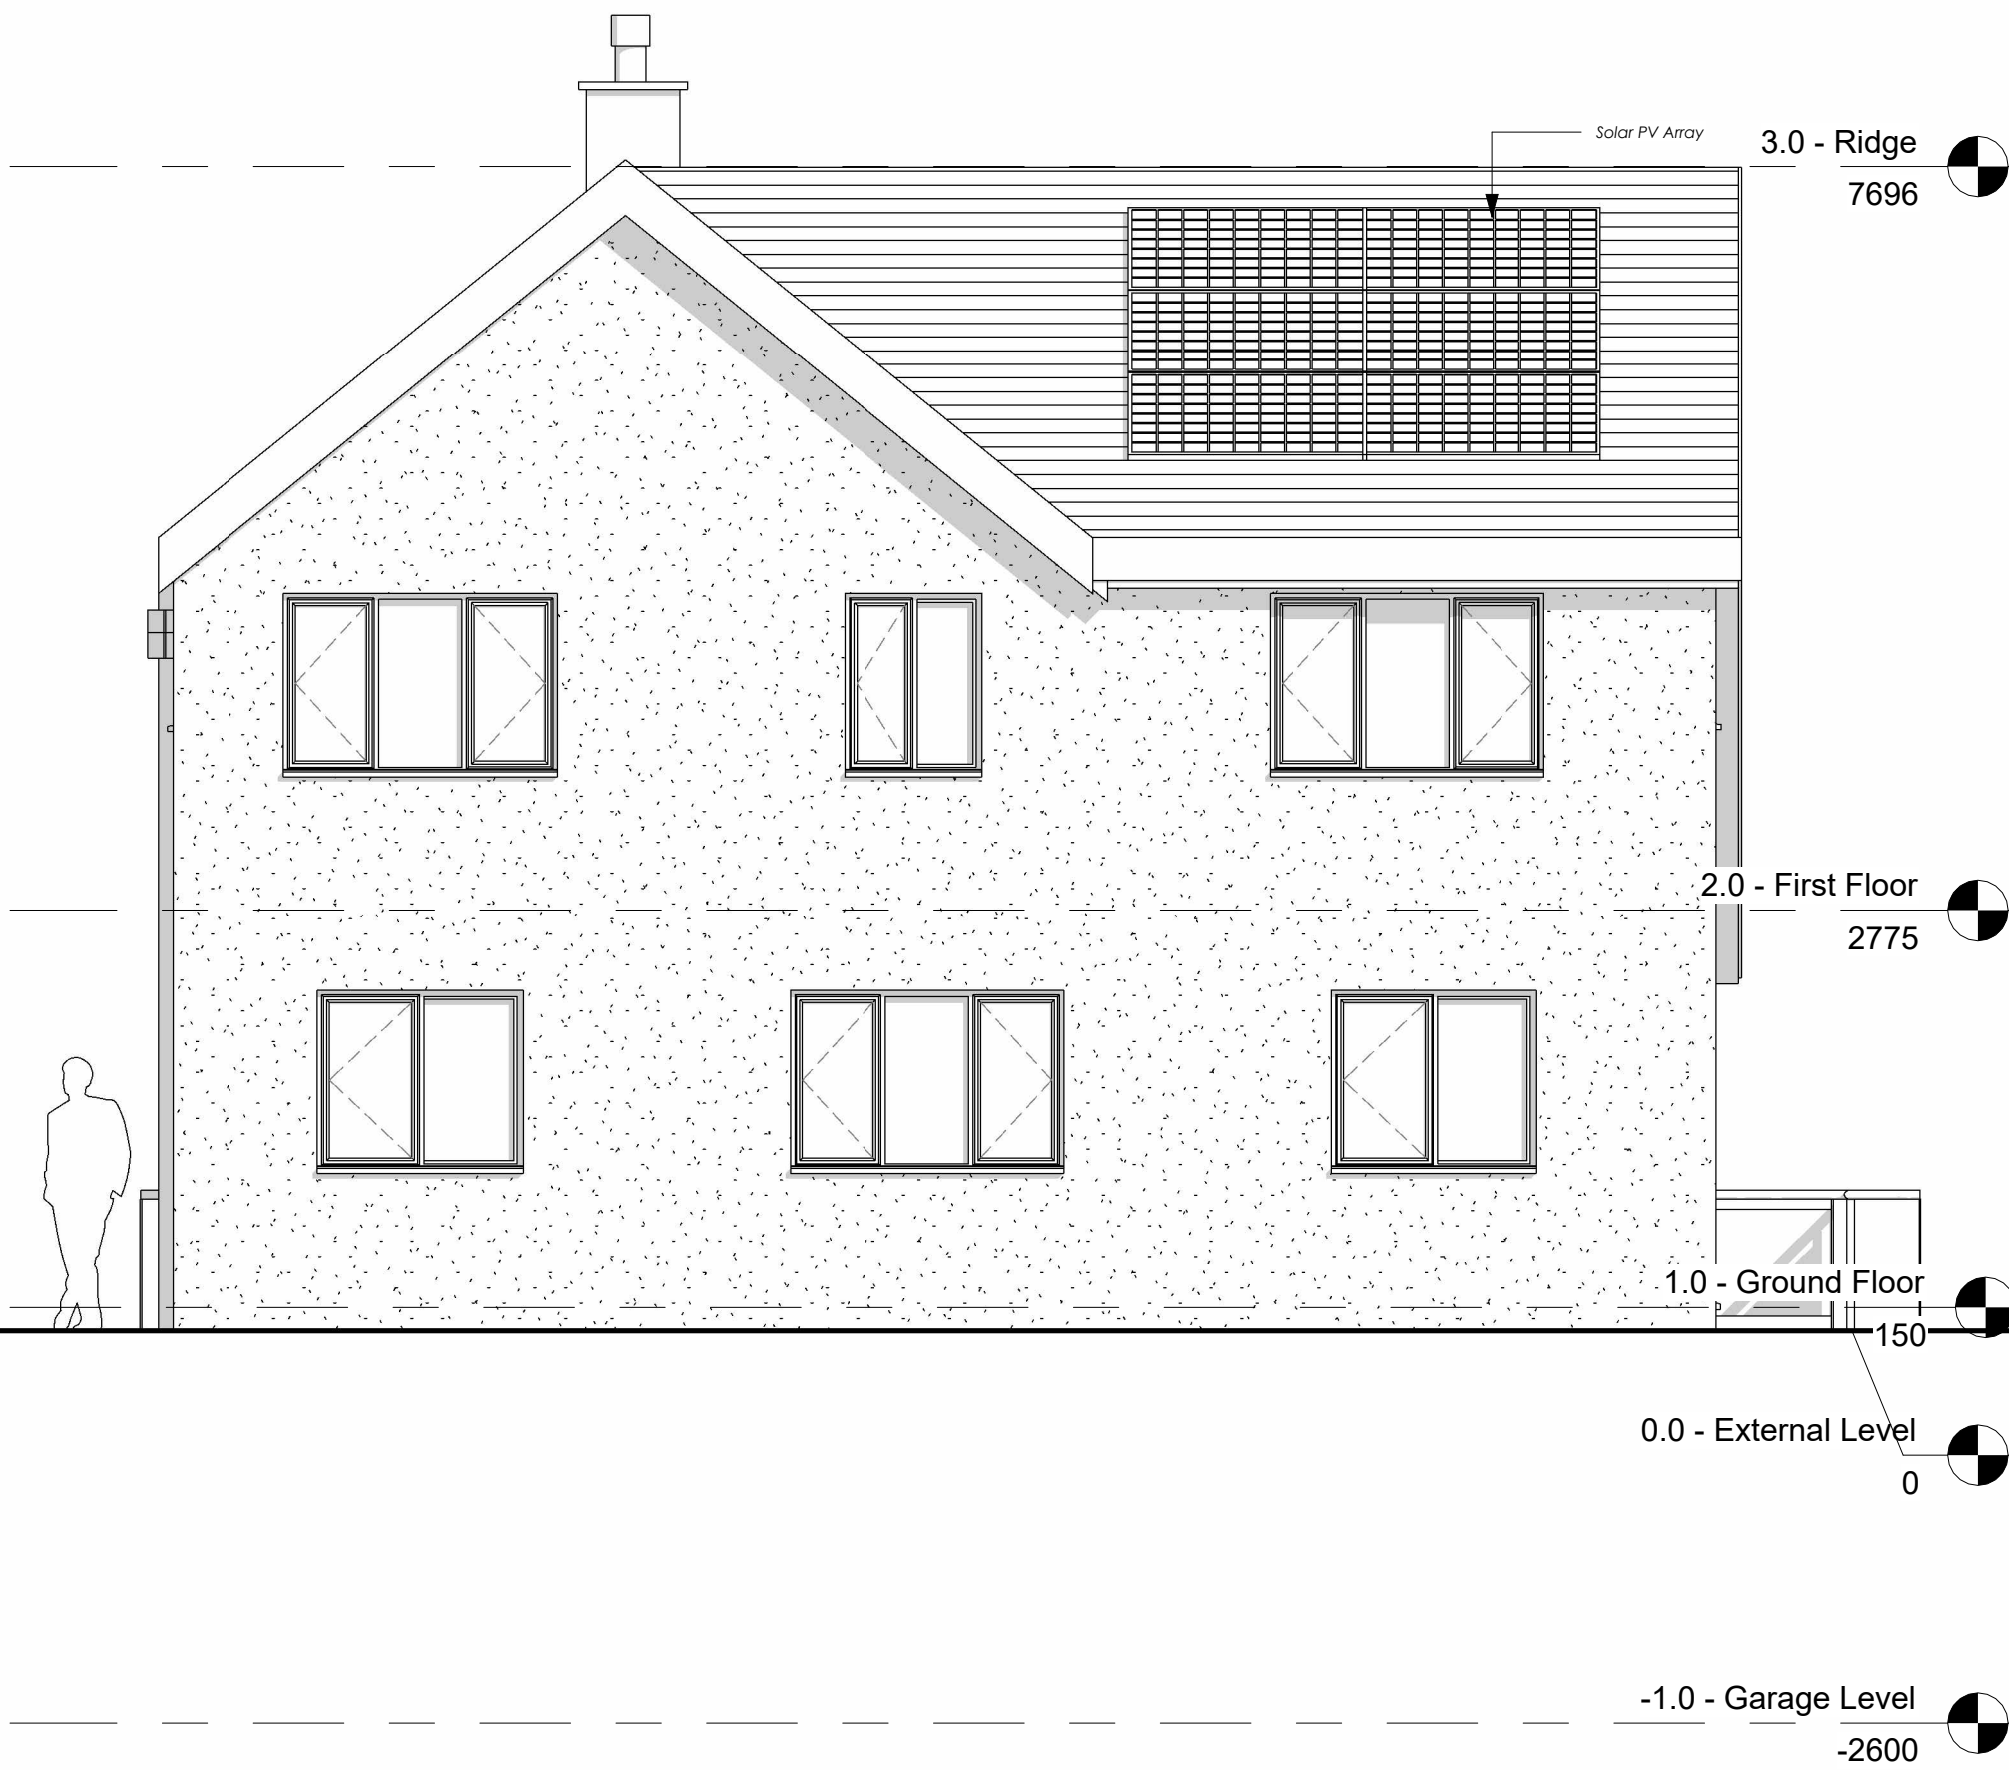

PROPOSED REAR ELEVATION

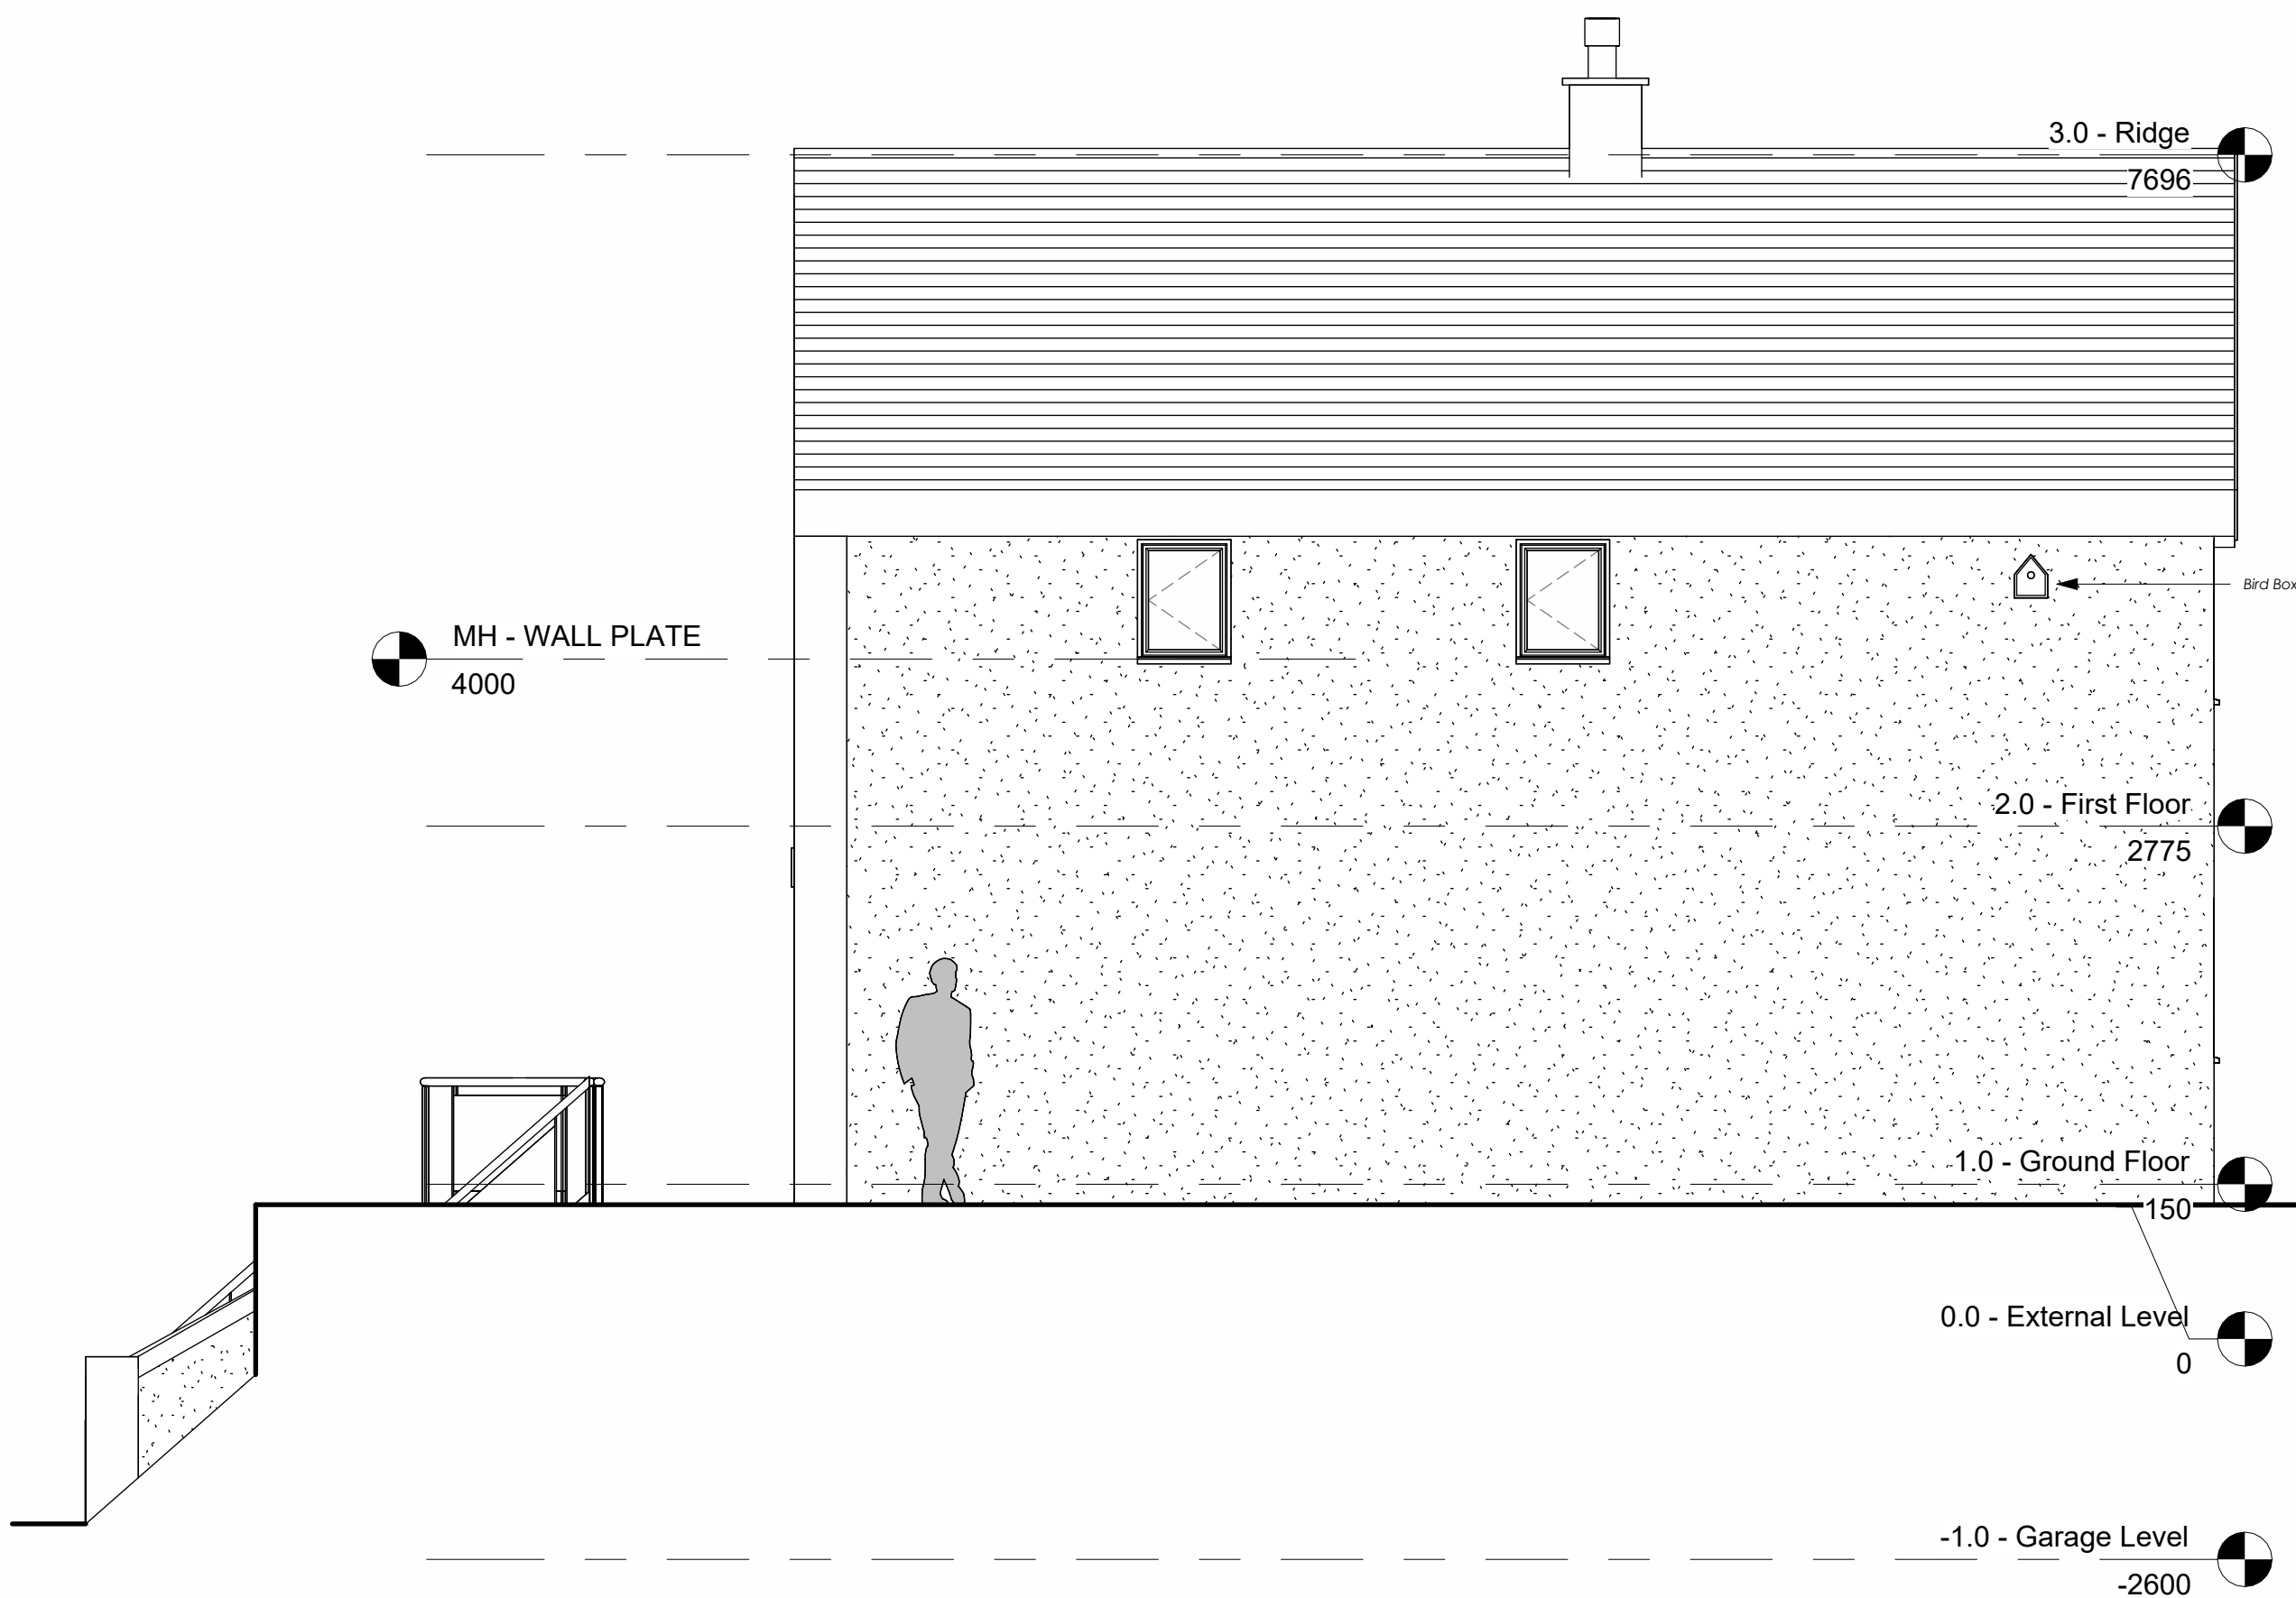

PROPOSED SIDE ELEVATION

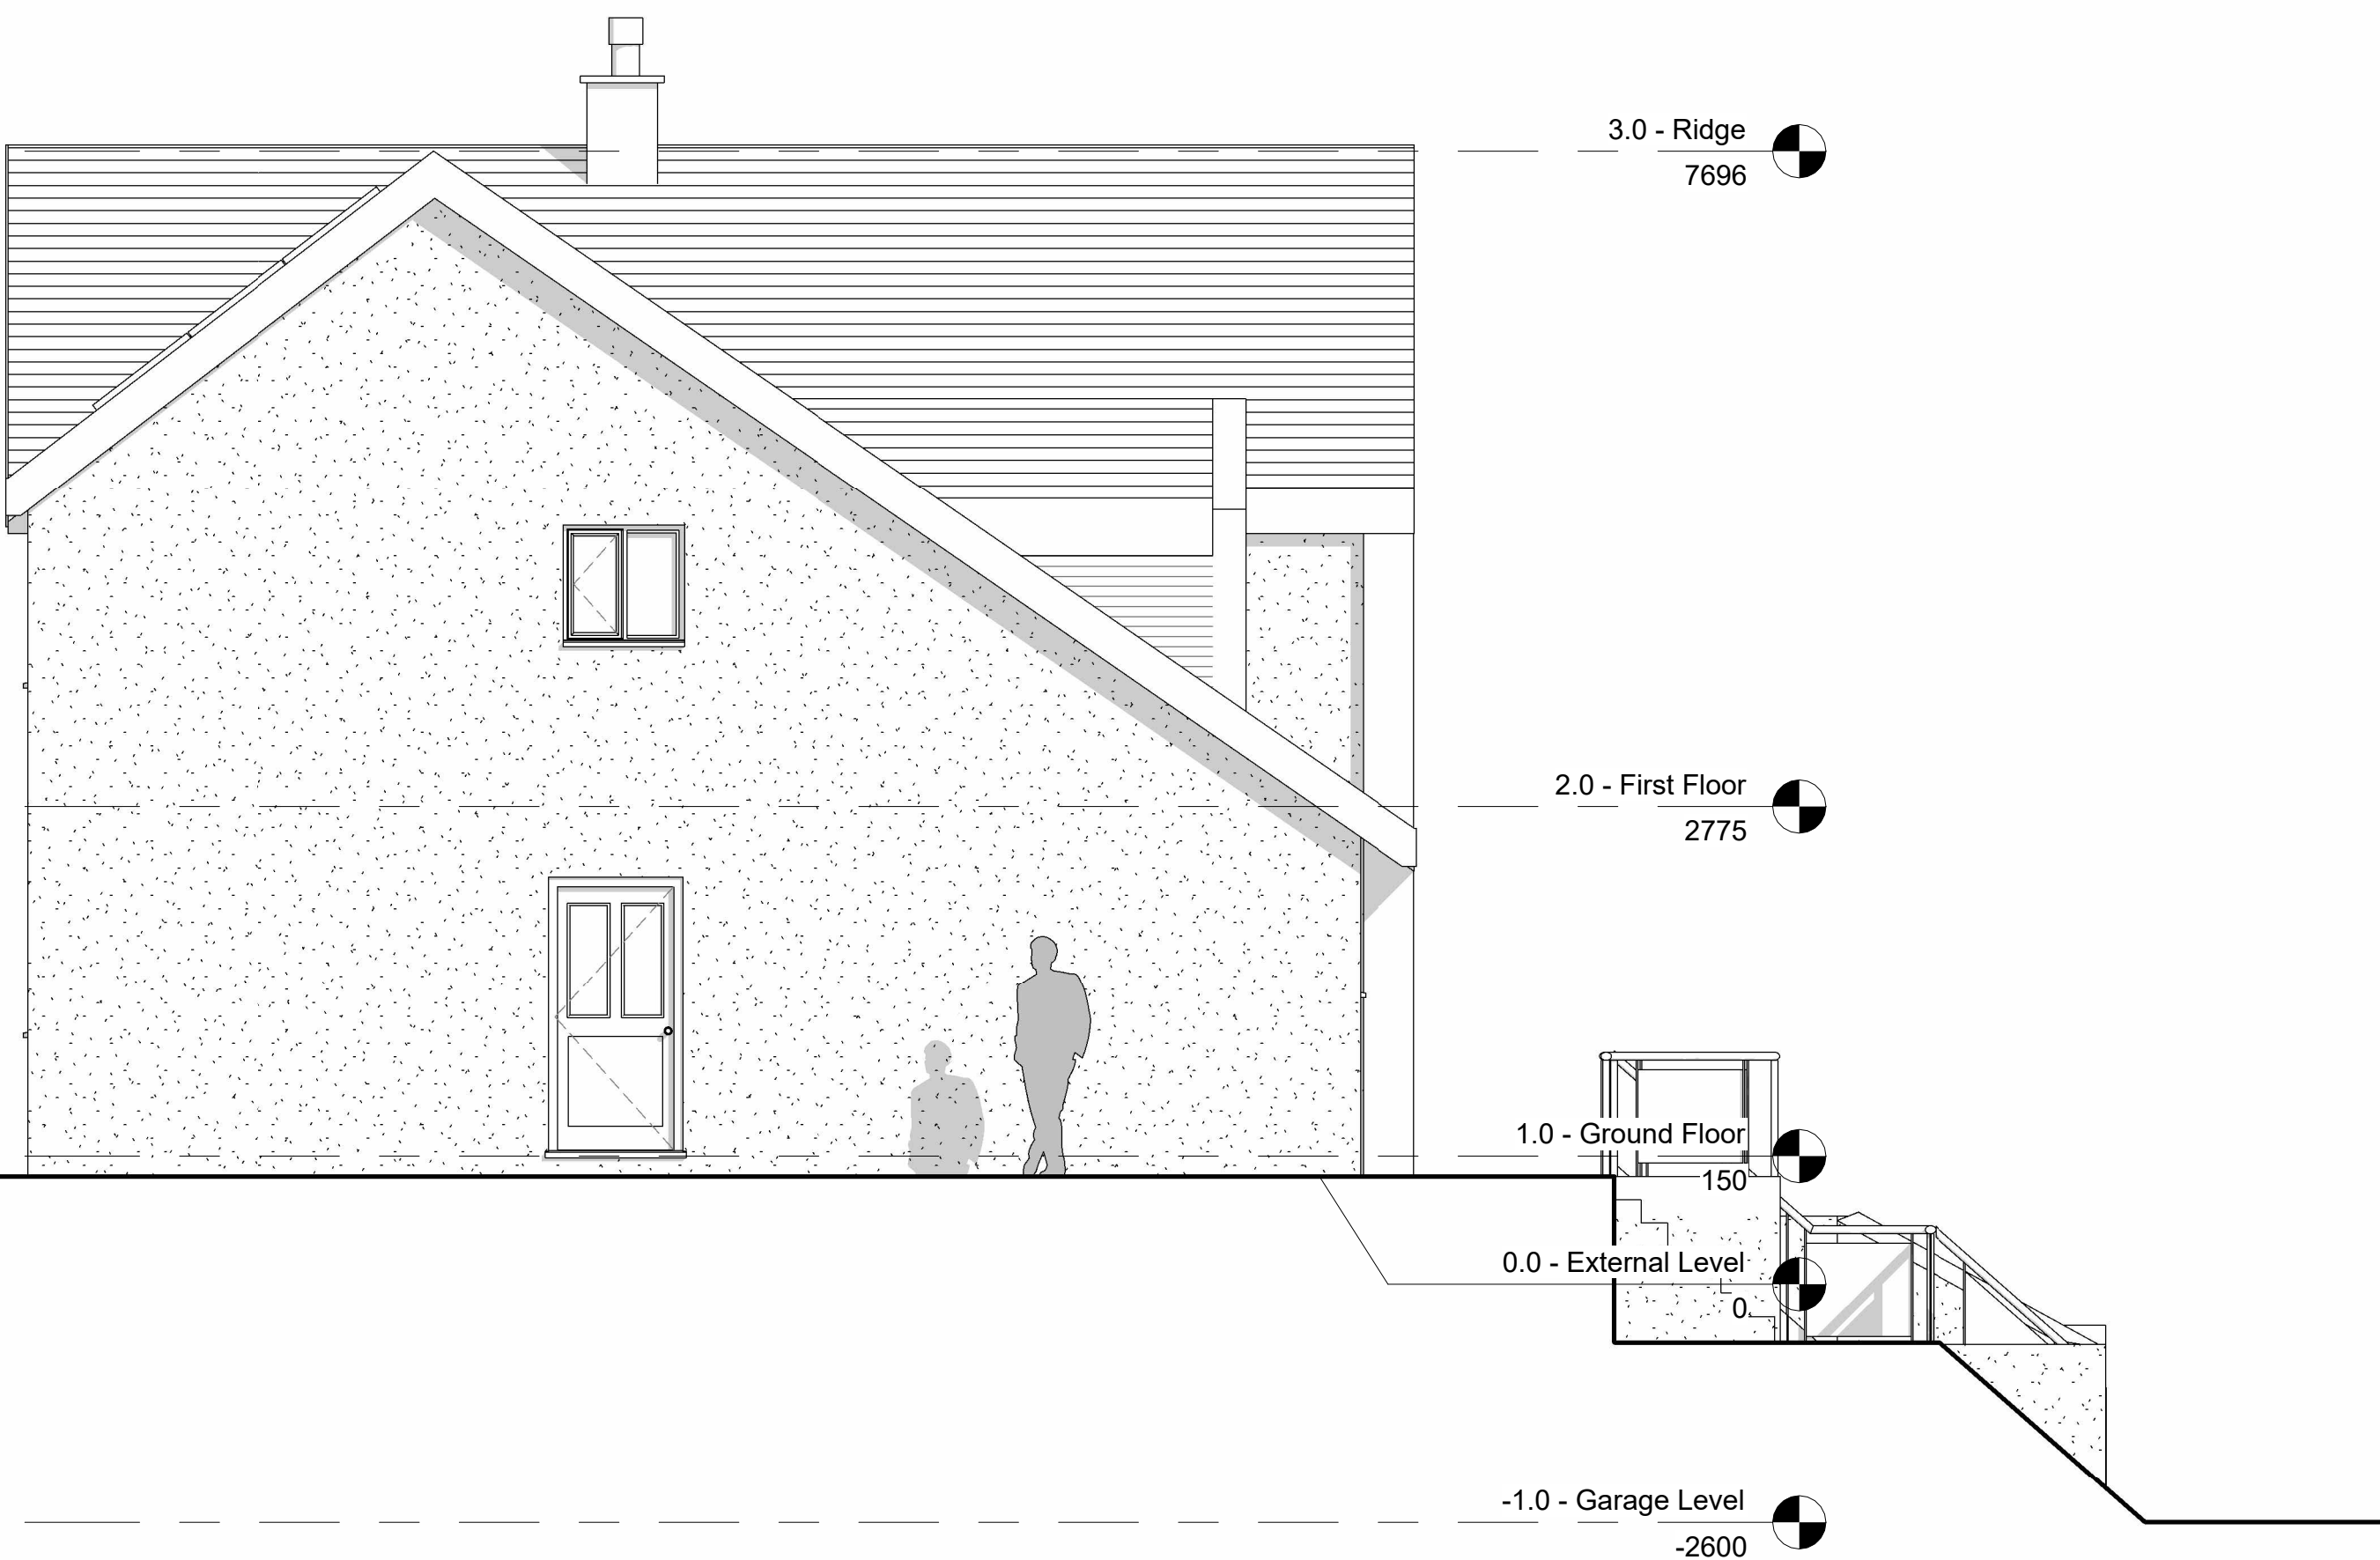

PROPOSED SIDE ELEVATION

Date	Description	Revision Number
24.02.23	Material Alterations	A
12.02.2023	Revisions from KD Mark Up's. Facades made White. Shadows Reduced. Ecological Enhancement.	B

Revisions

Do not scale the drawings, verify all dimensions before commencing any work. This drawing and design herein shall remain the property of the Architects and is not to be copied or reproduced without their written permission.

Notes

Mr. W. Rowles

Client

Residential Development
Percy Road, Cynonville

Project

Proposed Elevations
Plot 1a

Sheet Title



Checked by
KD
JR


Date
25.02.23
1 : 50
@ A1

KD123

Job No.

A202

Dwg.No.

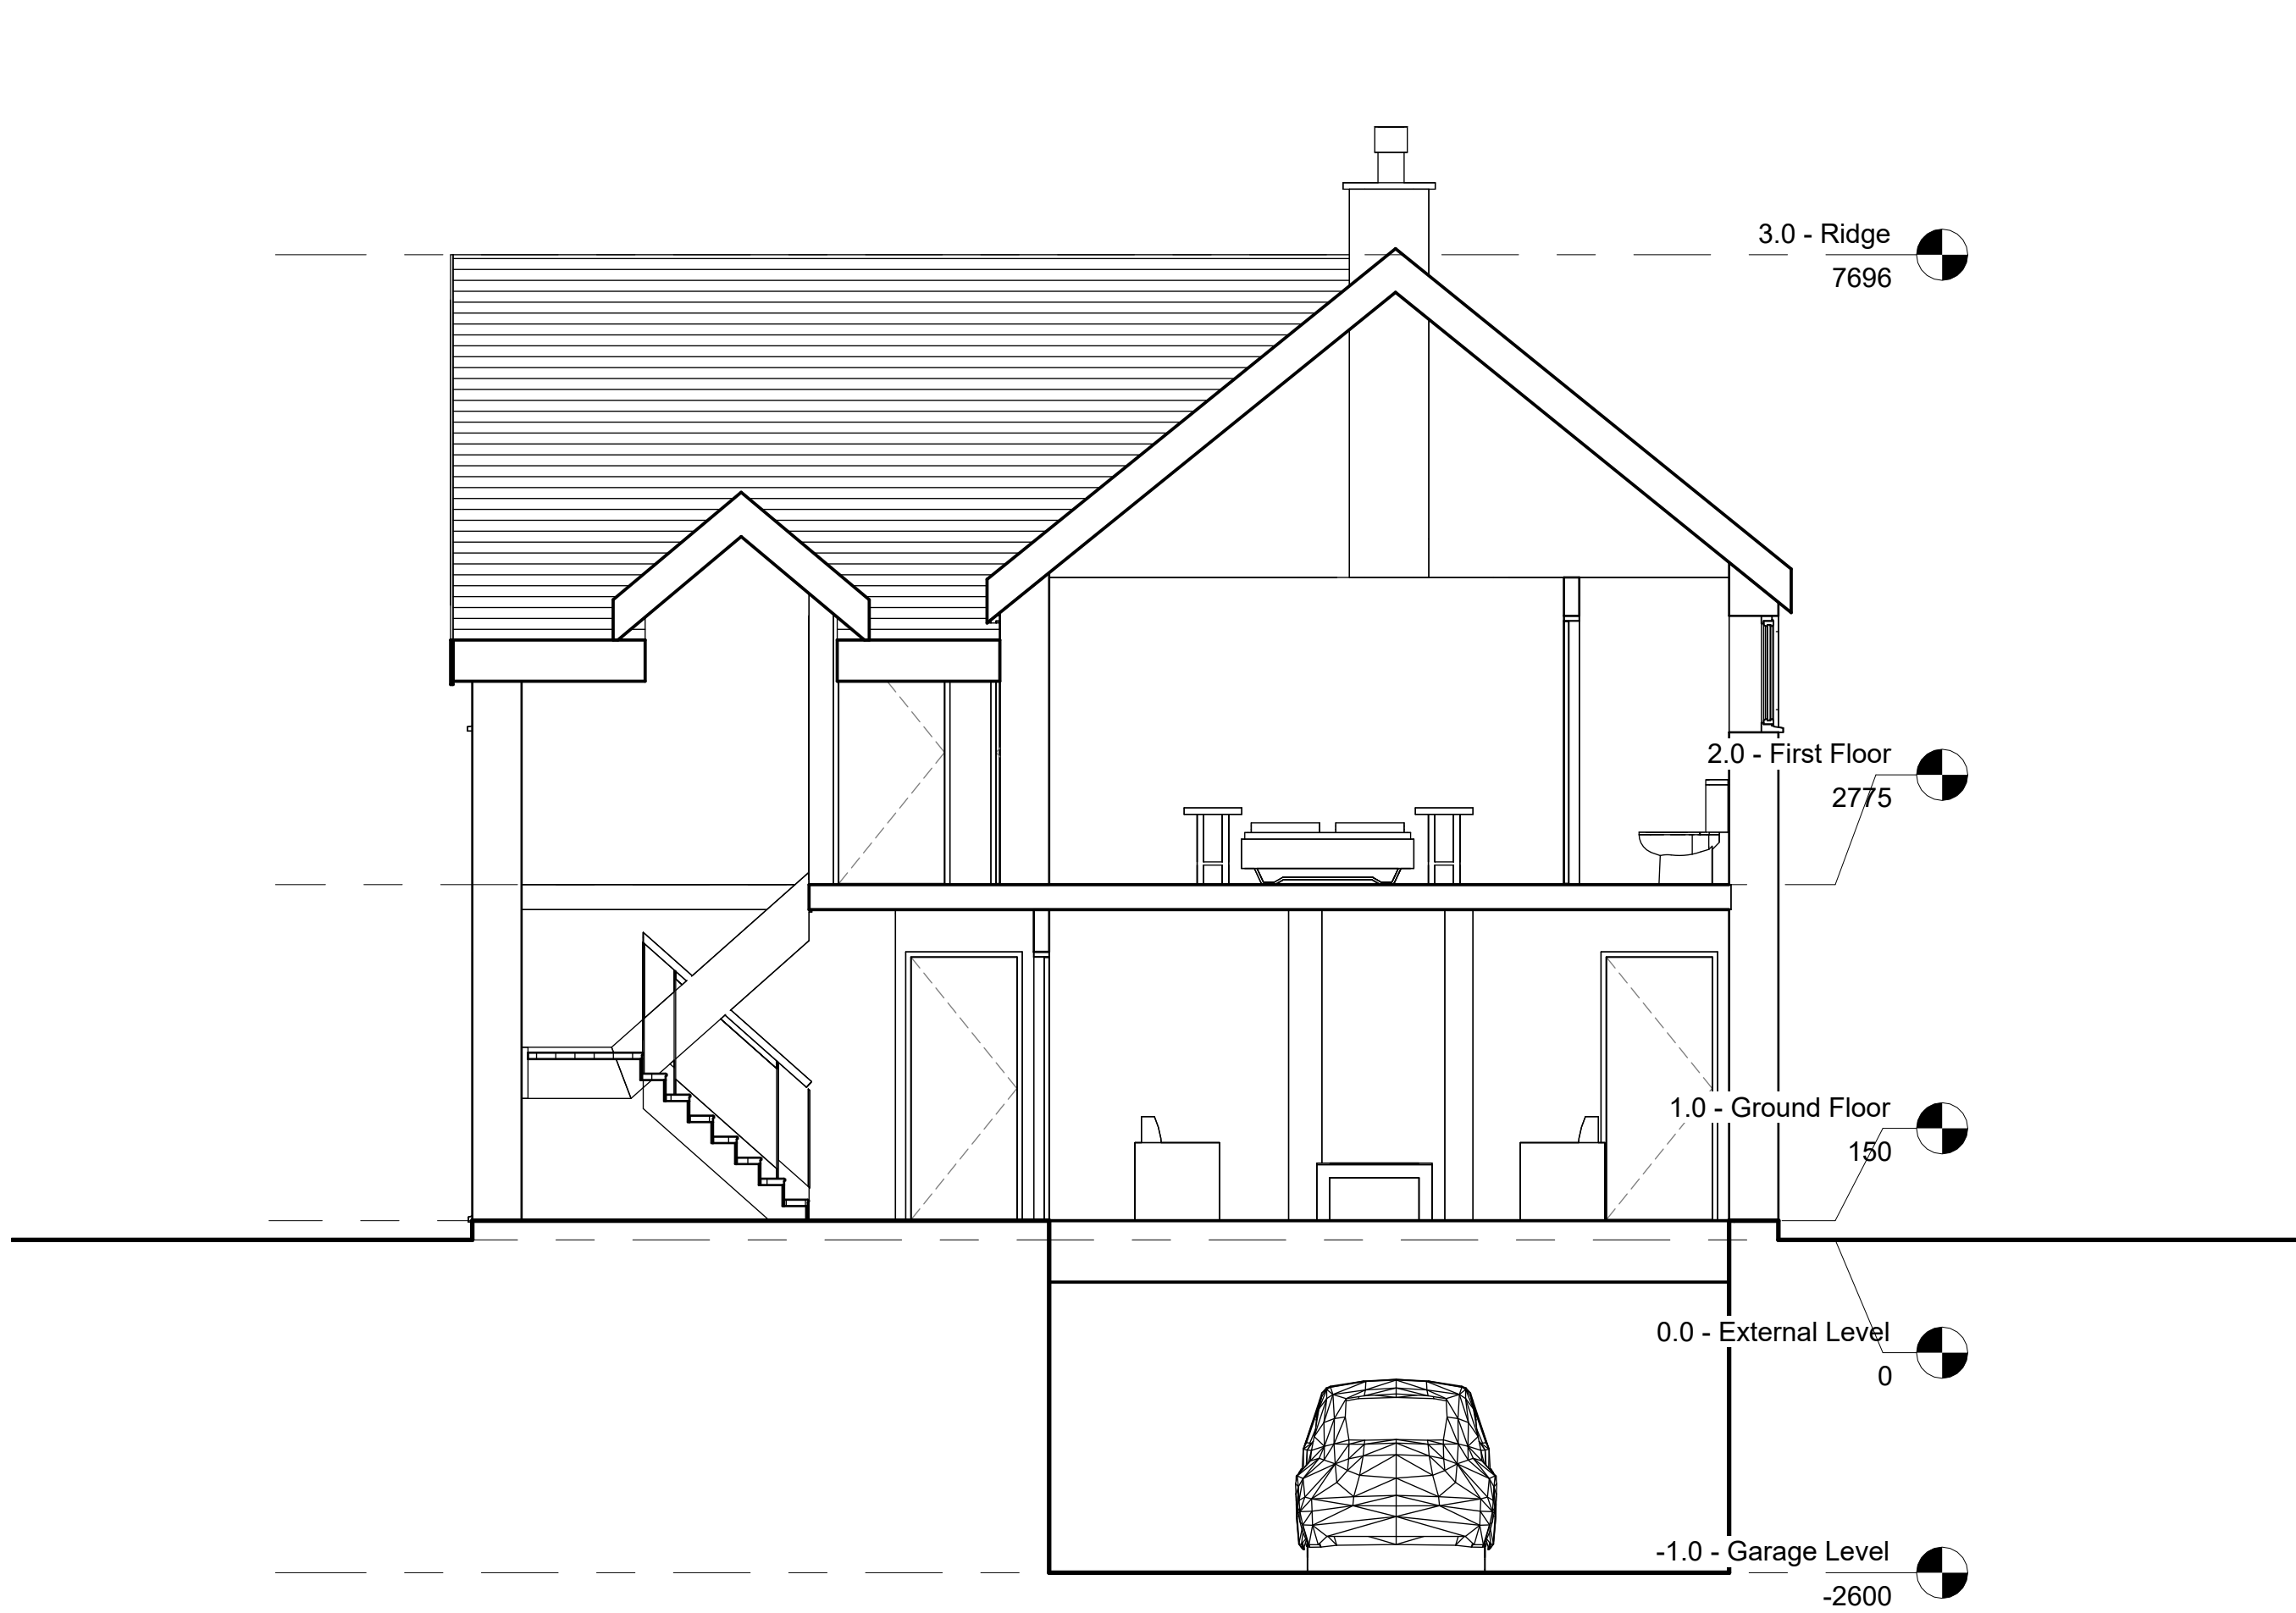

PROPOSED SECTION A-A



PROPOSED PERSPECTIVE

Date	Description	Revision Number
10.09.2023	Revisions from KD Mark Up, Section A scale made smaller, Persp. on Same sheet, Title Updated.	A

Revisions

Do not scale the drawings, verify all dimensions before commencing any work. This drawing and design herein shall remain the property of the Architects and is not to be copied or reproduced without their written permission.

Notes

Mr. W. Rowles

Client

Residential Development
Percy Road, Cynonville

Project

Section A & Perspective
Plot 1a

Sheet Title




Checked by	Date	
KD	25.02.23	KD123
JR	1 : 50 @ A1	

Drawn byScaleJob No.

A302

Dwg.No.

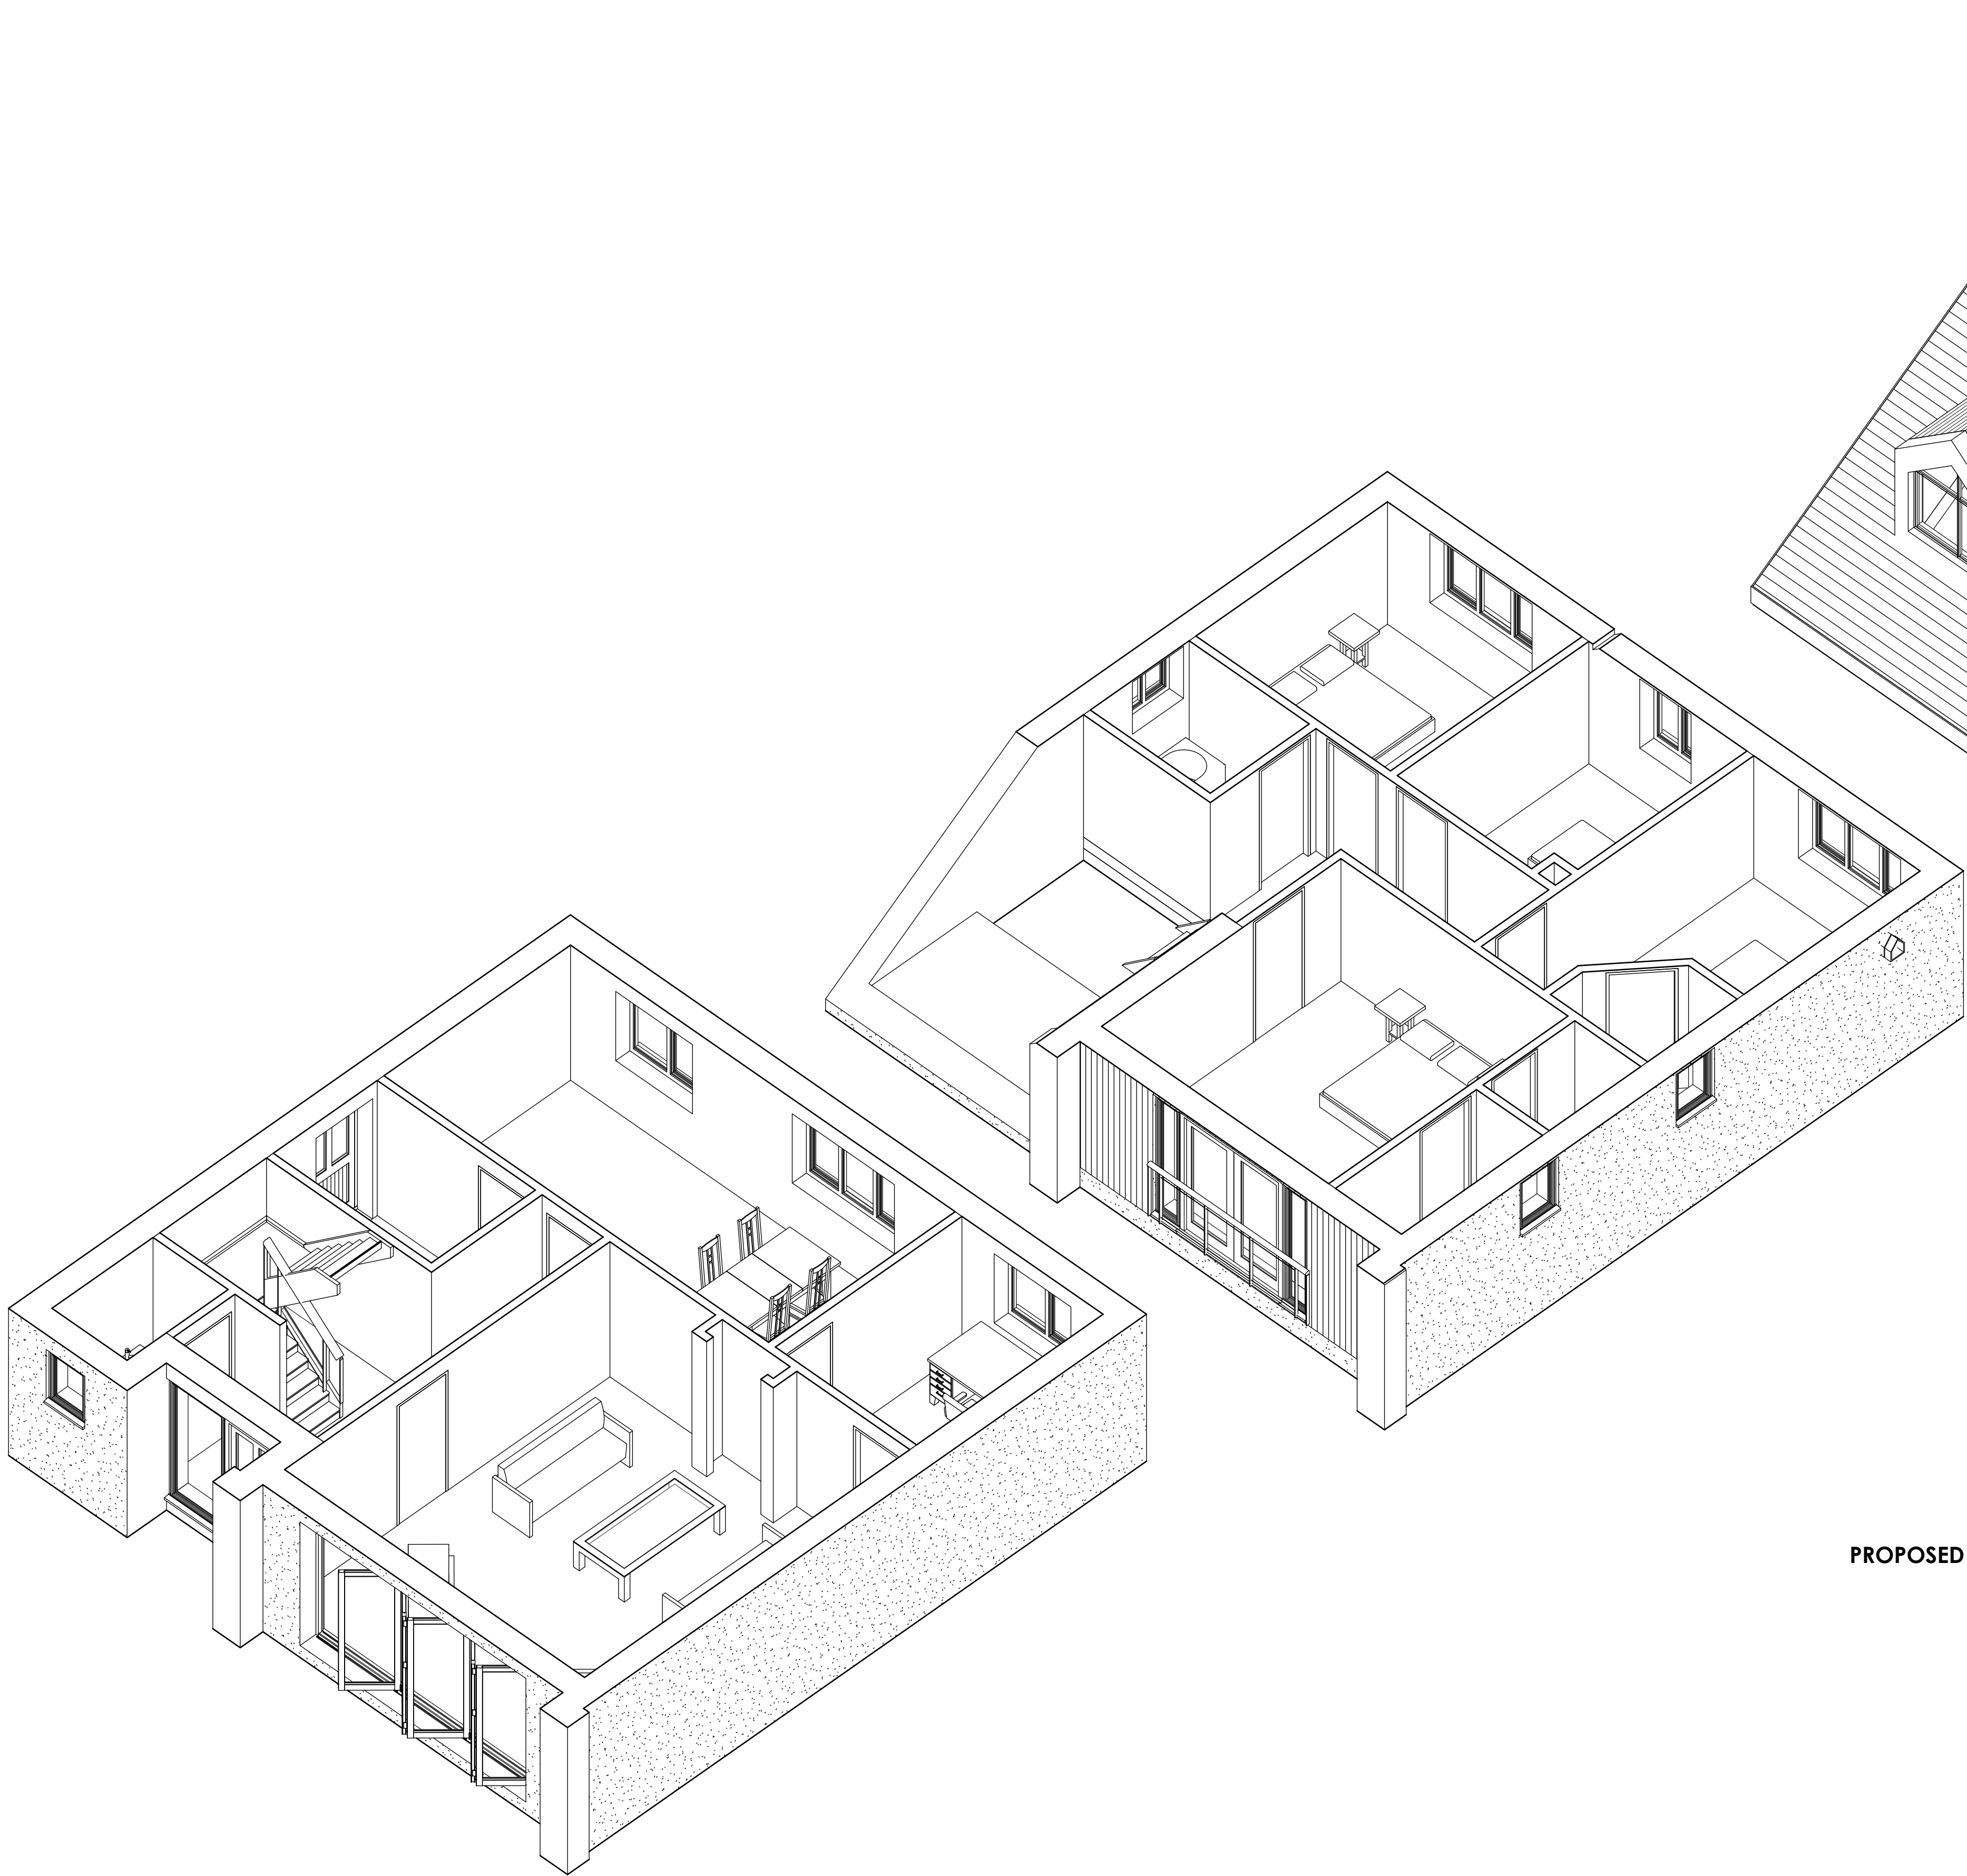

PROPOSED ROOF PLAN

PROPOSED FIRST FLOOR

PROPOSED GROUND FLOOR

Date	Description	Revision Number
24.02.2023	Material Alterations	A

Do not scale the drawings, verify all dimensions before commencing any work. This drawing and design herein shall remain the property of the Architects and is not to be copied or reproduced without their written permission.

Mr. W. Rowles

Residential Development
Percy Road, Cynonville

Proposed Axonometrics
Plot 1a



Checked by
KD
JR

Date
25.02.23
@ A1

KD123

A403

Lower ground floor not shown on sheet.