



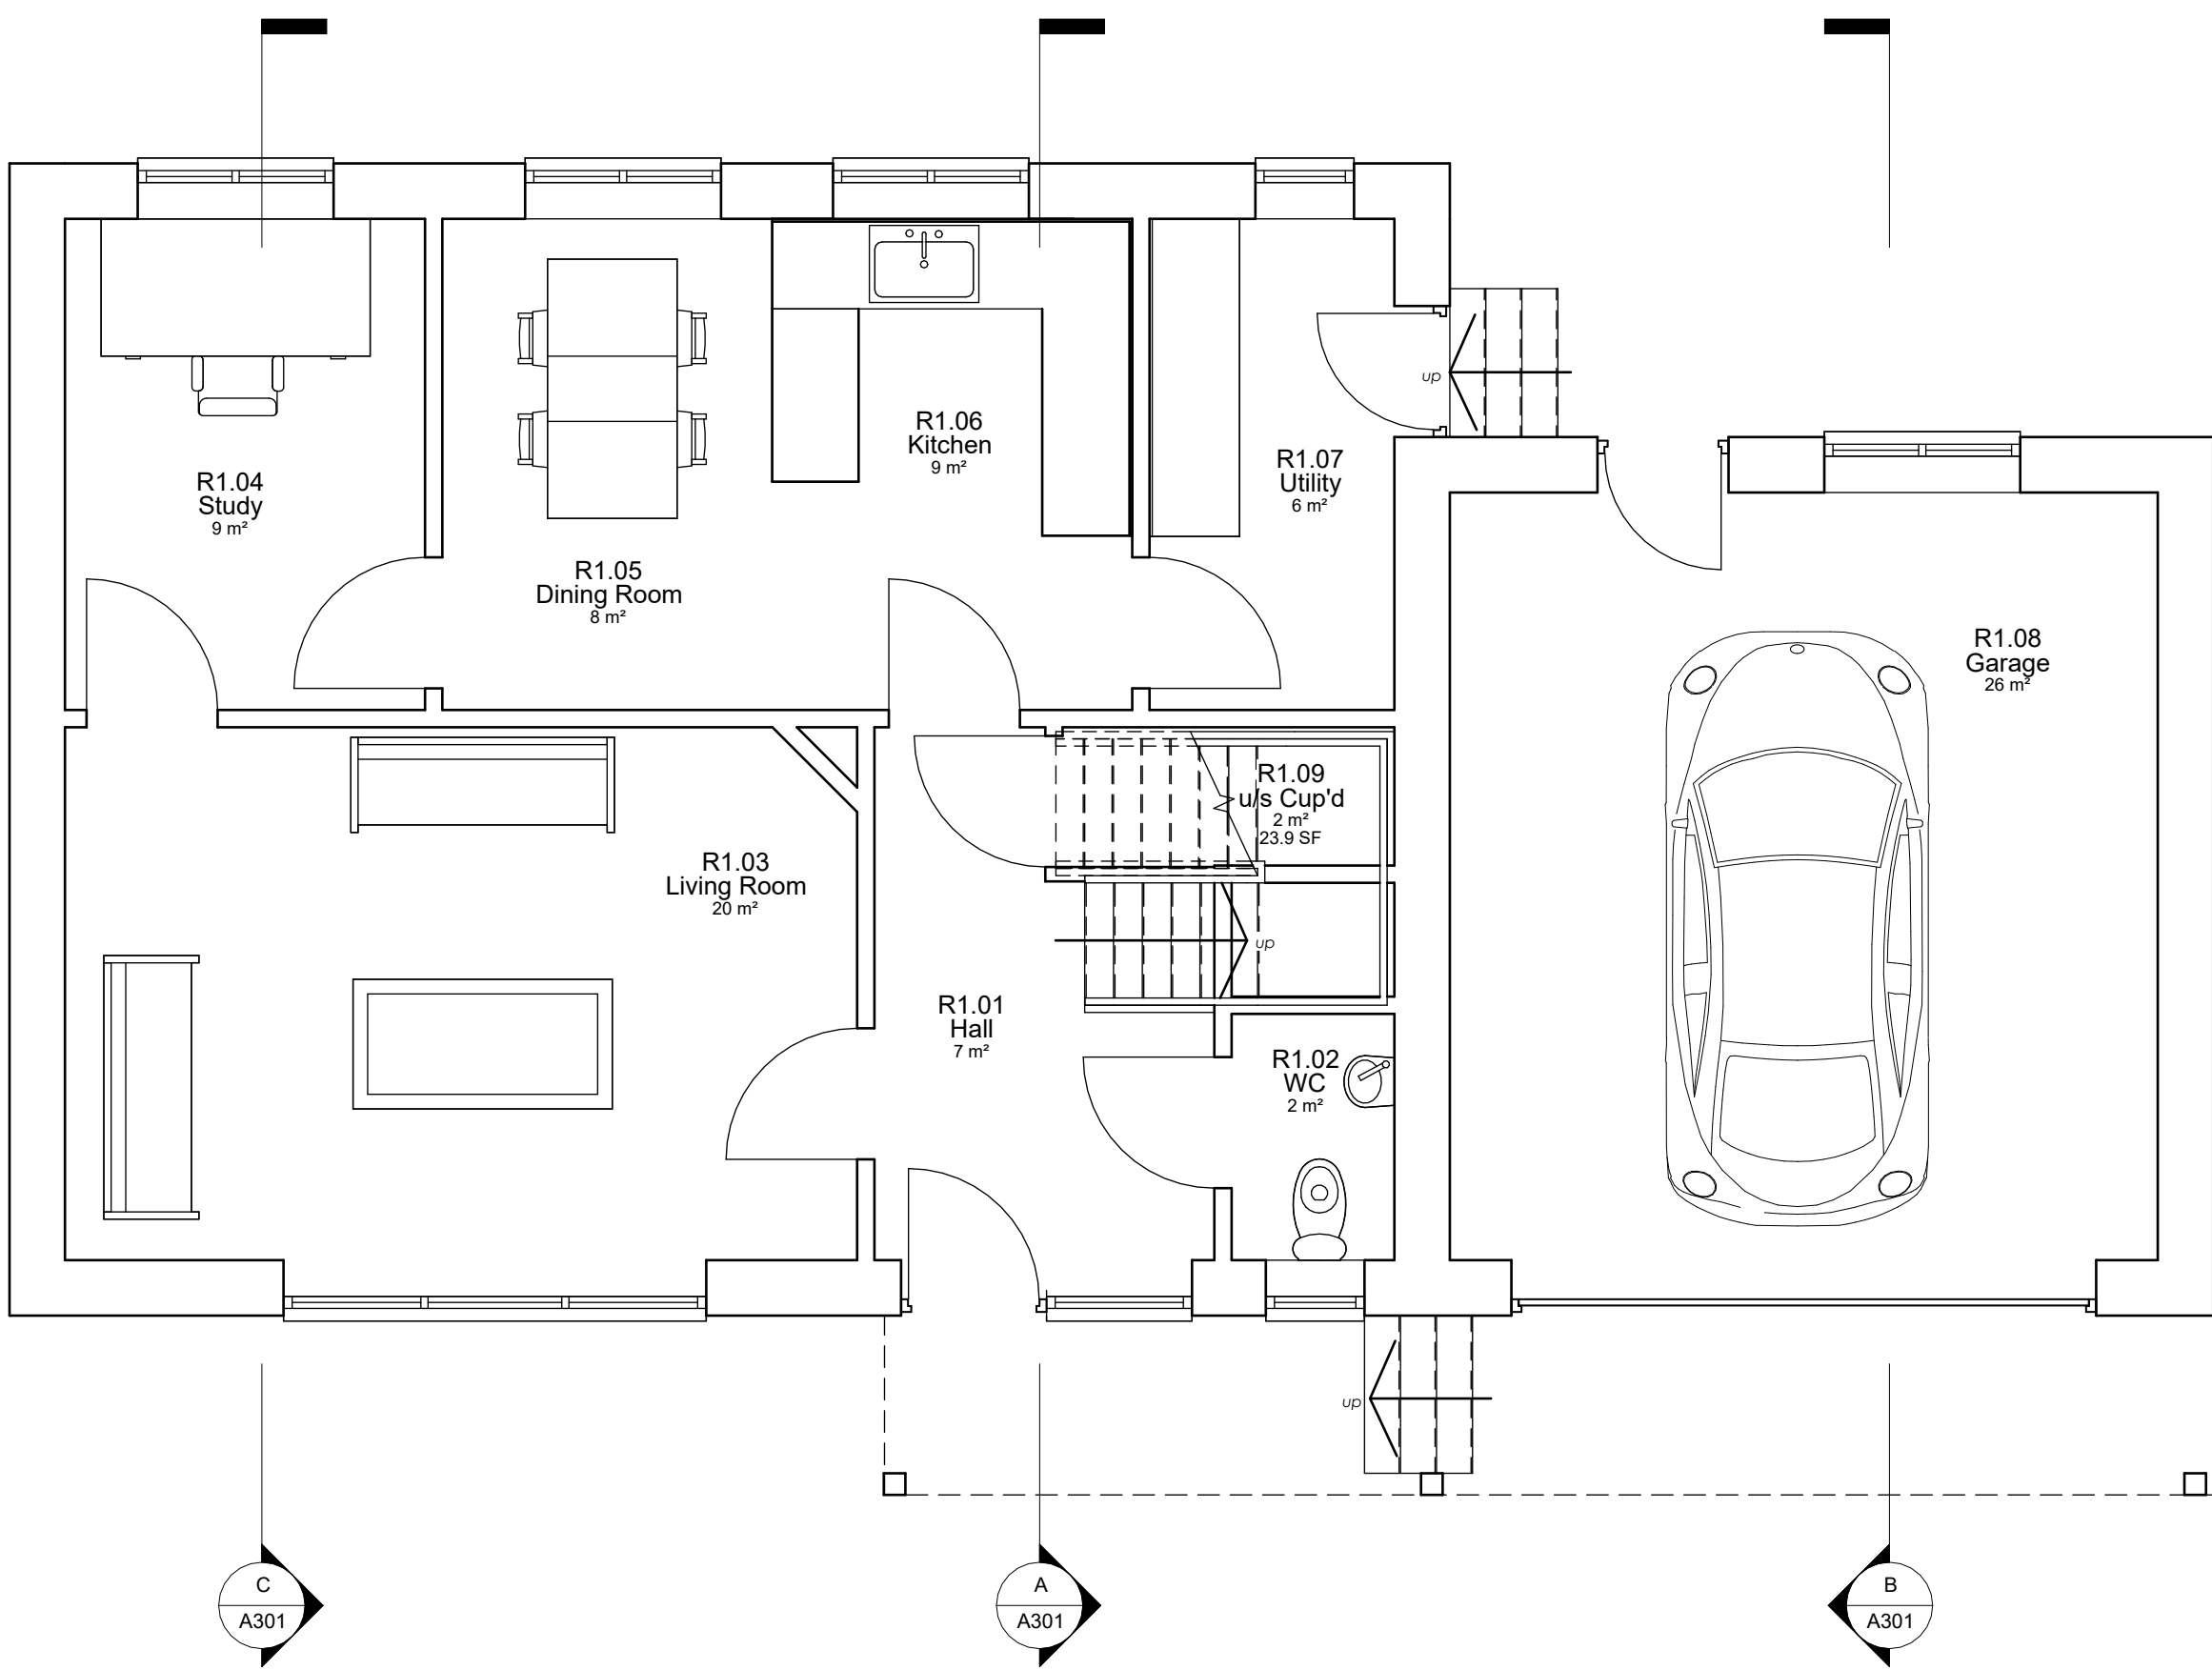

PROPOSED GROUND FLOOR

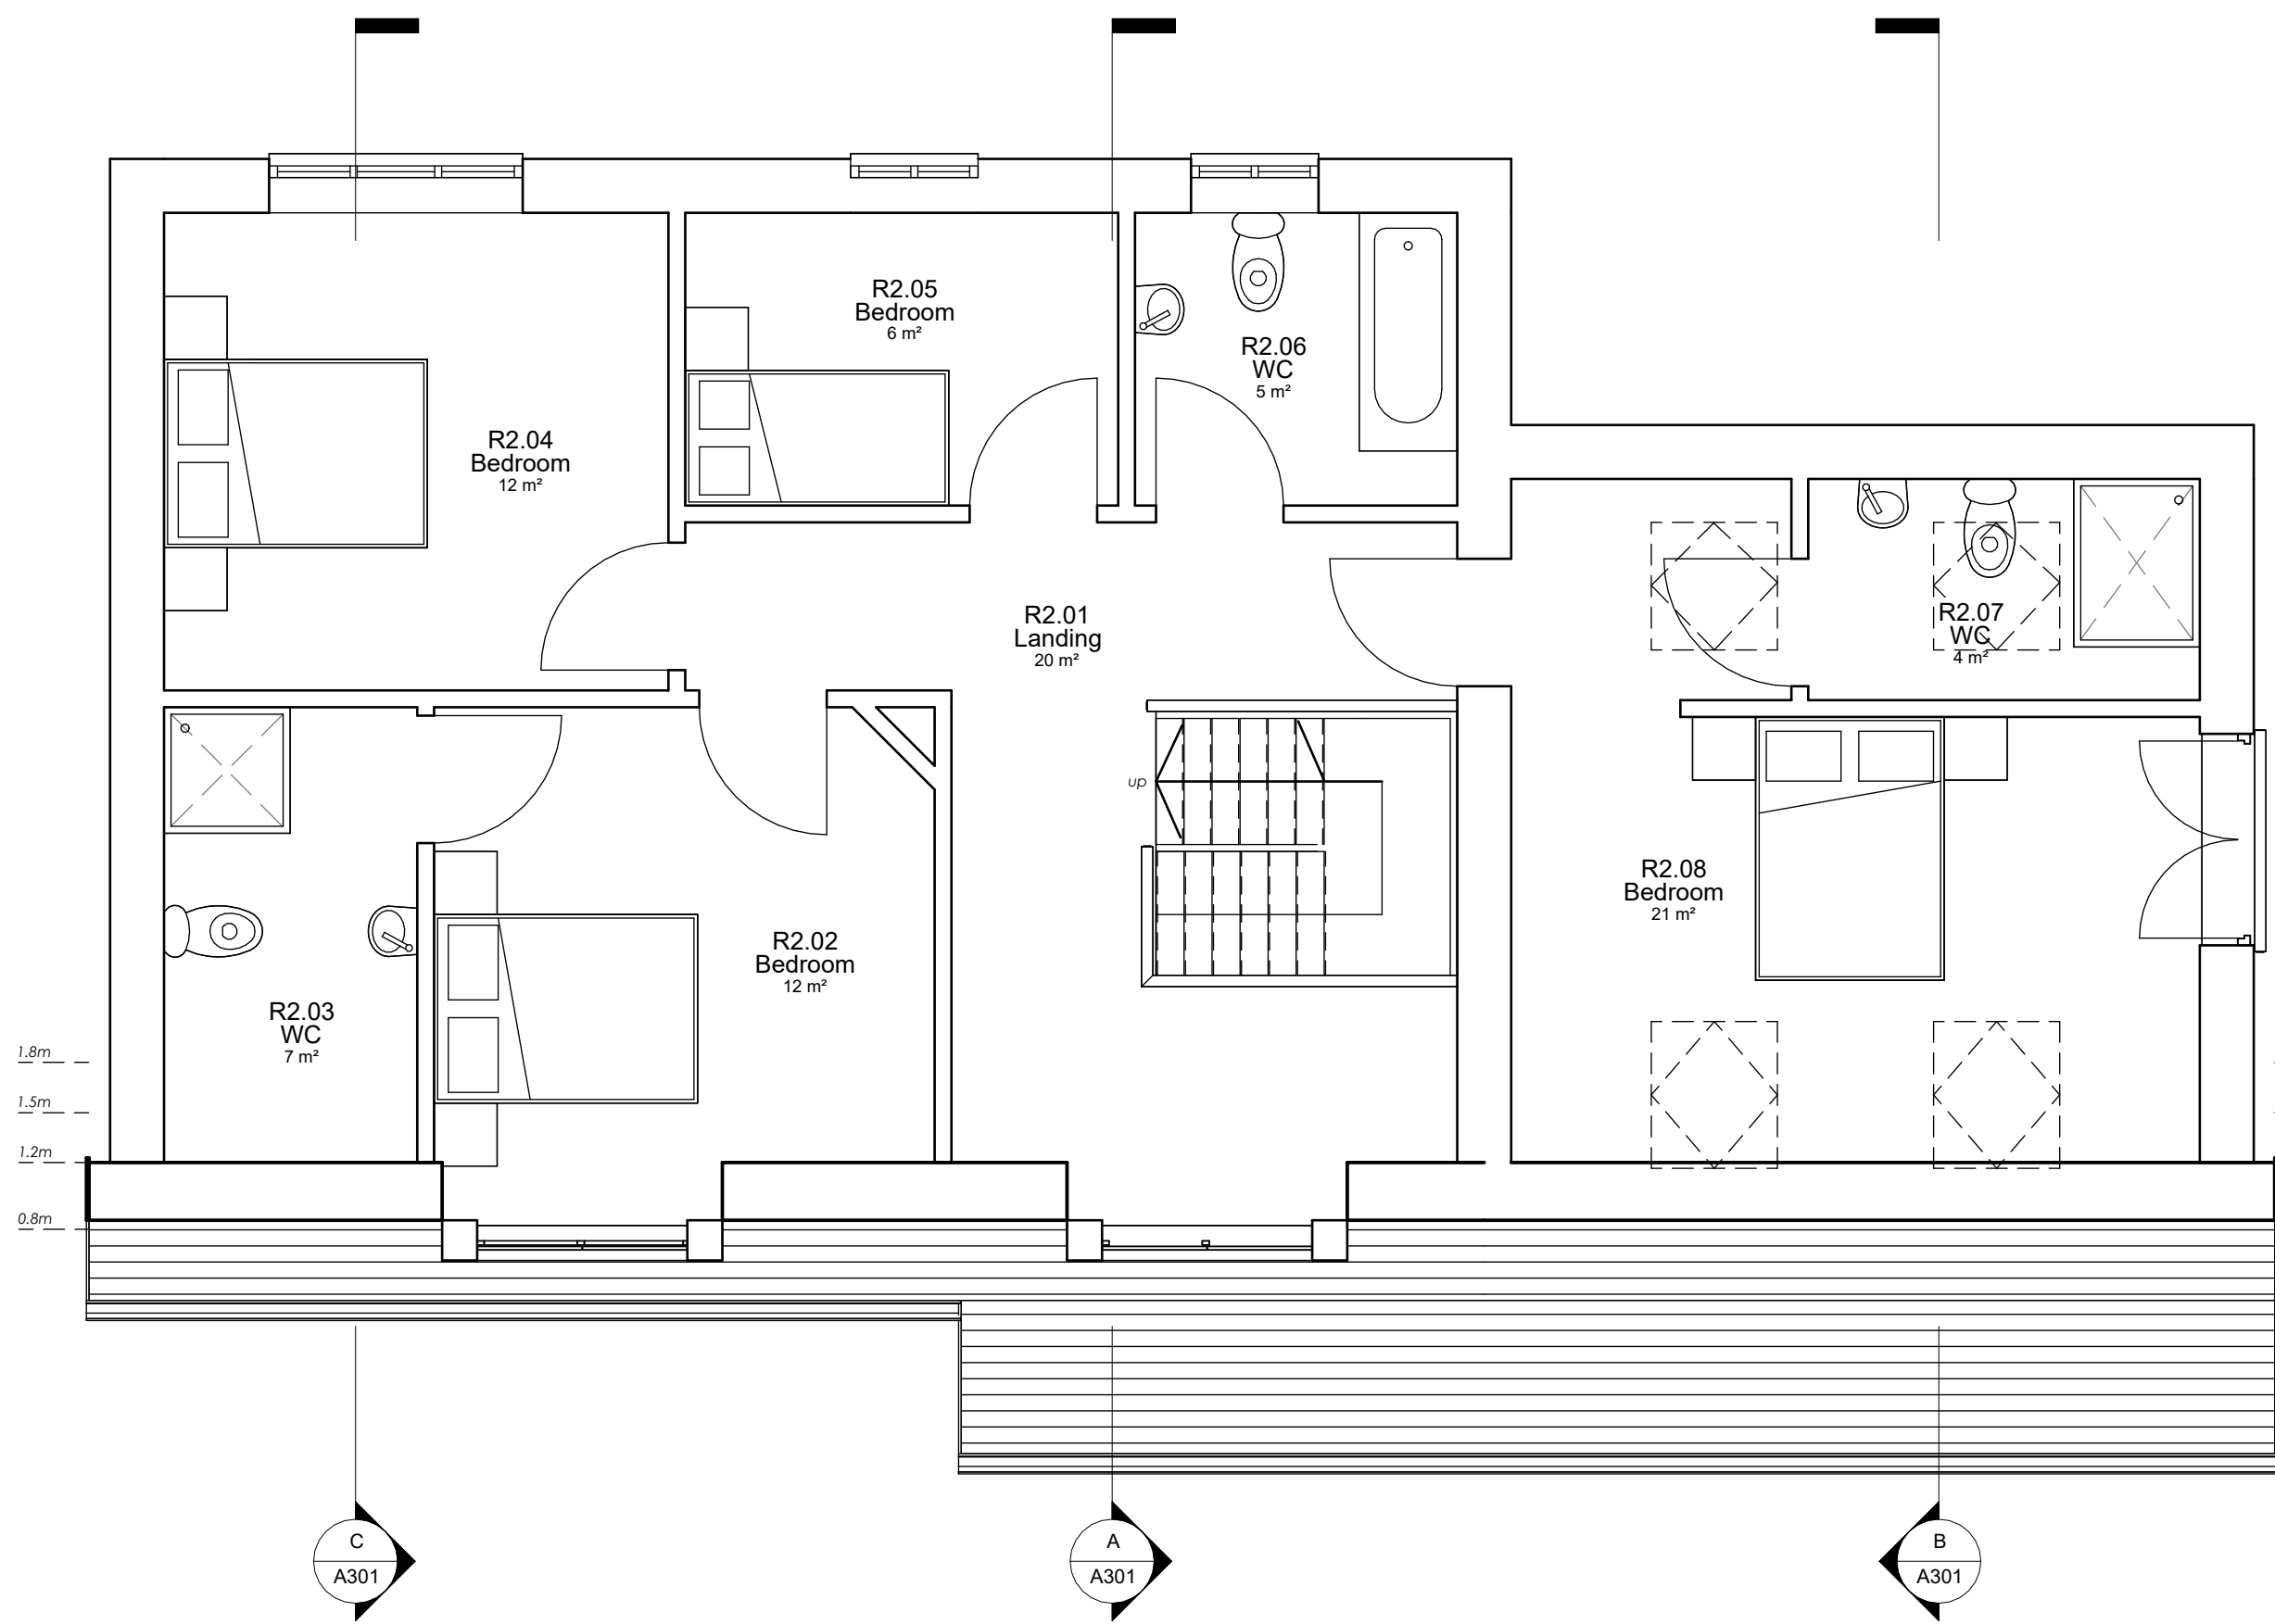

PROPOSED FIRST FLOOR

Date	Description	Revision Number
08.04.2023	KD Revisions	A
10.05.2023	Revisions from KD Mark Ups. No Internal Garage Dr. Cut Line Altered on FF.	B

Do not scale the drawings, verify all dimensions before commencing any work. This drawing and design herein shall remain the property of the Architects and is not to be copied or reproduced without their written permission.

Mr. W. Rowles

Residential Development
Percy Road, Cynonville


Proposed Floor Plans
Plot 1b



Checked by	Date	KD123
KD	25.02.23	
JR	1 : 50 @ A1	

A101

Drawn by	Scale	Job No.	Dwg.No.
----------	-------	---------	---------

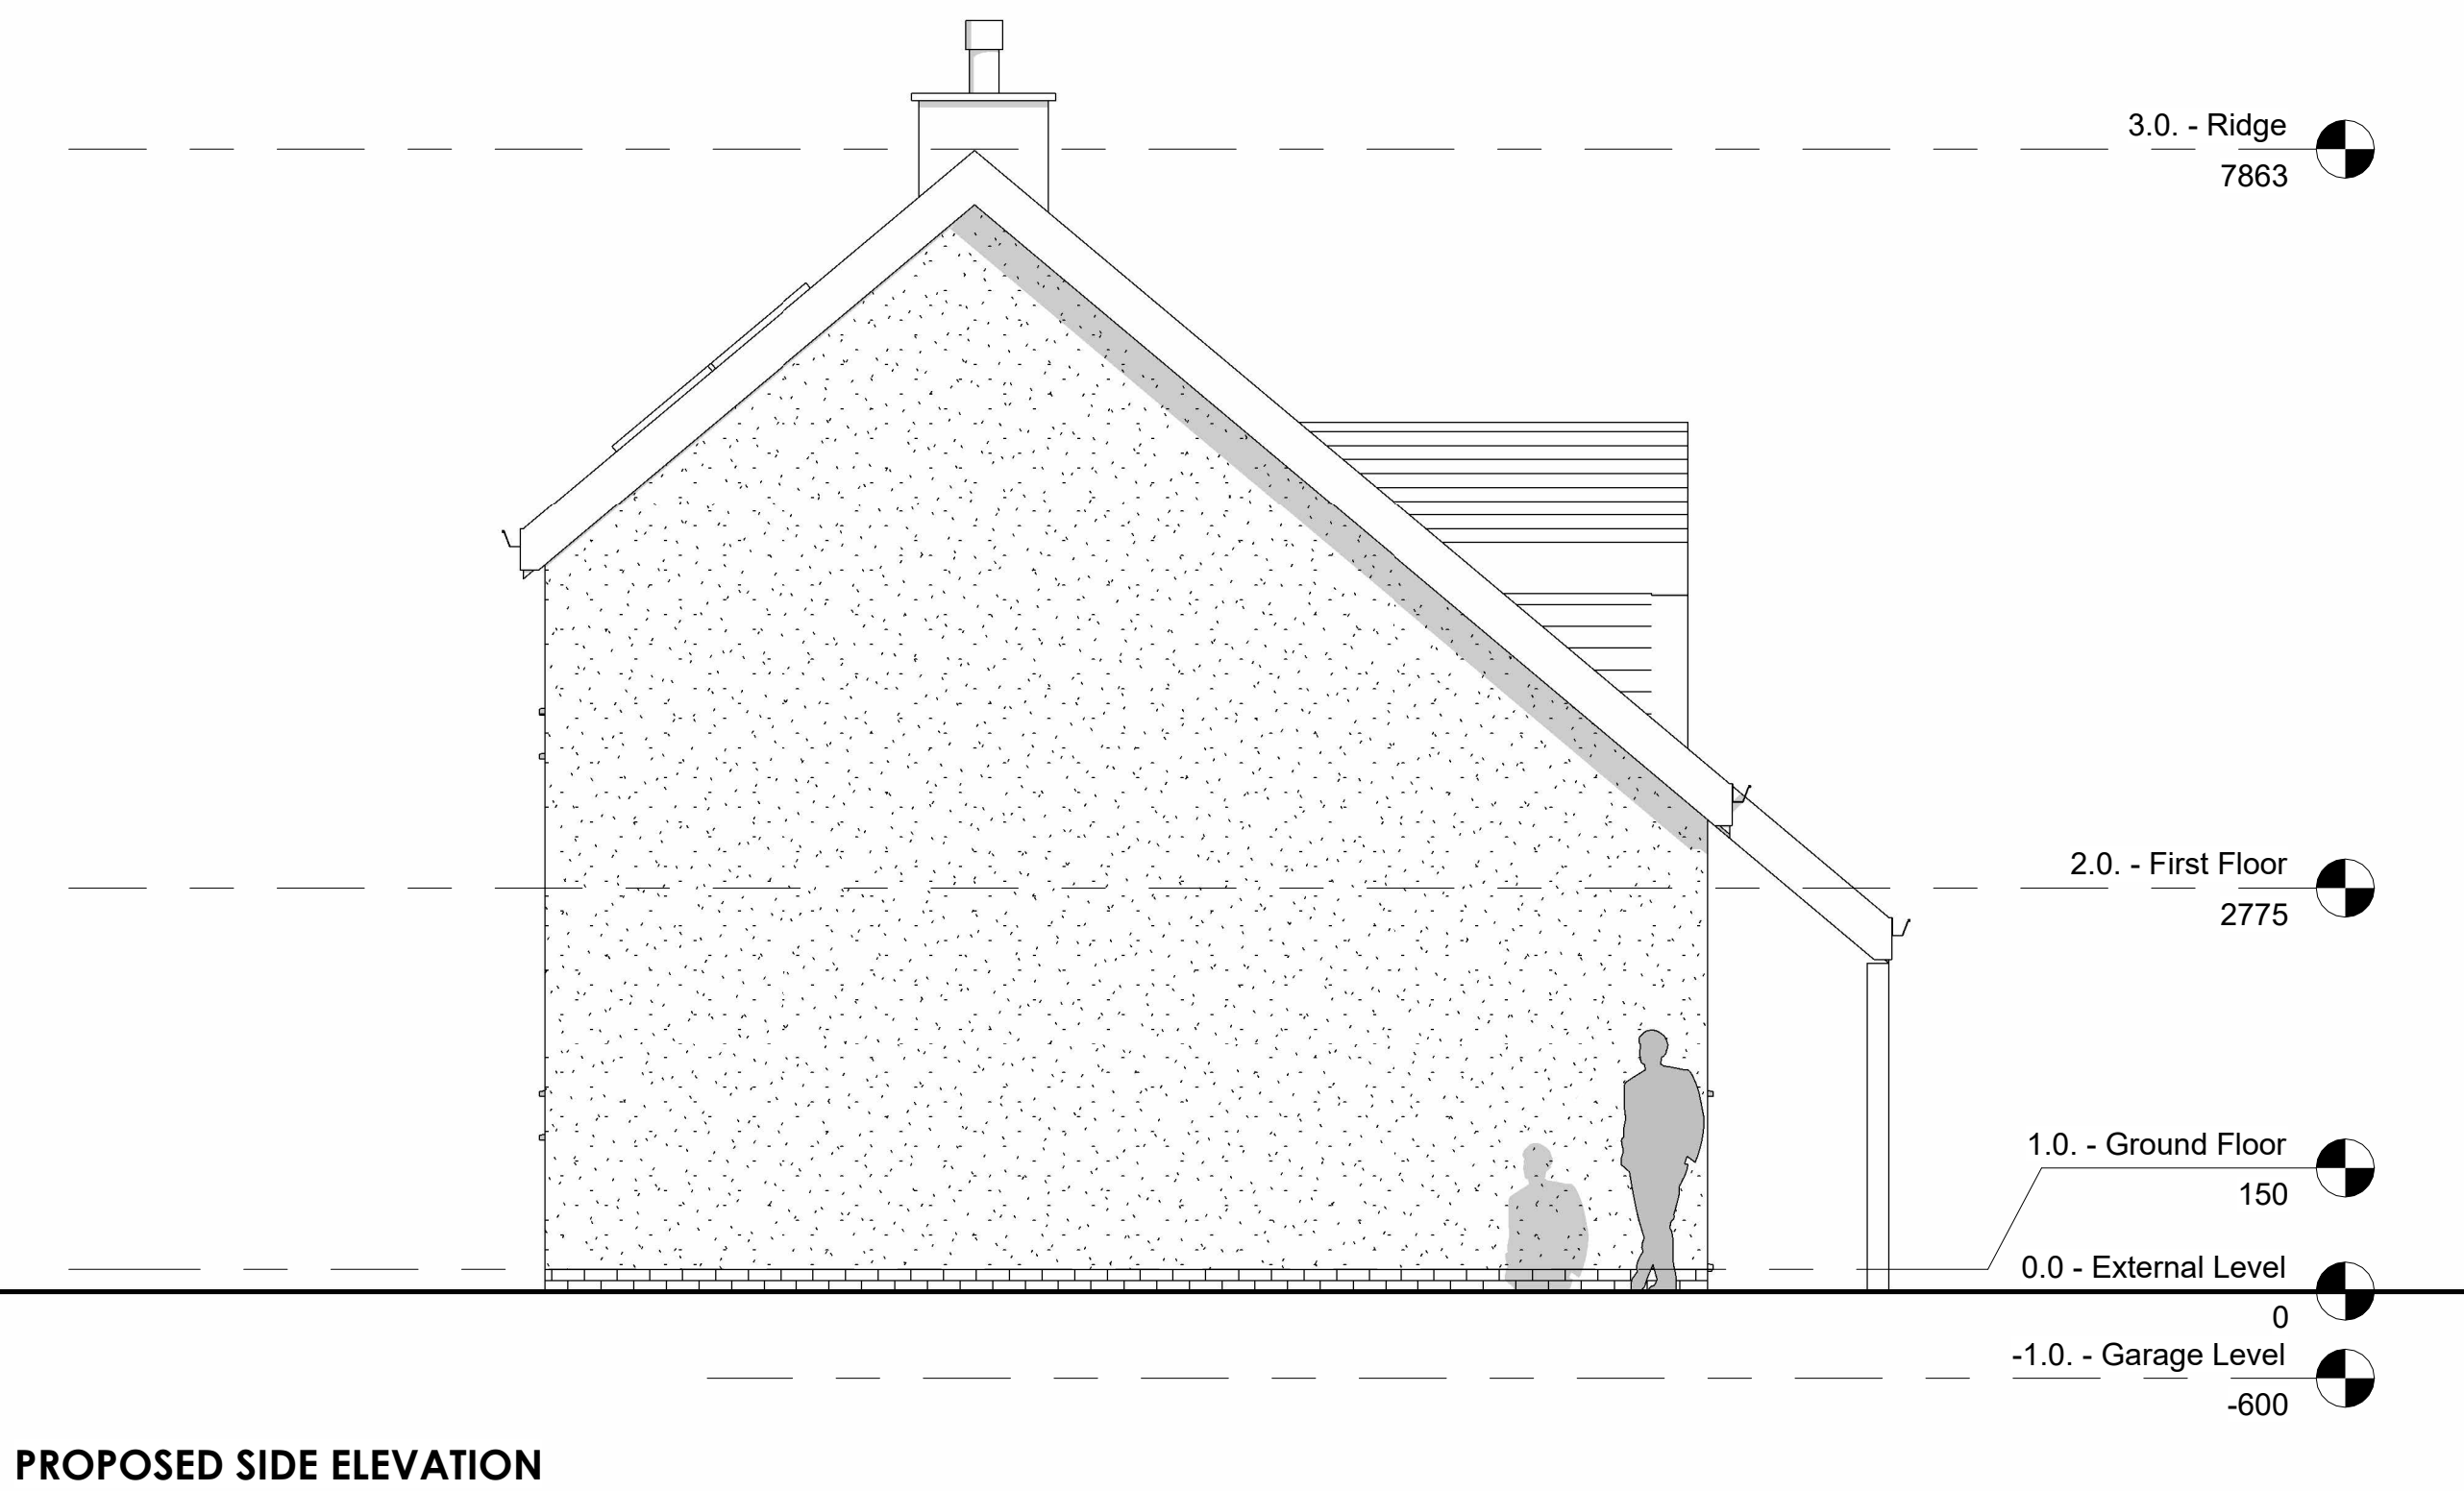

Date	Description	Revision Number
18.04.2022	KD Revisions	A
10.09.2023	Revisions from KD Mark Ups	B

Do not scale the drawings, verify all dimensions before commencing any work. This drawing and design herein shall remain the property of the Architects and is not to be copied or reproduced without their written permission.

Mr. W. Rowles

Residential Development
Percy Road, Cynonville




Proposed Elevations
Plot 1b



Checked by KD	Date 25.02.23	KD123
JR	1 : 50 @ A1	

A201

Drawn by Scale Job No. Dwg.No.

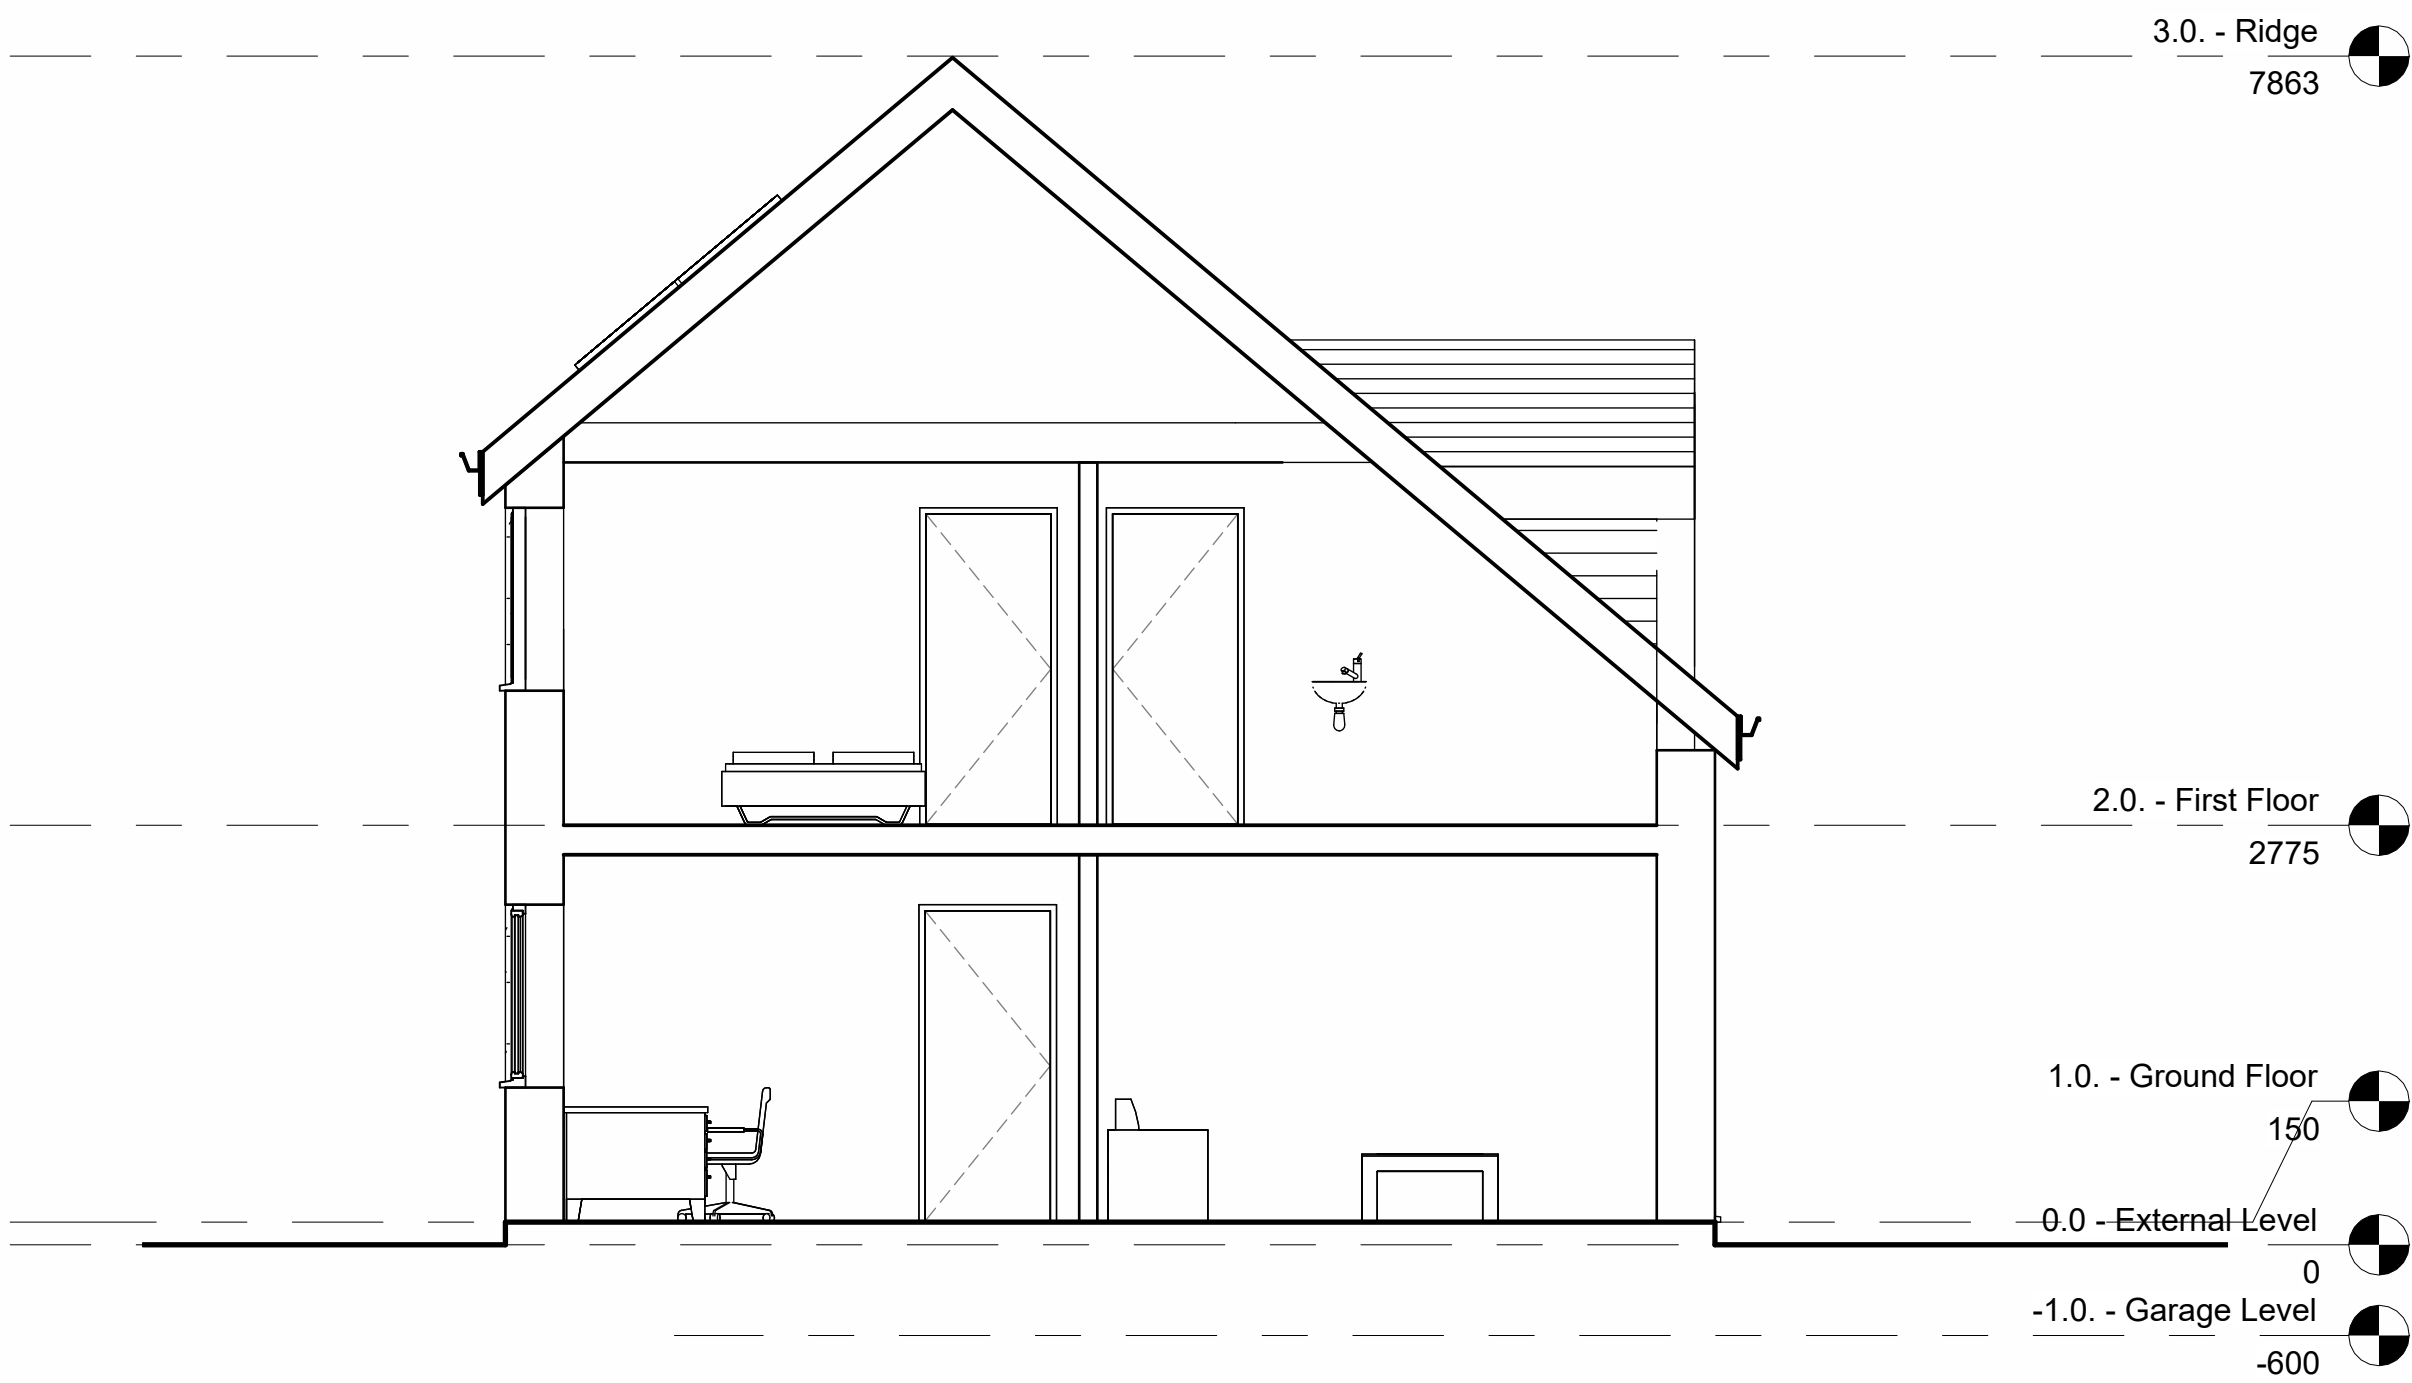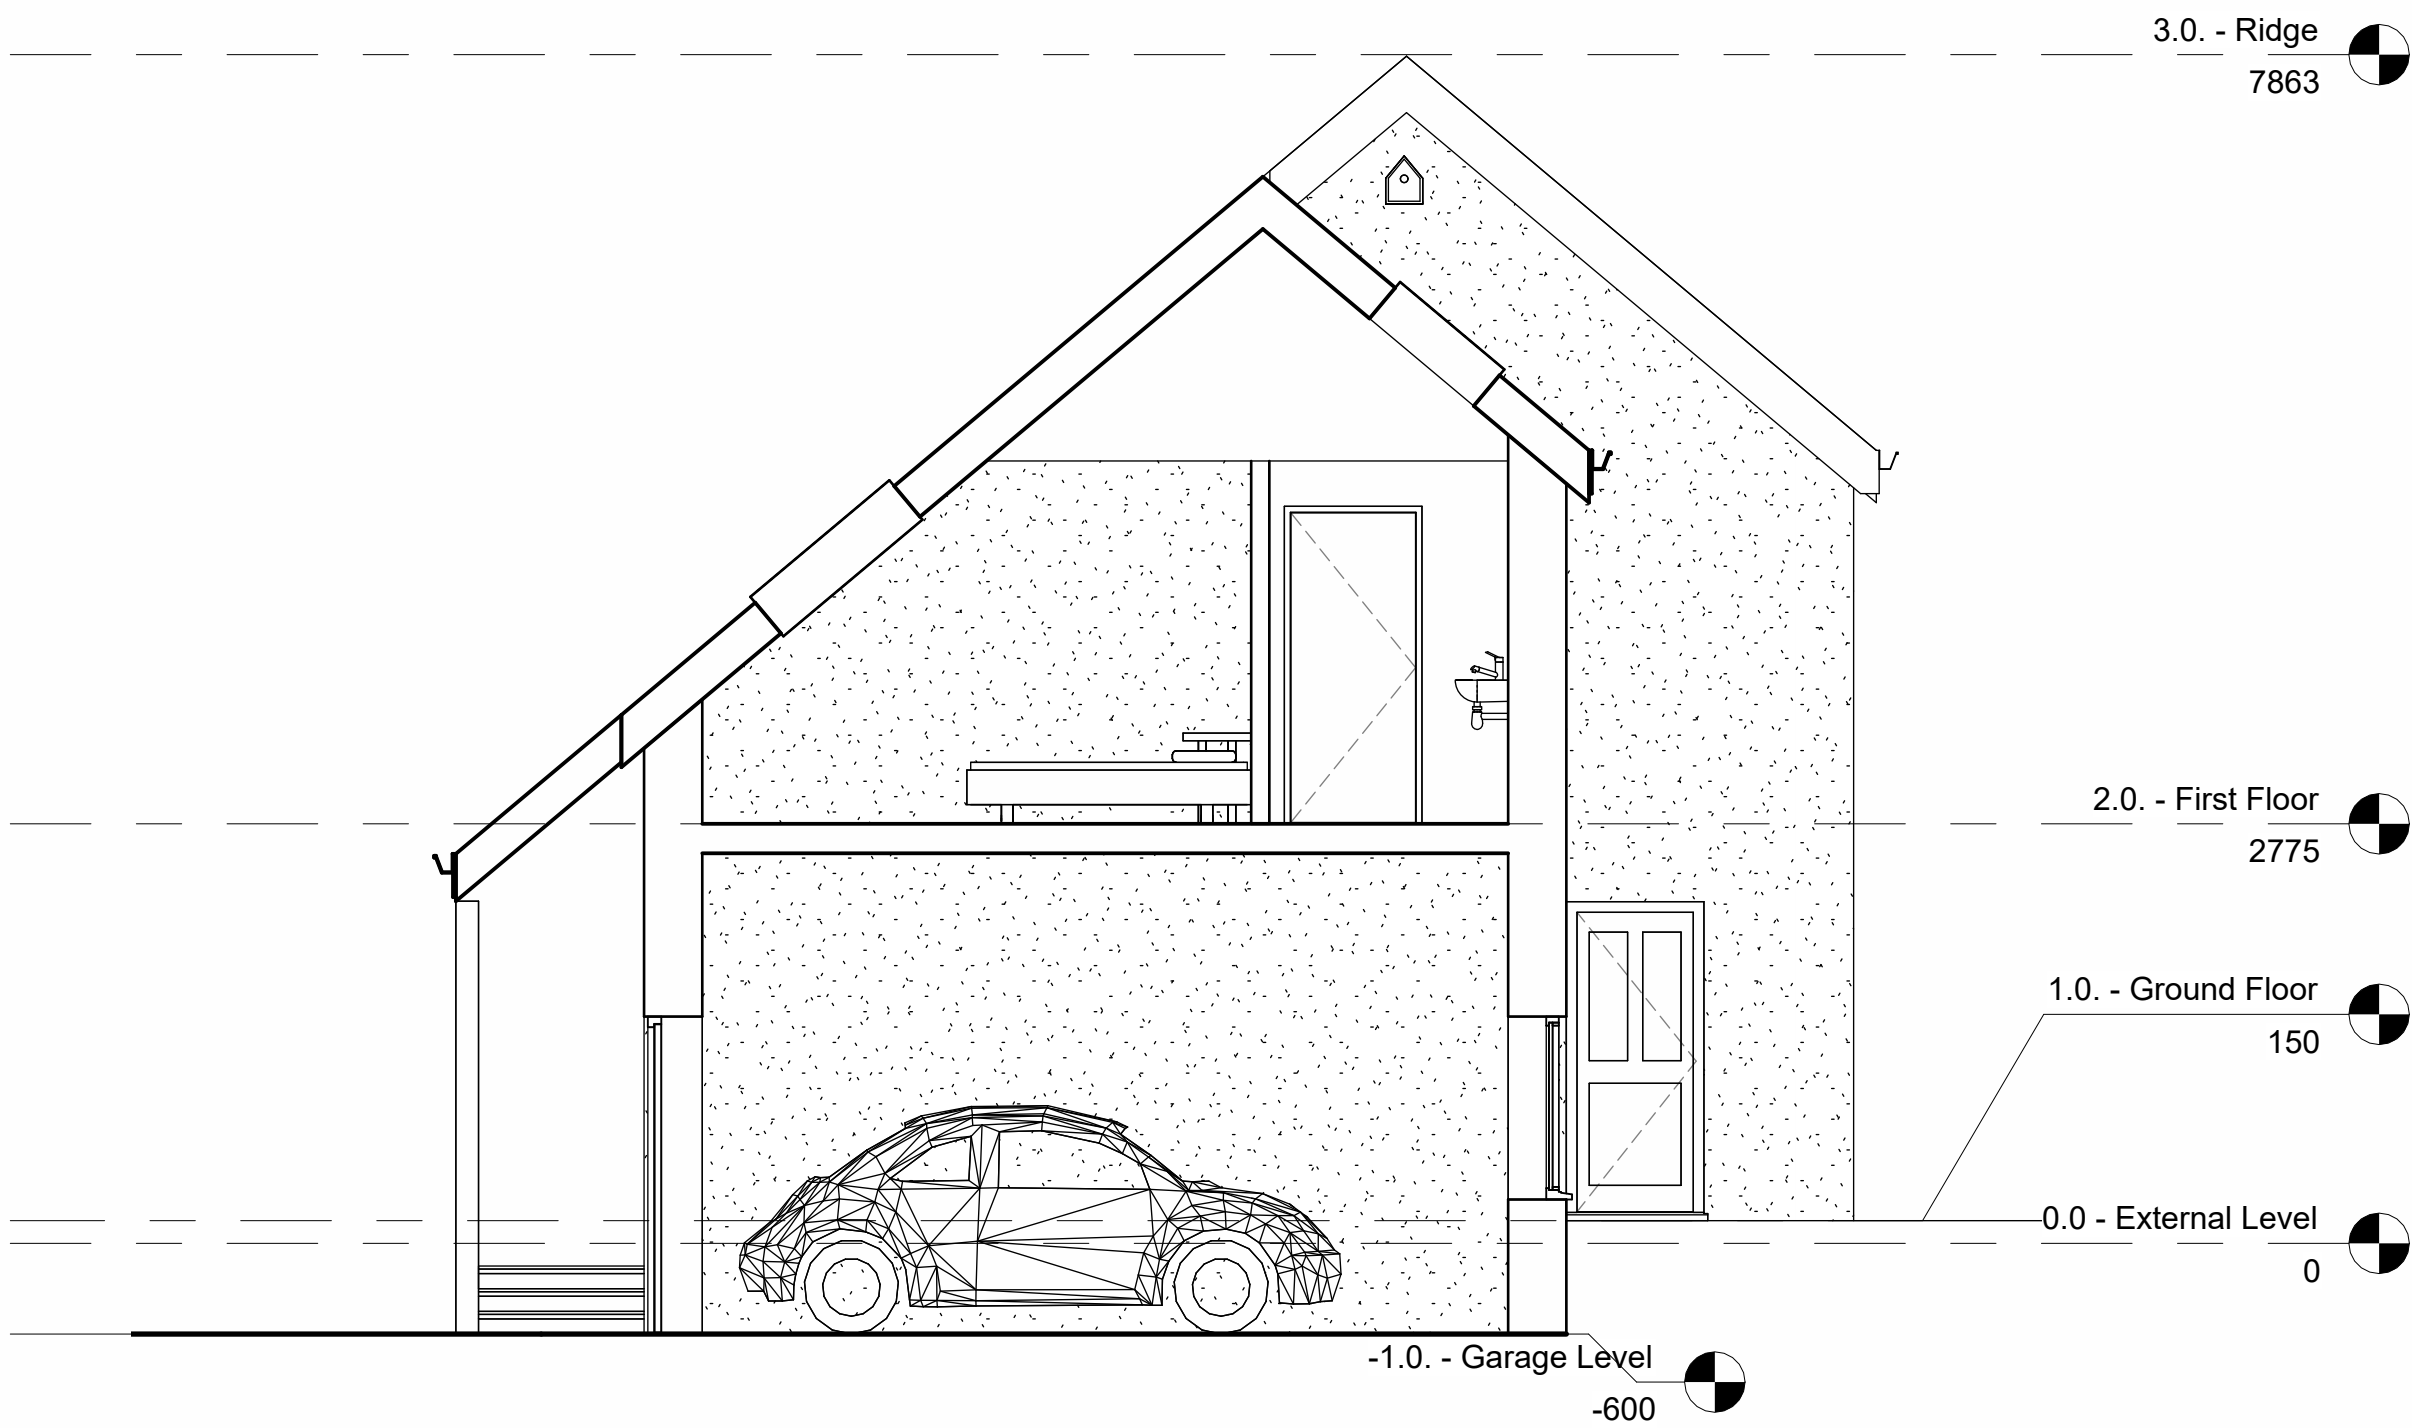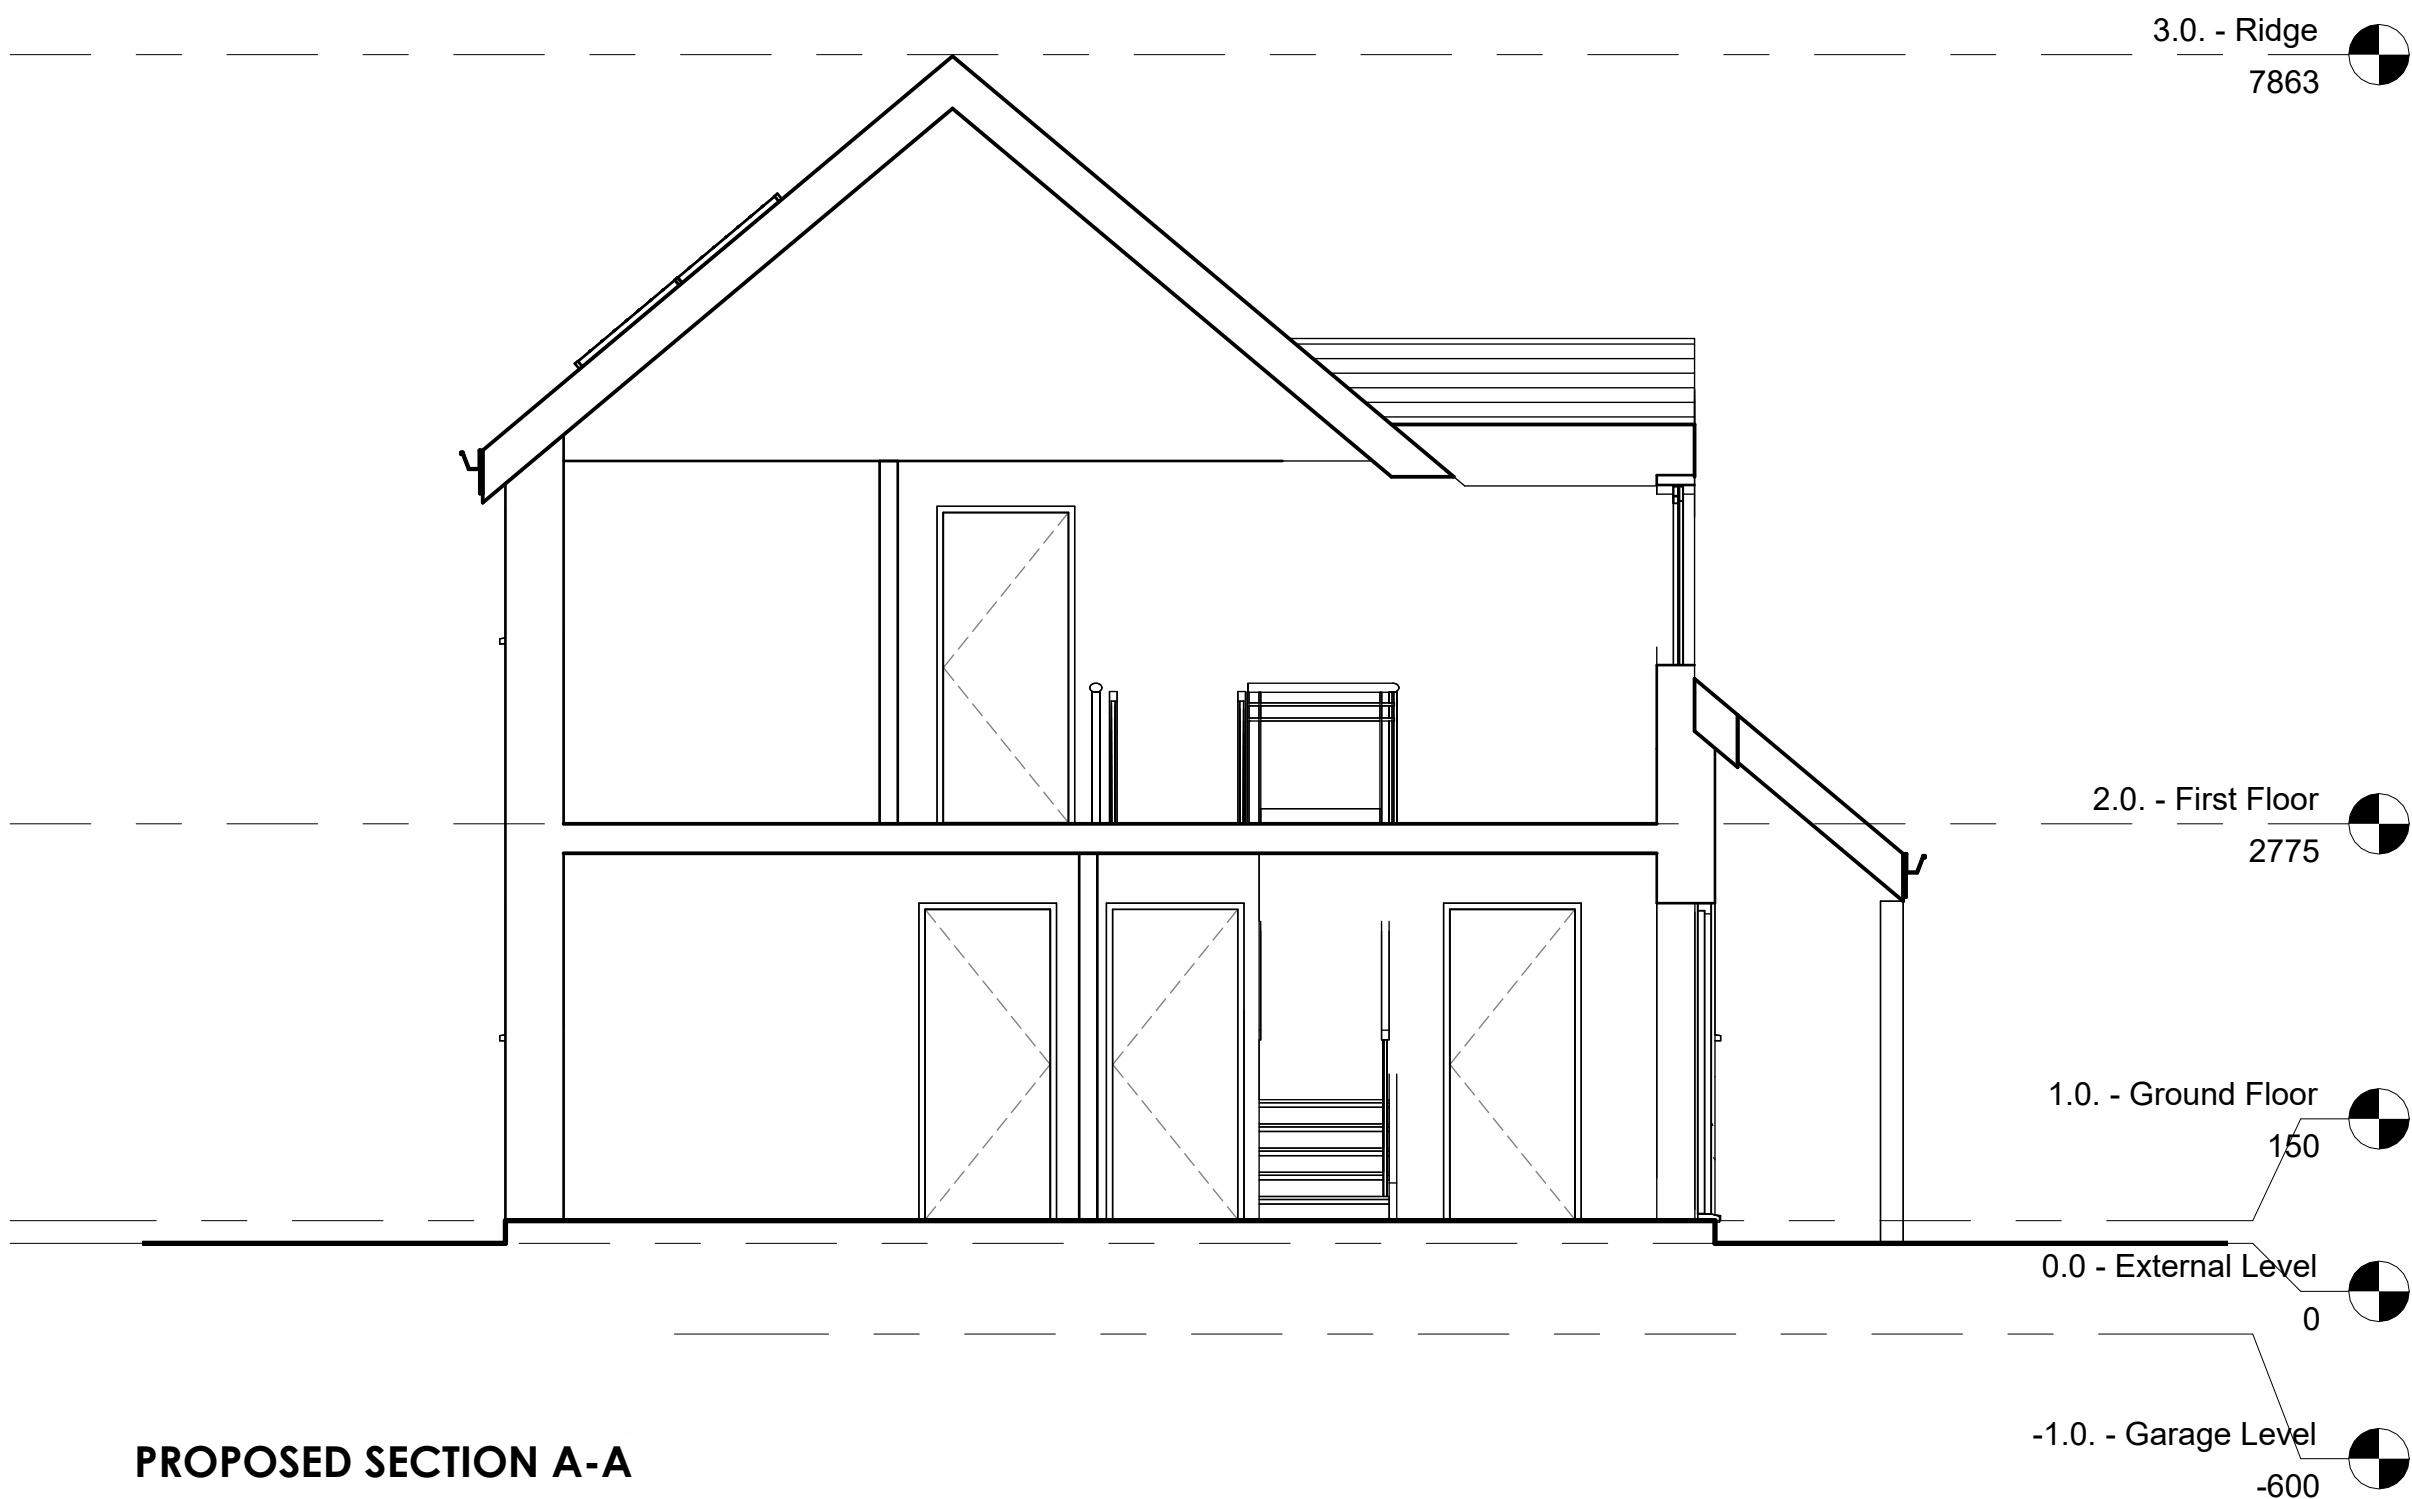

Date	Description	Revision Number
10.09.2023	Revisions from KD Mark Ups. Section A scale made smaller. Persp. on Same sheet. Title Updated.	A

Do not scale the drawings, verify all dimensions before commencing any work. This drawing and design herein shall remain the property of the Architects and is not to be copied or reproduced without their written permission.

Mr. W. Rowles

Residential Development
Percy Road, Cynonville

Sections & Perspective
Plot 1b



Checked by	Date	KD123
KD	25.02.23	
JR	1 : 50 @ A1	

A301

Revisions

Notes

Client

Project


Sheet Title

Drawn by

Scale

Job No.

Dwg.No.

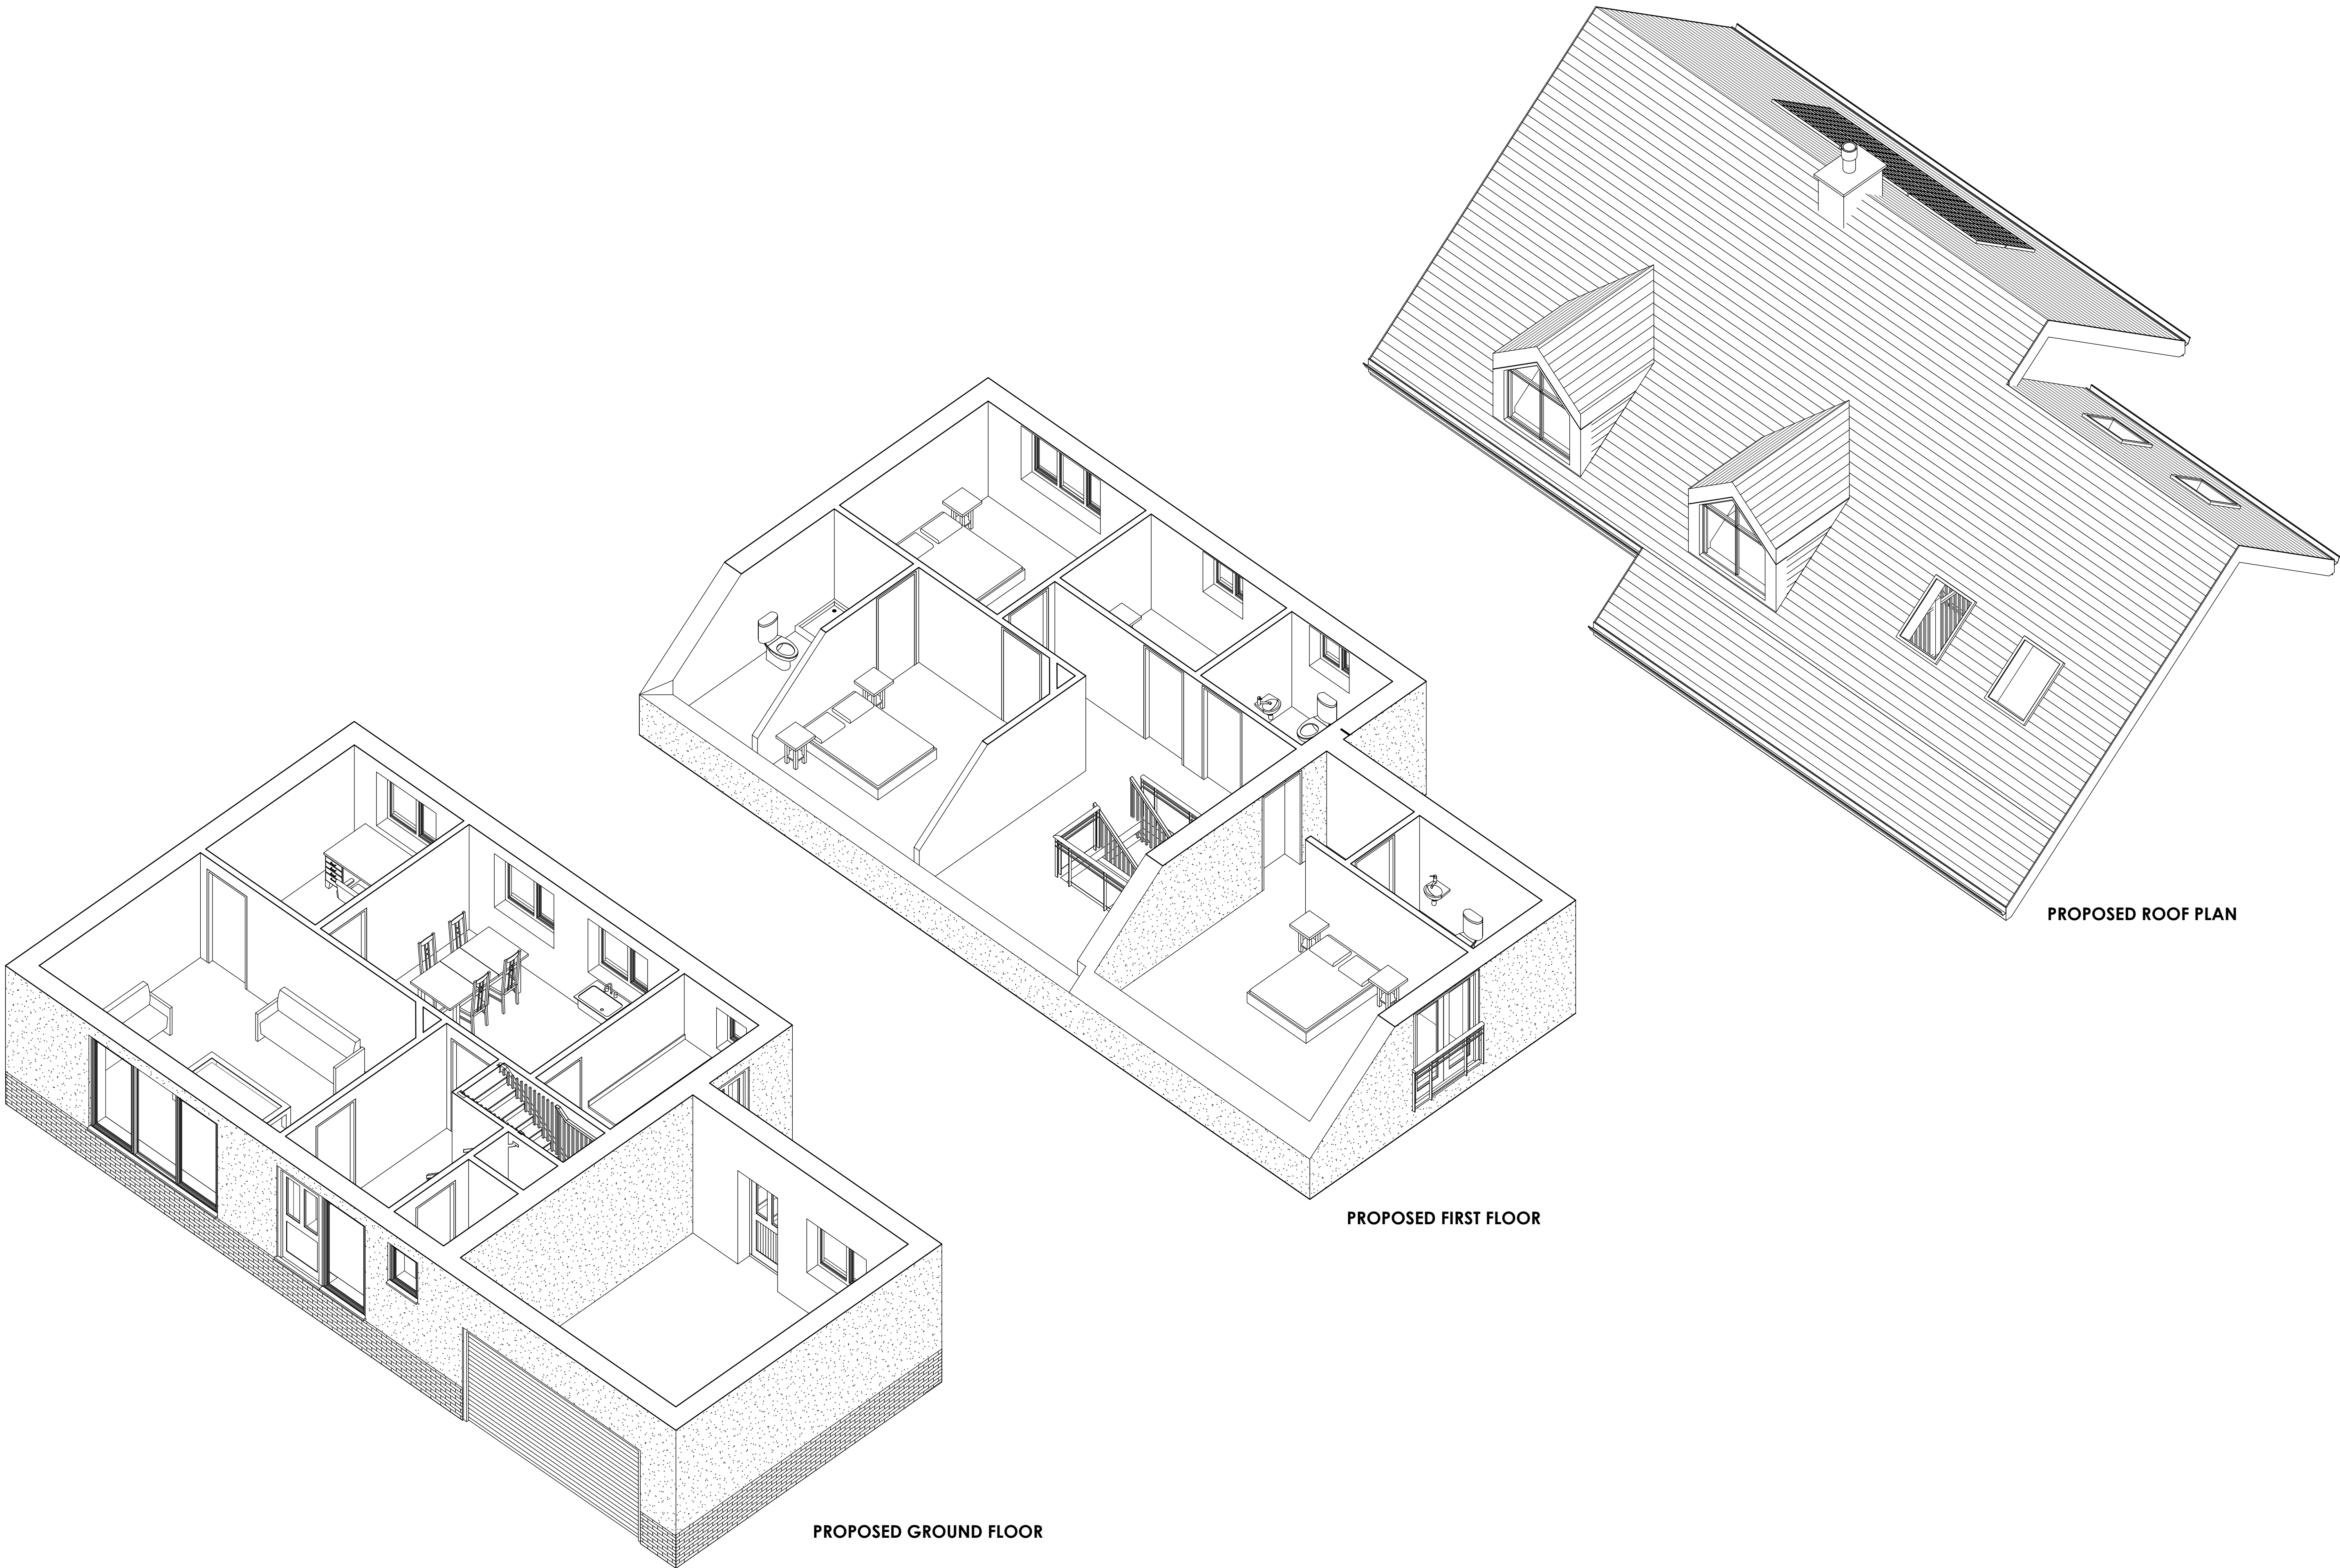

Date	Description	Revision Number
08.04.2023	KD Revisions	A
10.05.2023	Revisions from KD Mark Ups	B

Do not scale the drawings, verify all dimensions before commencing any work. This drawing and design herein shall remain the property of the Architects and is not to be copied or reproduced without their written permission.

Mr. W. Rowles

Residential Development
Percy Road, Cynonville

Proposed Axonometrics
Plot 1b



Checked by	Date	KD123
KD	25.02.23	
JR	@ A1	

A401