


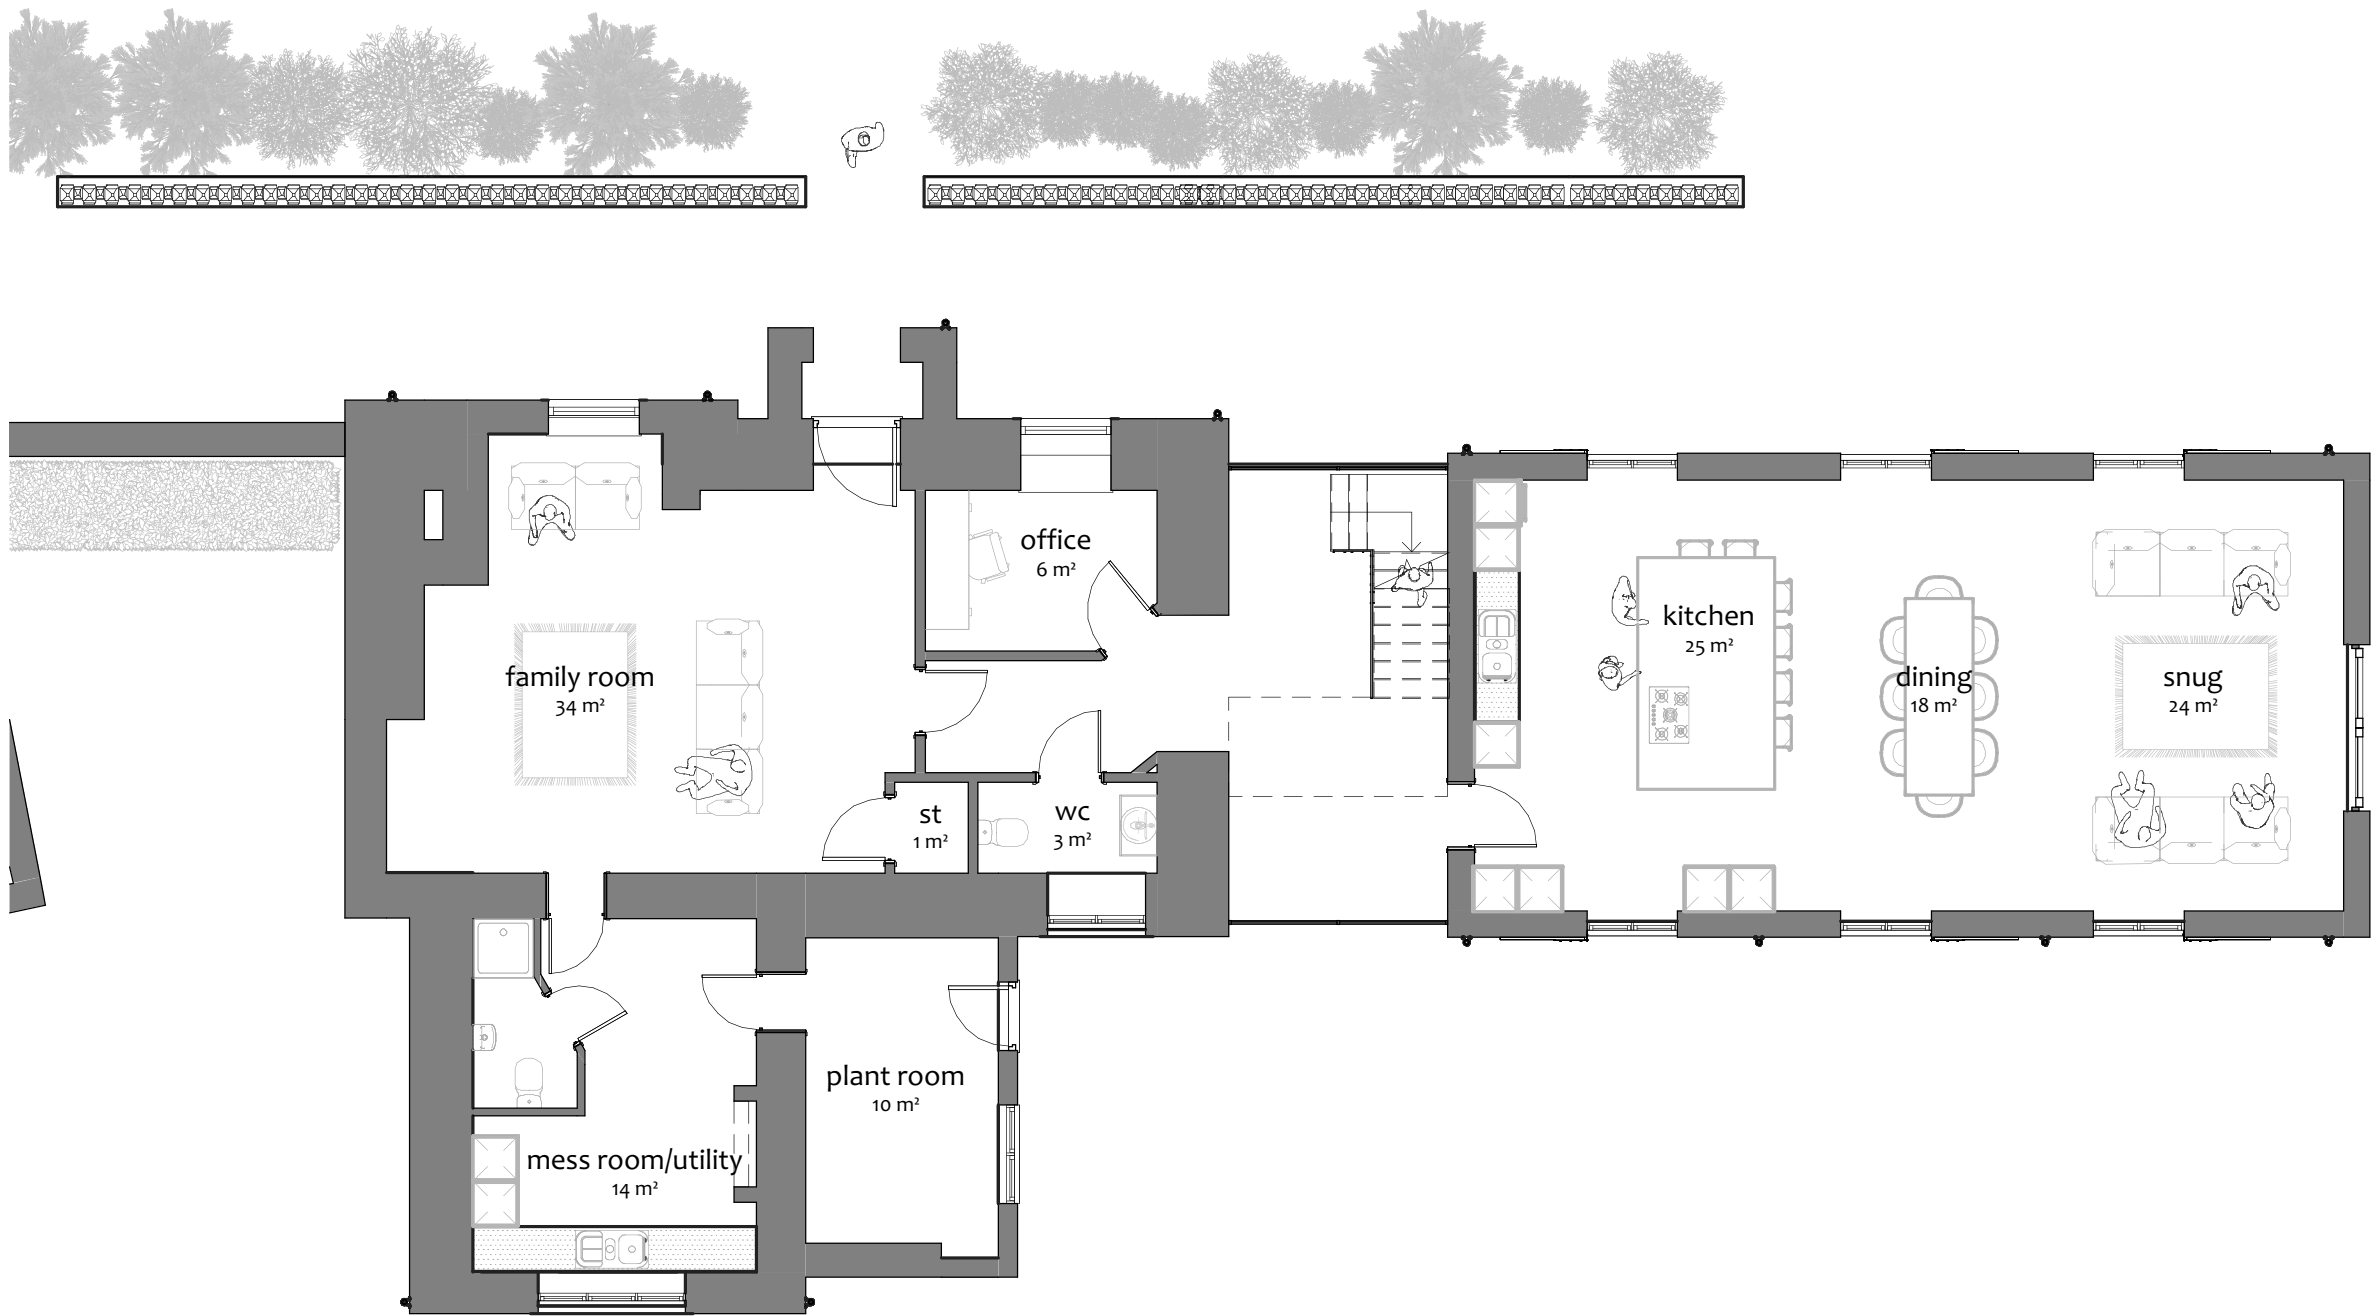

01 **Proposed Ground Floor Plan**

1 : 100

**CHAMBERLAIN
MOSS
KING**
architecture

97a Glebe Street | Penarth
Vale of Glamorgan | CF64 1EE

T. 02920 306400
chamberlainkingmoss.co.uk

Notes

Do not scale from this drawing. Use figured dimensions only, which are displayed in millimeters unless stated otherwise.
The contractor is requested to check all dimensions before work is put in hand. Any discrepancies within the drawing should be reported prior to commencement of works.

Copyright of this drawing belongs solely to CMKA Ltd. This drawing must only be used for the purpose for which it is supplied and its contents must not be reproduced for any purpose without written permission.

Project	Tyn Y Cwm Farm, Ty'n Y Cwm Lane, Rhos, Pontardawe
Project number	-
Client	Rhodri Hopkins
Title	Proposed Ground Floor Plan
Drawing number	A1.6
Scale	1 : 100 at A3
Revision	A
Status	PLANNING
Drawn	PC
Date	NOVEMBER 2024