


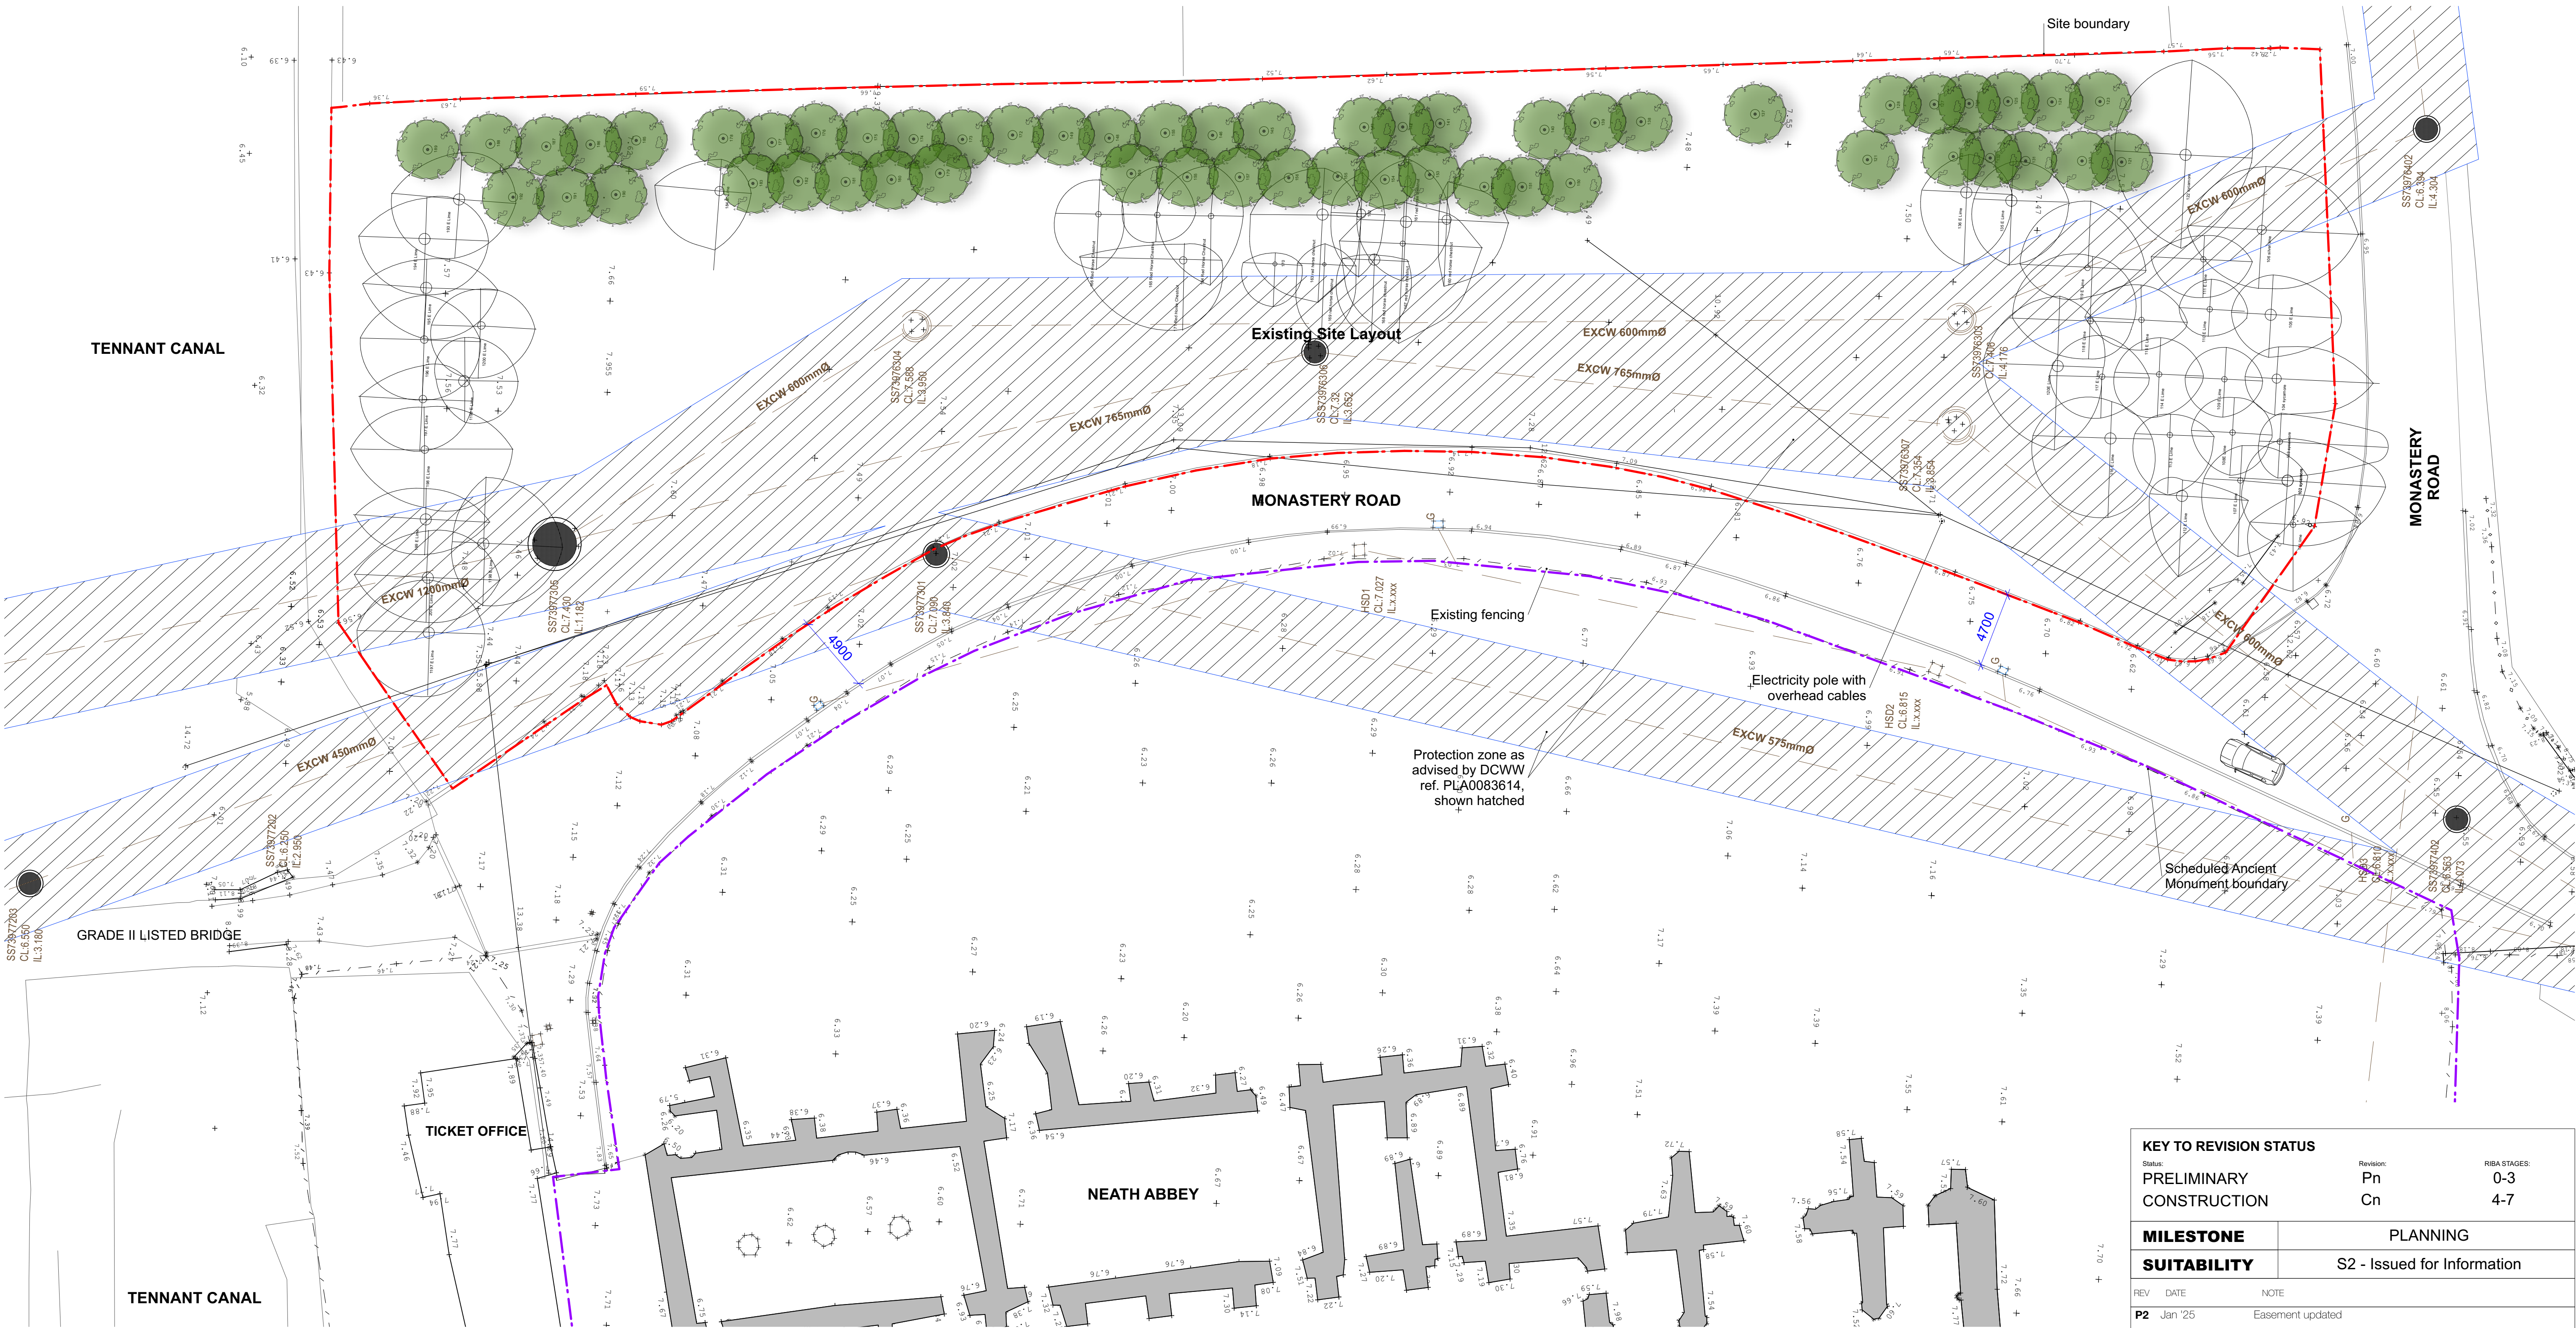

00021.01 EXISTING GA SITE PLAN
SCALE 1:200 @ A1, 1:400 @ A3

KEY

- Existing Ash Trees to Have Managed Decline (refer to drawing 01330 for further detail)
- Existing Tree Planting (refer to drawing 01330 for further detail)
- Existing Trees to be Removed

Neath Abbey is a Scheduled Ancient Monument. As a consequence of this designation it is statutorily protected. Extreme care should therefore be taken not to cause any unspecified damage to any fabric or part of these structures on or within the site when undertaking any construction works.

- Notes:**
- Responsibility is not accepted for errors made by others scaling from this drawing.
 - All construction information should be taken from figured dimensions only. Dimensions are in millimetres unless otherwise stated.
 - All dimensions and conditions are to be checked on site prior to preparing drawings or commencing any work.
 - Any variations or supplementary drawings are to be approved by The Architect.
 - All details are to be read in strict accordance with GA drawings and construction notes
 - All steelwork sizes, padstones, blockwork strengths and associated structural design to be in accordance with structural engineers design and requirements. Hiraeth Architecture accepts no liability to any discrepancies in the structural design indicated on these drawings. Any structural related queries should be directed to the project engineer immediately.

KEY TO REVISION STATUS		
Status:	Revision:	RIBA STAGES:
PRELIMINARY	Pn	0-3
CONSTRUCTION	Cn	4-7
MILESTONE	PLANNING	
SUITABILITY	S2 - Issued for Information	
REV	DATE	NOTE
P2	Jan '25	Easement updated

Hiraeth.

Scale 1:200 @ A1

02920 025814 | office@hiraetharchitecture.co.uk
The Maltings | East Tyndall St | Cardiff | CF24 5EA

UFRN	Originator	Zone	Level	Type	Role	Sht number	S Code	Rev
2355	HIR	01	ZZ	DR	A	00021	S2	P2

do not scale from this drawing | all dimensions to be verified on site | notify architect of all discrepancies | copyright Hiraeth Architecture

job number

2355 01

NEATH PORT TALBOT CC

NEATH ABBEY CAR PARK

EXISTING GA Site Plan

Date 11/24