


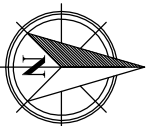


Reproduced from an Ordnance Survey map with the permission of the  
Controller of Her Majesty's Stationary Office.  
©Crown Copyright. All rights reserved.



EXISTING SITE PLAN  
Scale 1:250



Reproduced from an Ordnance Survey map with the permission of the  
Controller of Her Majesty's Stationary Office.  
©Crown Copyright. All rights reserved.

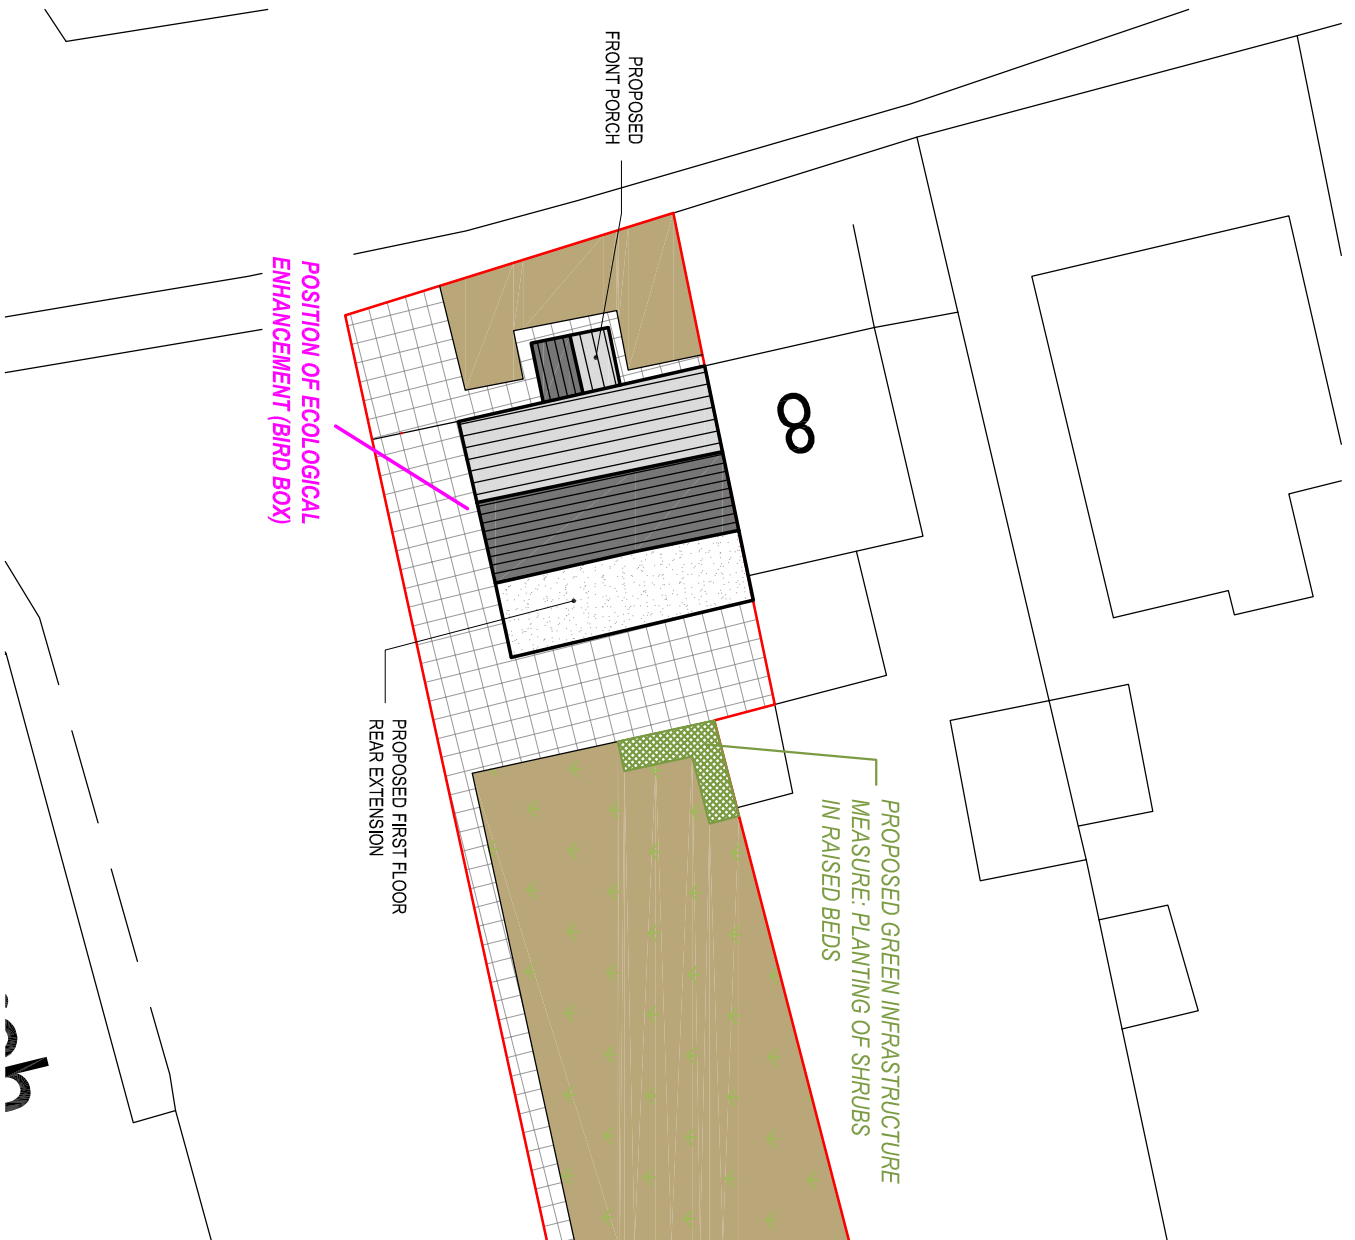

PROPOSED SITE PLAN  
Scale 1:250

|   |            |   |            |
|---|------------|---|------------|
| Client:   |            | Mr. & Mrs. Carre<br>10 Heol y Gors<br>Cwmgor<br>SA18 1PE                                                                      |            |
| Project Title:   |            | PROPOSED<br>FRONT PORCH &<br>REAR EXTENSION                                                                                   |            |
| General Notes:   |            | 1. Do not scale from this drawing. Take figured dimensions only.<br>2. Dimensions are in millimetres unless otherwise stated. |            |
| Drawing Issue:   |            | PLANNING   |            |
| Drawing Title:<br>EXISTING & PROPOSED SITE PLANS   |            |   |            |
| Drawing No:   | CPD-002    | Revision:   | A          |
| Date:   | 18-11-2024 | Revised:   | 06-01-2025 |
| Scale(s):   | 1:250      | Paper Size:   | A3         |
| <div></div> <div>Cwm Planning &amp; Design Ltd.<br/>(Civil, Structural &amp; Architectural)</div> |            |   |            |